

S/E Elevation 1:100
Front

S/W Elevation 1:100
Side

N/W Elevation 1:100
Rear


N/E Elevation 1:100
Side

NOTE:
The contractor is to check all site dimensions and levels before work starts.
Report any discrepancies.


This drawing must be read with and checked against all structural and other specialist drawings, specifications and bills of quantities.
Report any discrepancies.

The contractor is to comply with all current British Standards and Building Regulations whether or not specifically stated on these drawings.


This drawing has been produced for Mr and Mrs Amin and is intended as part of 'PLANNING STAGE' and is not intended for use by any other person or for any other purpose.

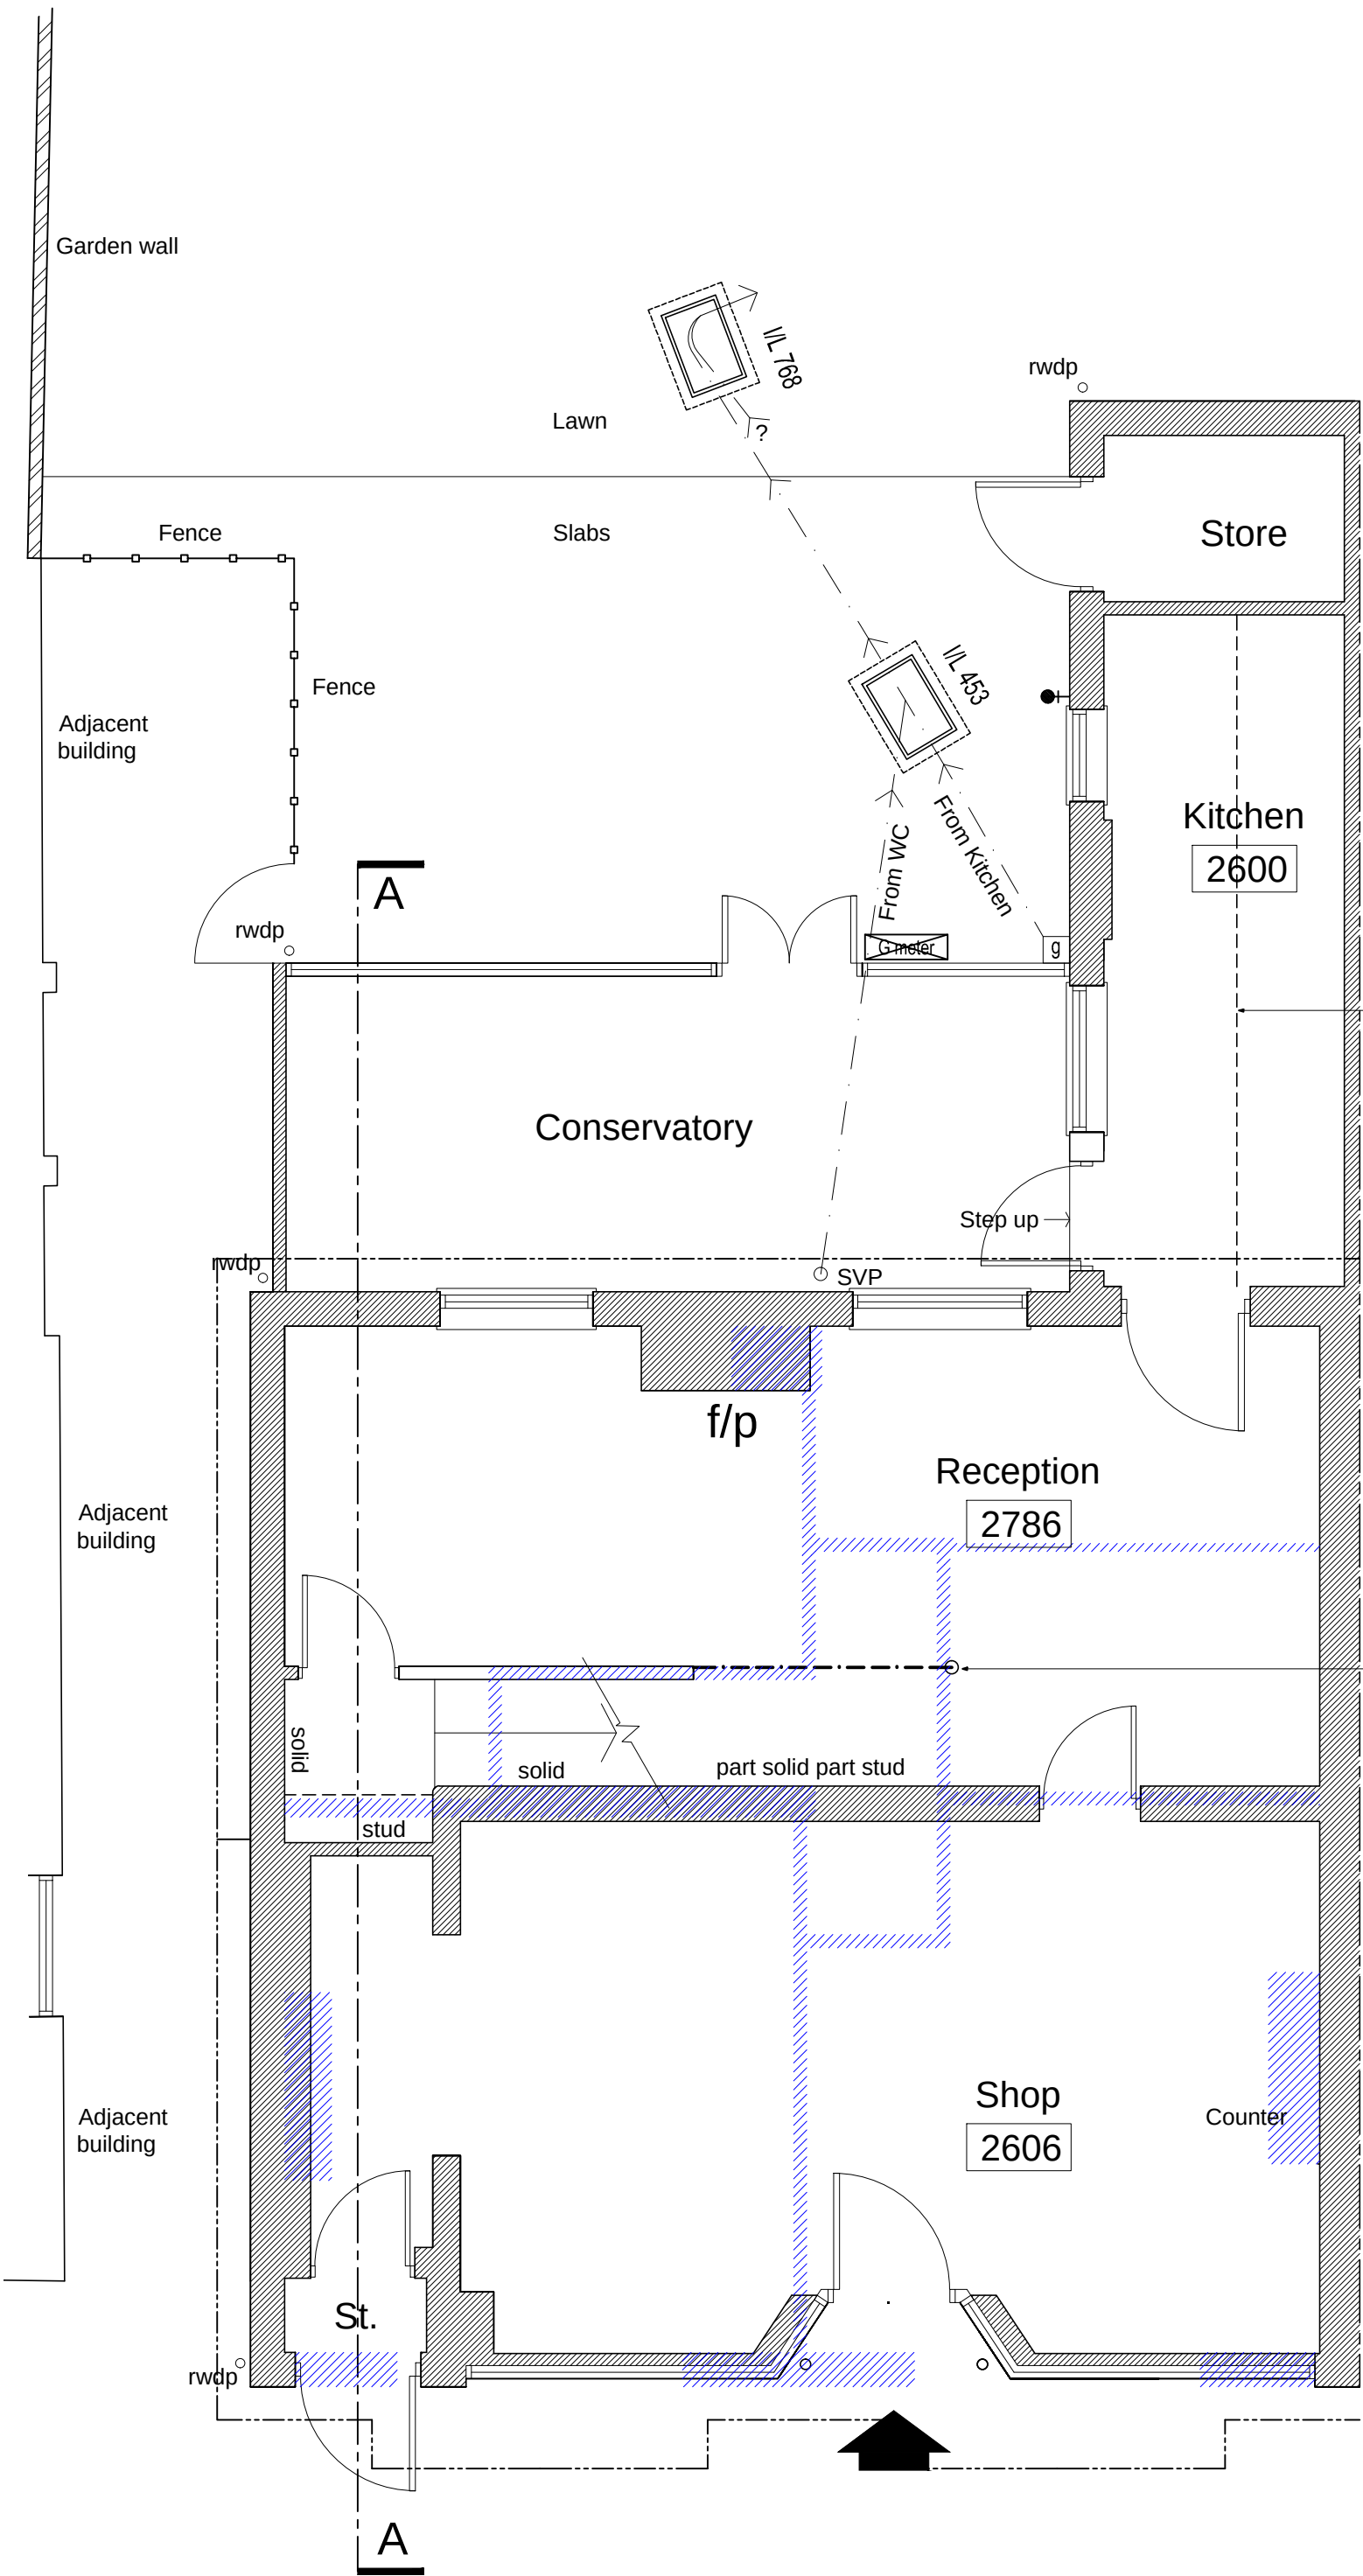

Ground Floor Plan 1:50

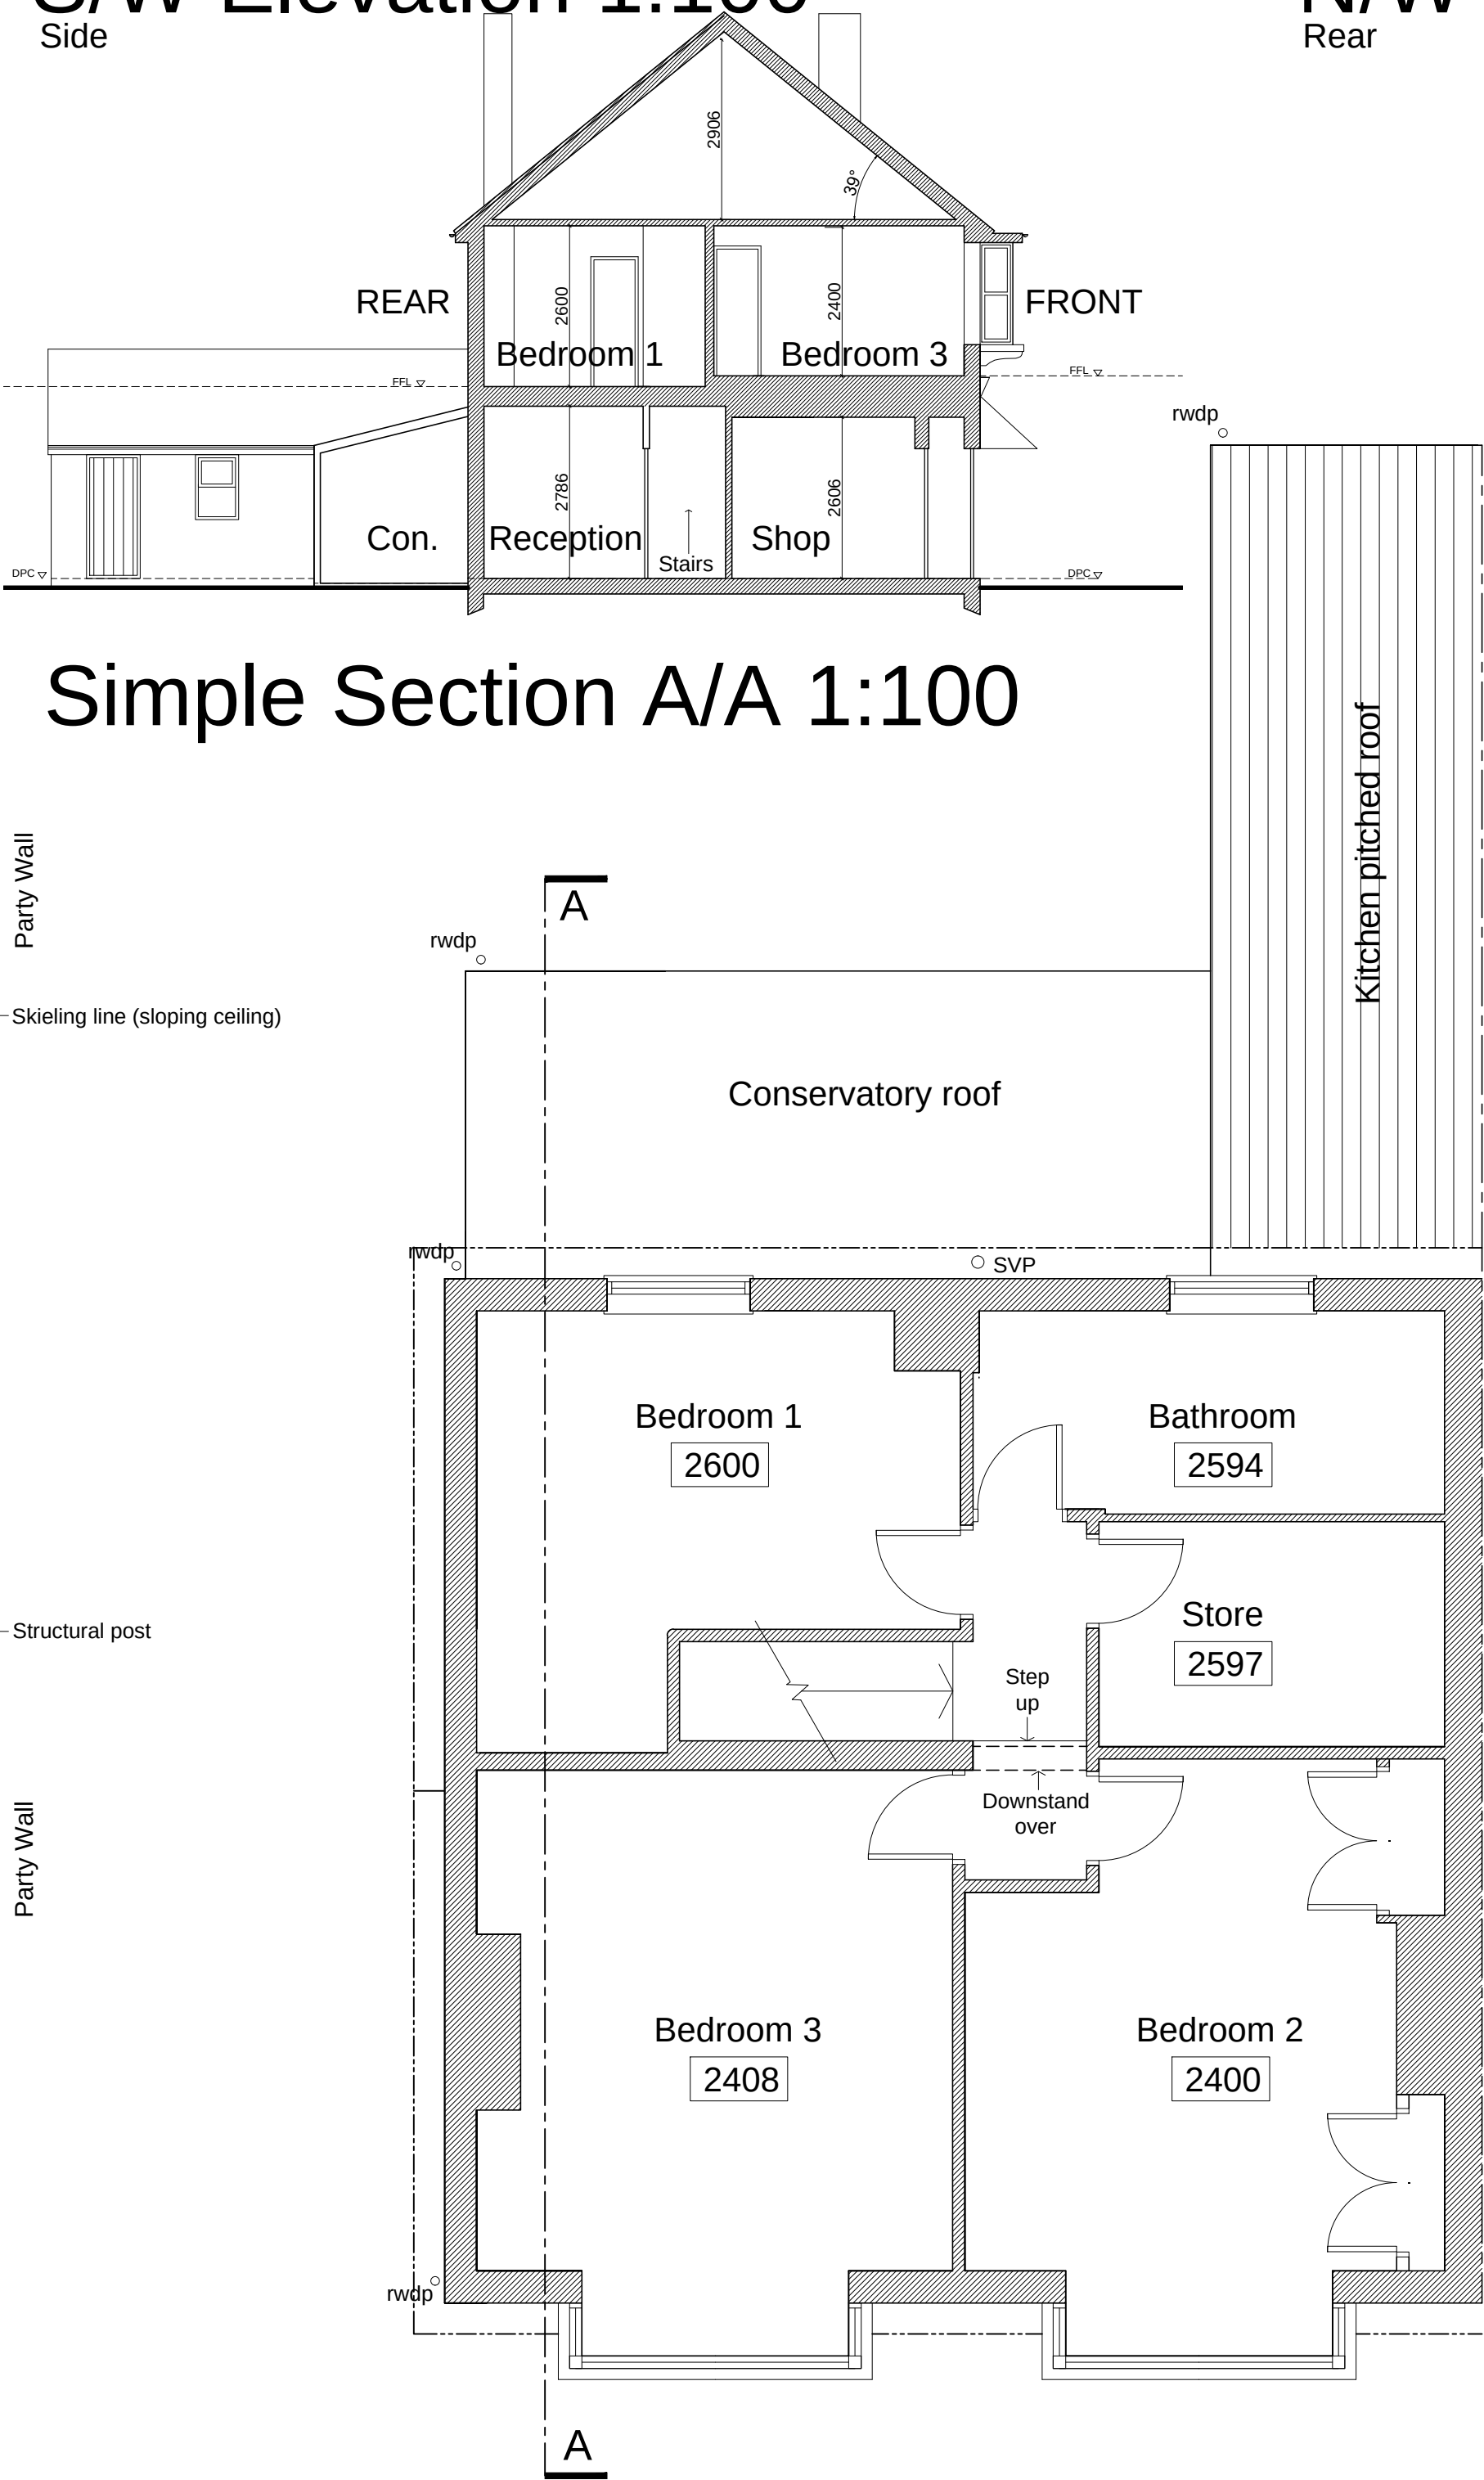

First Floor Plan 1:50

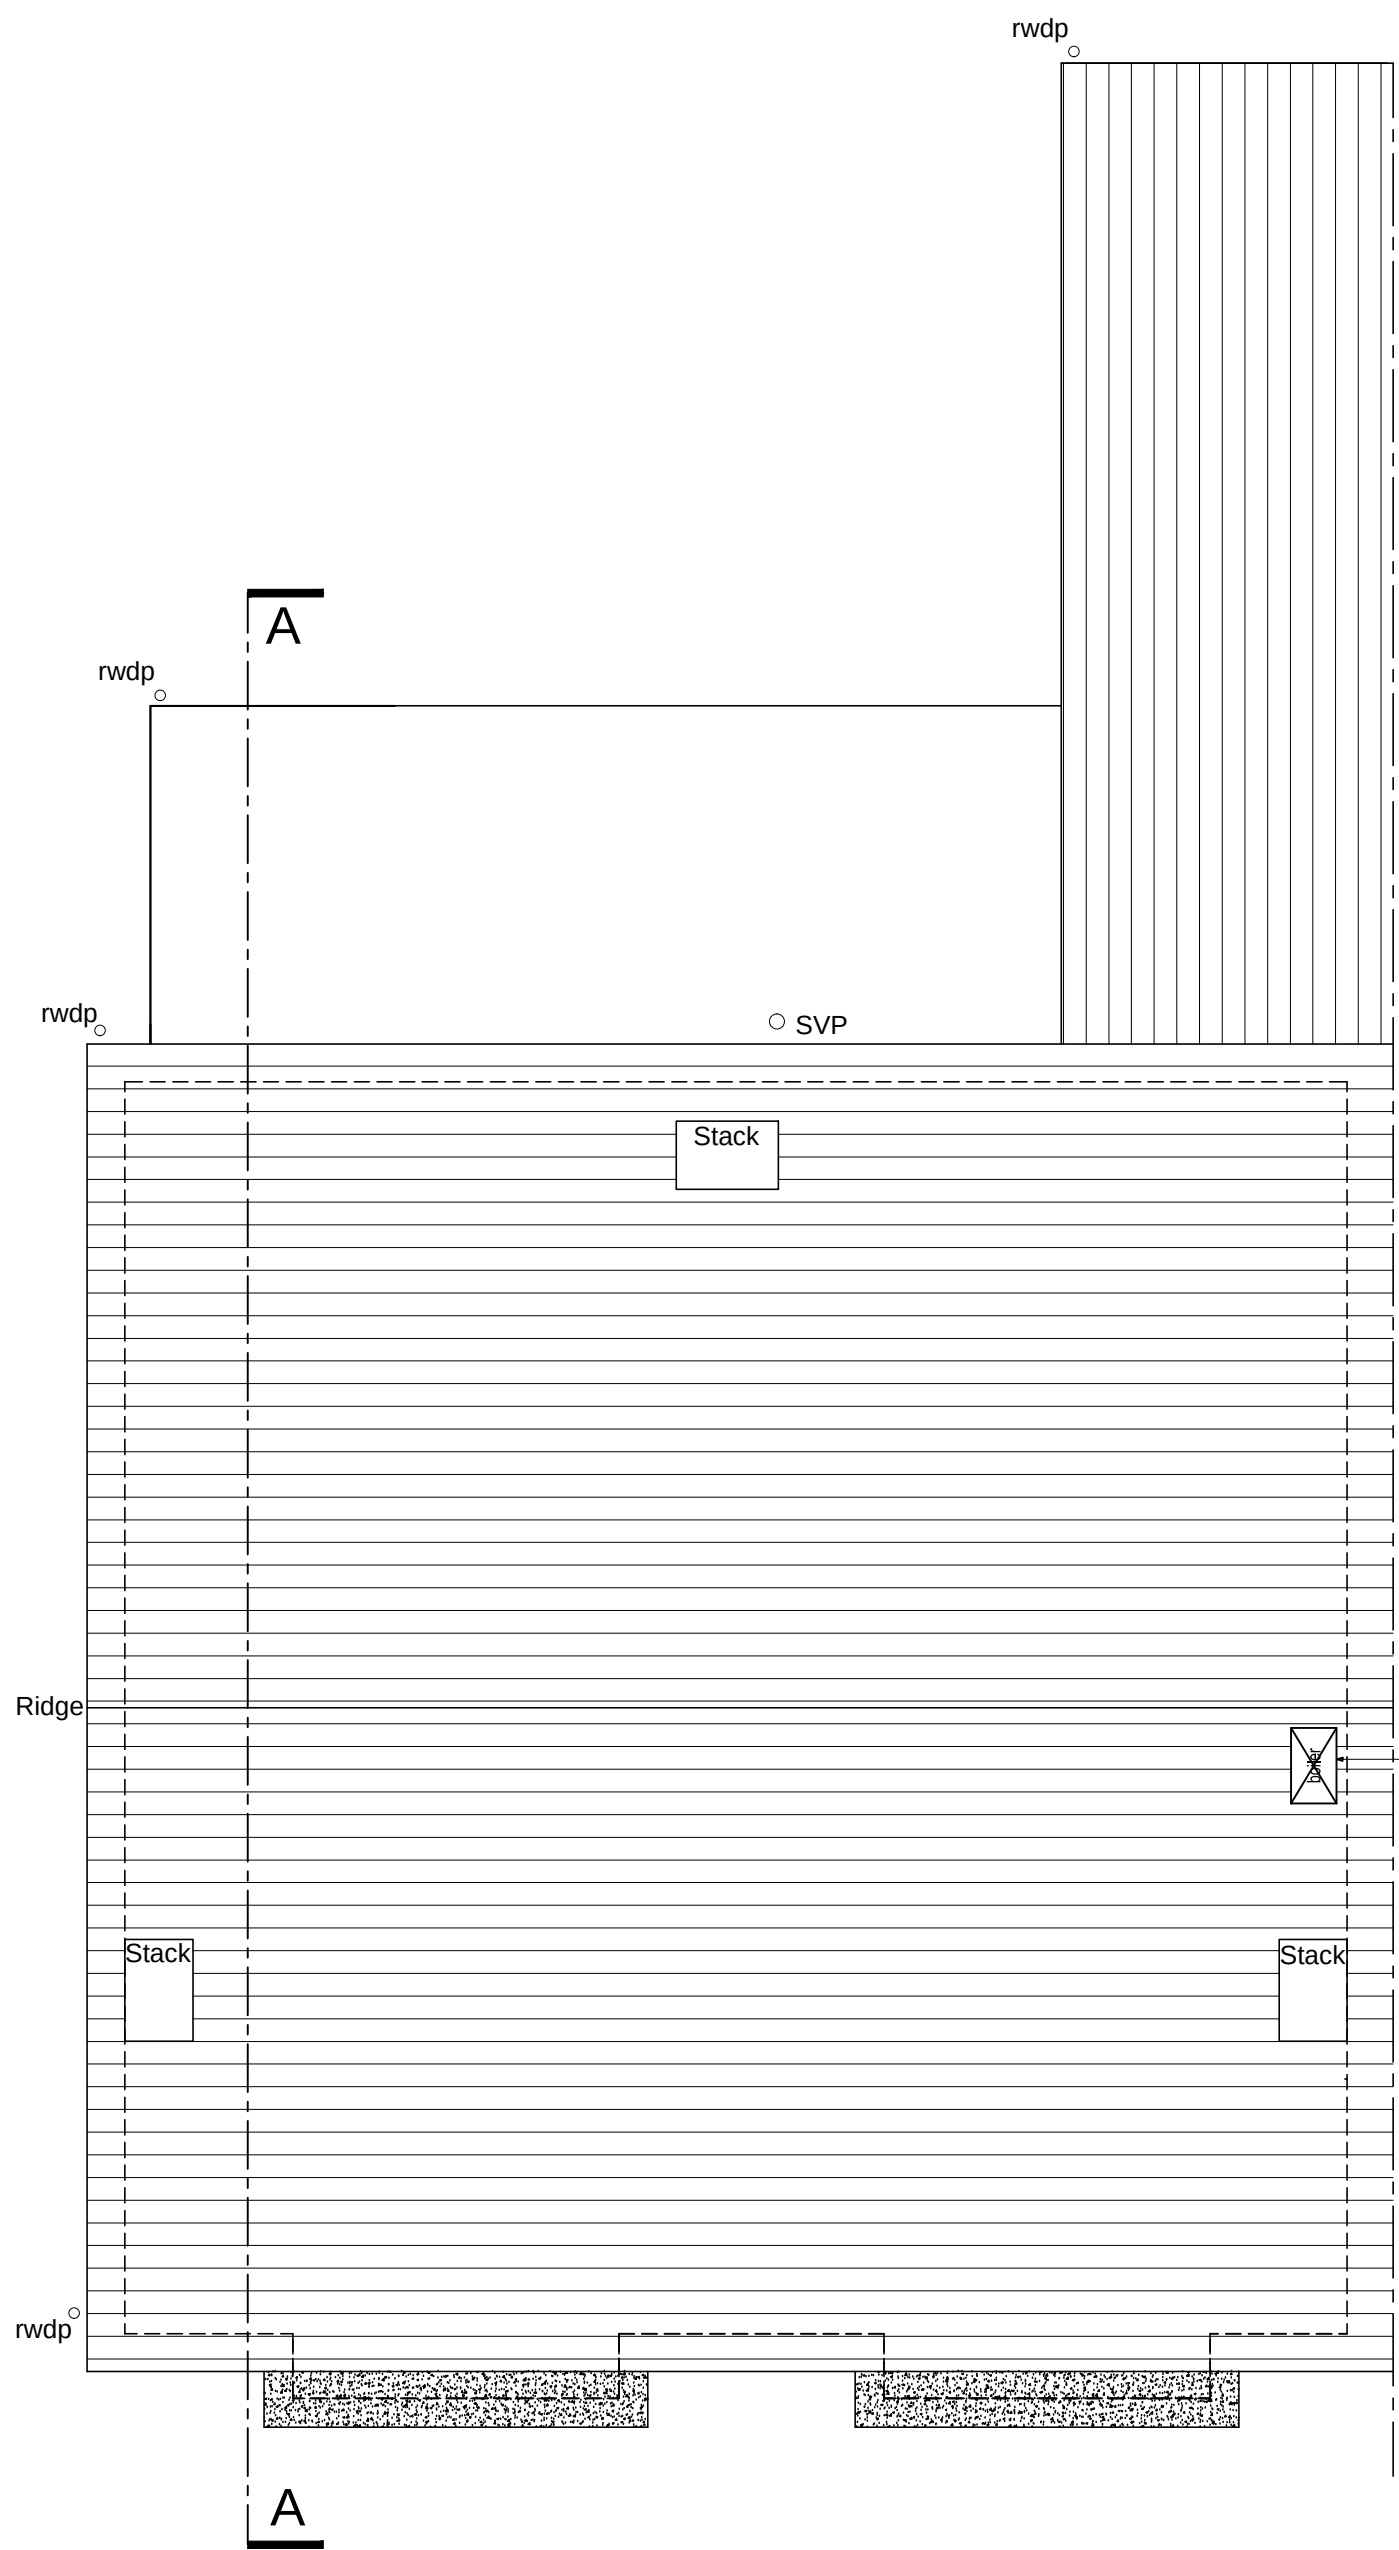

Roof Plan 1:50

Materials Key:

F/B - Face brick
P/B - Painted brick

Outline of 1st floor walls overlaid over ground floor walls

Existing walls

Boiler and flue

A/B Air brick

- Denotes external water tap

2620 Floor to ceiling spot heights

1m 2m 3m 4m 5m

1:100 Scale Bar

1m 2m 3m 4m 5m

1:50 Scale Bar

FOR PLANNING STAGE ONLY

Rev.	Date	Description	By

Client	Mr and Mrs Amin			
Project	Alterations To: Handcross Newsagents, High Street, Handcross			
Drawing Title	Plans, Elevations and Simple Section as Existing			
Copyright (c) 2024 of: Sussex Architectural Services Wicket View Cuckfield Lane Warringlid West Sussex Tel: (01444) 461720 Email: info@sussexarchitecturalservices.co.uk				
Scale	1:100, 1:50 @ A1	Drawing Number	24-102 01	
Date	February 2024	Drawn		