



- * **Unprotected areas**
- 1m - Minimum distance (a) between side of building and relevant boundary (m)
- 5.6m - Maximum total area of unprotected areas (m2)


- ① Replace existing white PVCu DG windows to match existing
- E** Egress window

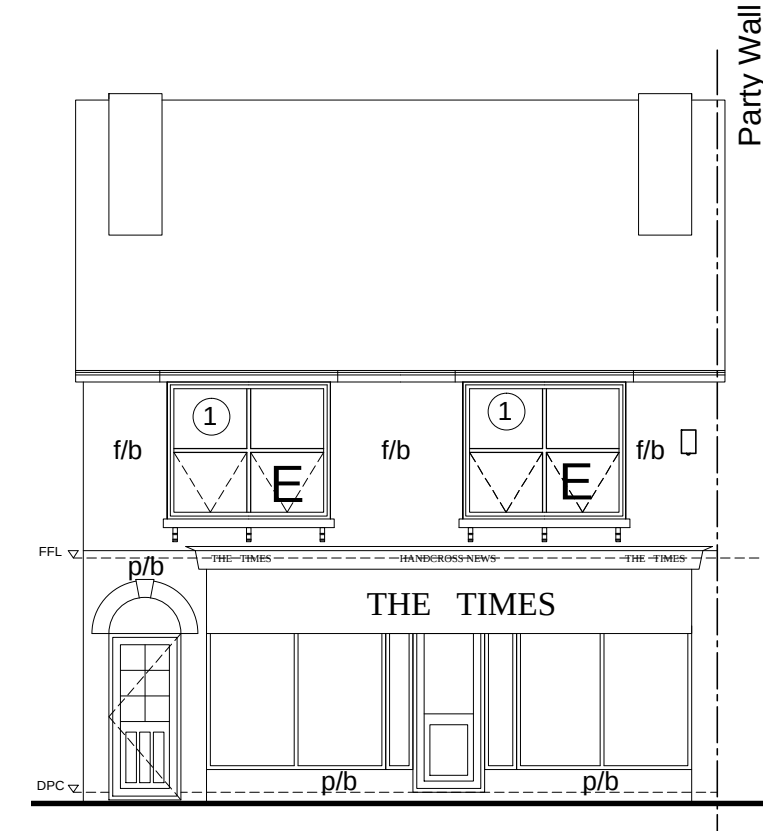


S/E Elevation 1:100
Front

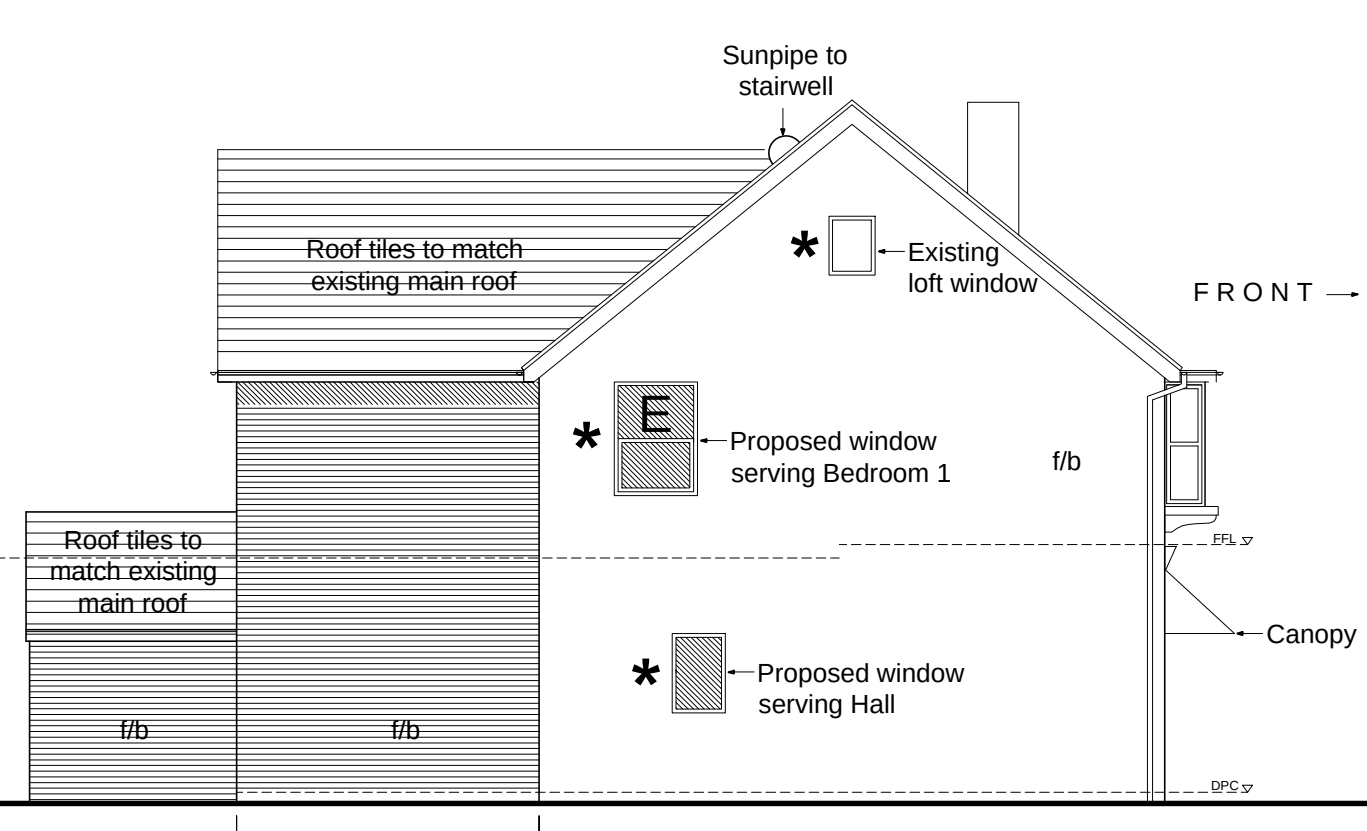

S/W Elevation 1:100
Side

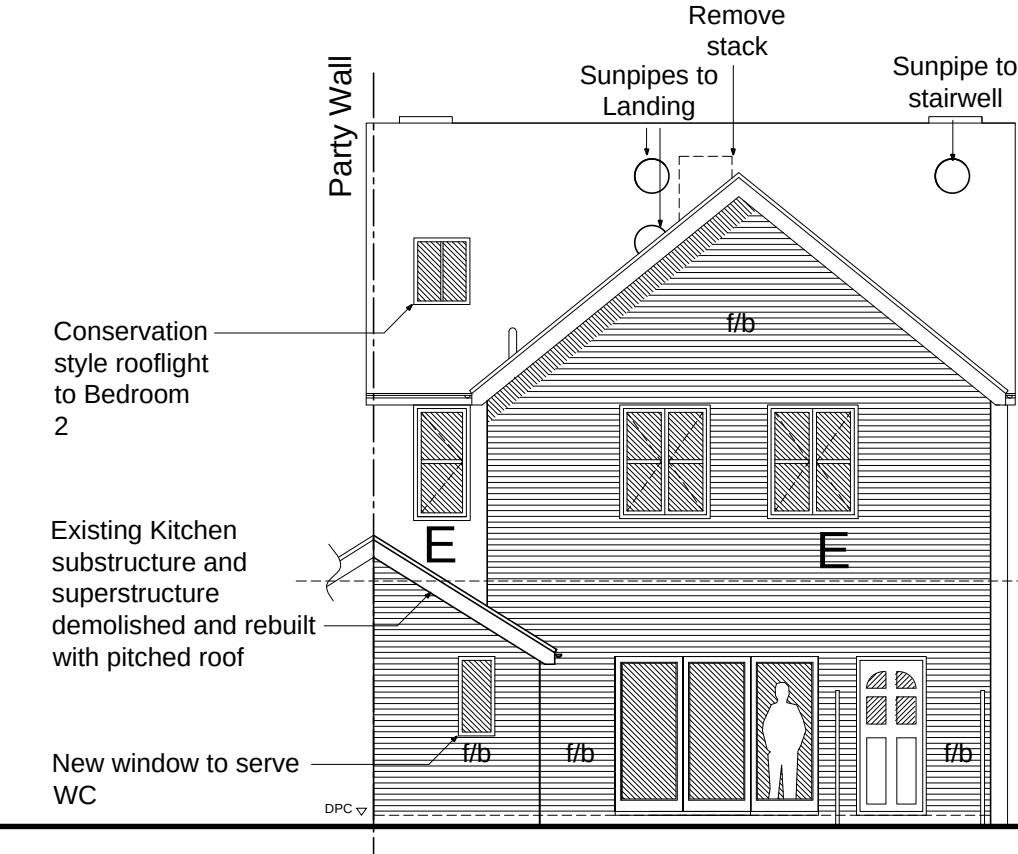

N/W Elevation 1:100
Rear

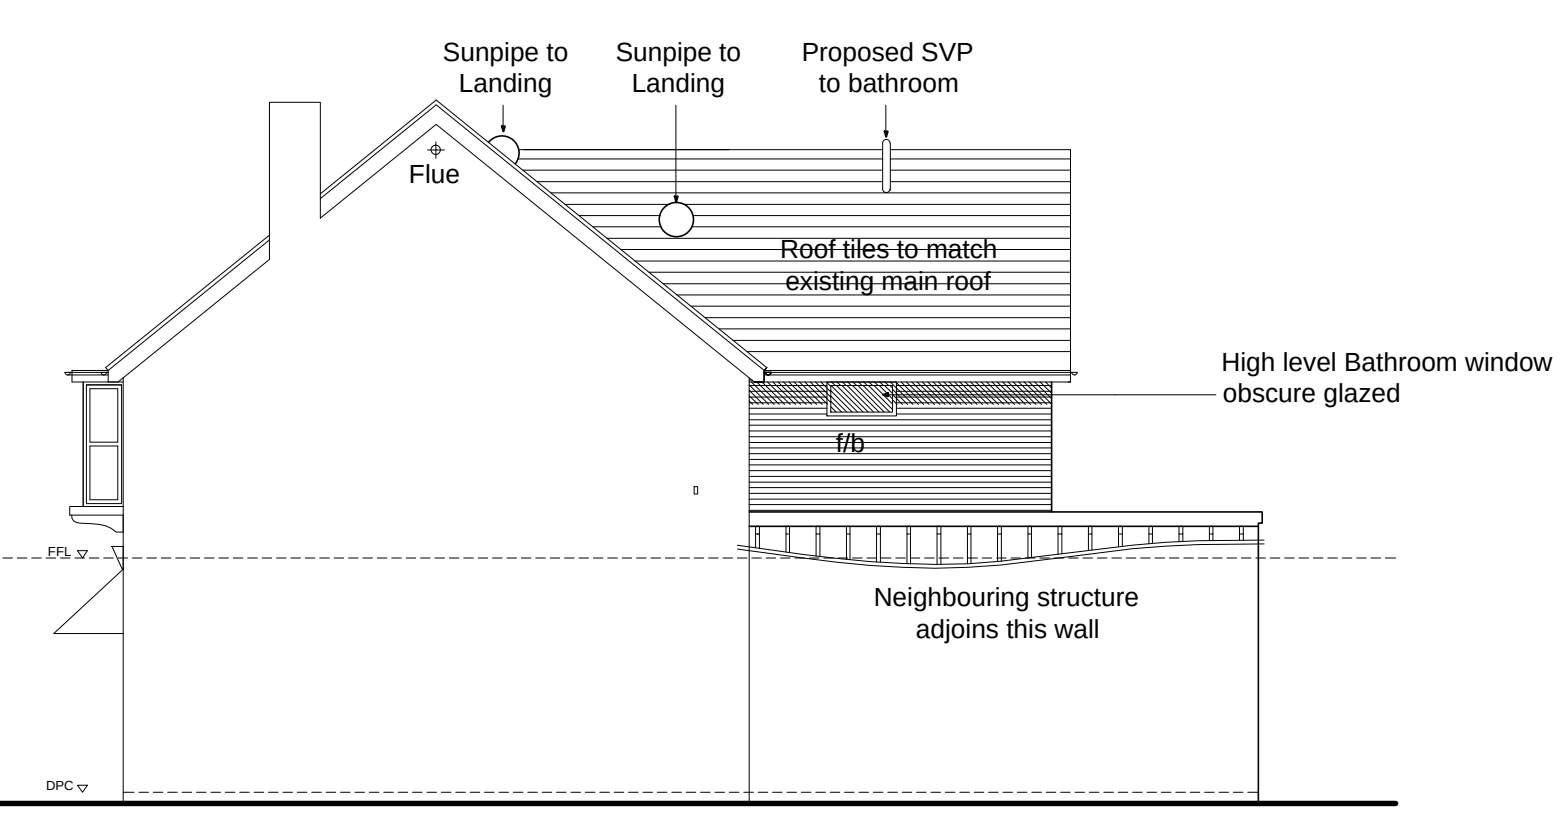

N/E Elevation 1:100
Side


NOTE:
The contractor is to check all site dimensions and levels before work starts. Report any discrepancies.
This drawing must be read with and checked against all structural and other specialist drawings, specifications and bills of quantities. Report any discrepancies.
The contractor is to comply with all current British Standards and Building Regulations whether or not specifically stated on these drawings.

This drawing has been produced for Mr and Mrs Amin and is intended as part of 'PLANNING STAGE' and is not intended for use by any other person or for any other purpose.

Materials Key:
F/B - Face brick
P/B - Painted brick

--- Indicative steel locations, all to be confirmed by Engineer


- Outline of 1st floor walls overlaid over ground floor walls
- Proposed walls on plan
- Boiler and flue
- A/B Air brick
- Denotes external water tap
- Sun pipe over
- 2620 Floor to ceiling spot heights

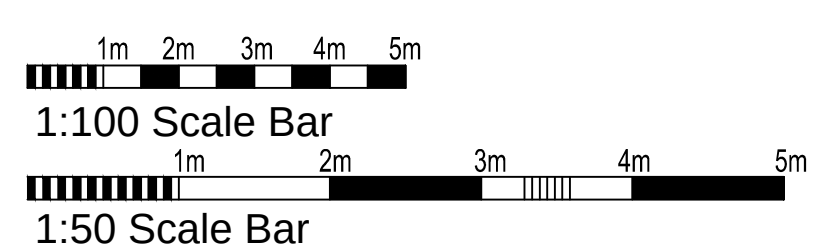


FOR PLANNING STAGE ONLY

Rev.	Date	Description	By


Client	Mr and Mrs Amin
Project	Alterations To: Handcross Newsagents, High Street, Handcross
Drawing Title	Plans and Elevations as Proposed
Copyright (c) 2024 of:	Sussex Architectural Services Wicket View Cuckfield Lane Warringlid West Sussex
Tel:	(01444) 461720
Email:	info@sussexarchitecturalservices.co.uk
Scale	1:100, 1:50 @ A1
Date	February 2024
Drawn	
Drawing Number	24-102 04

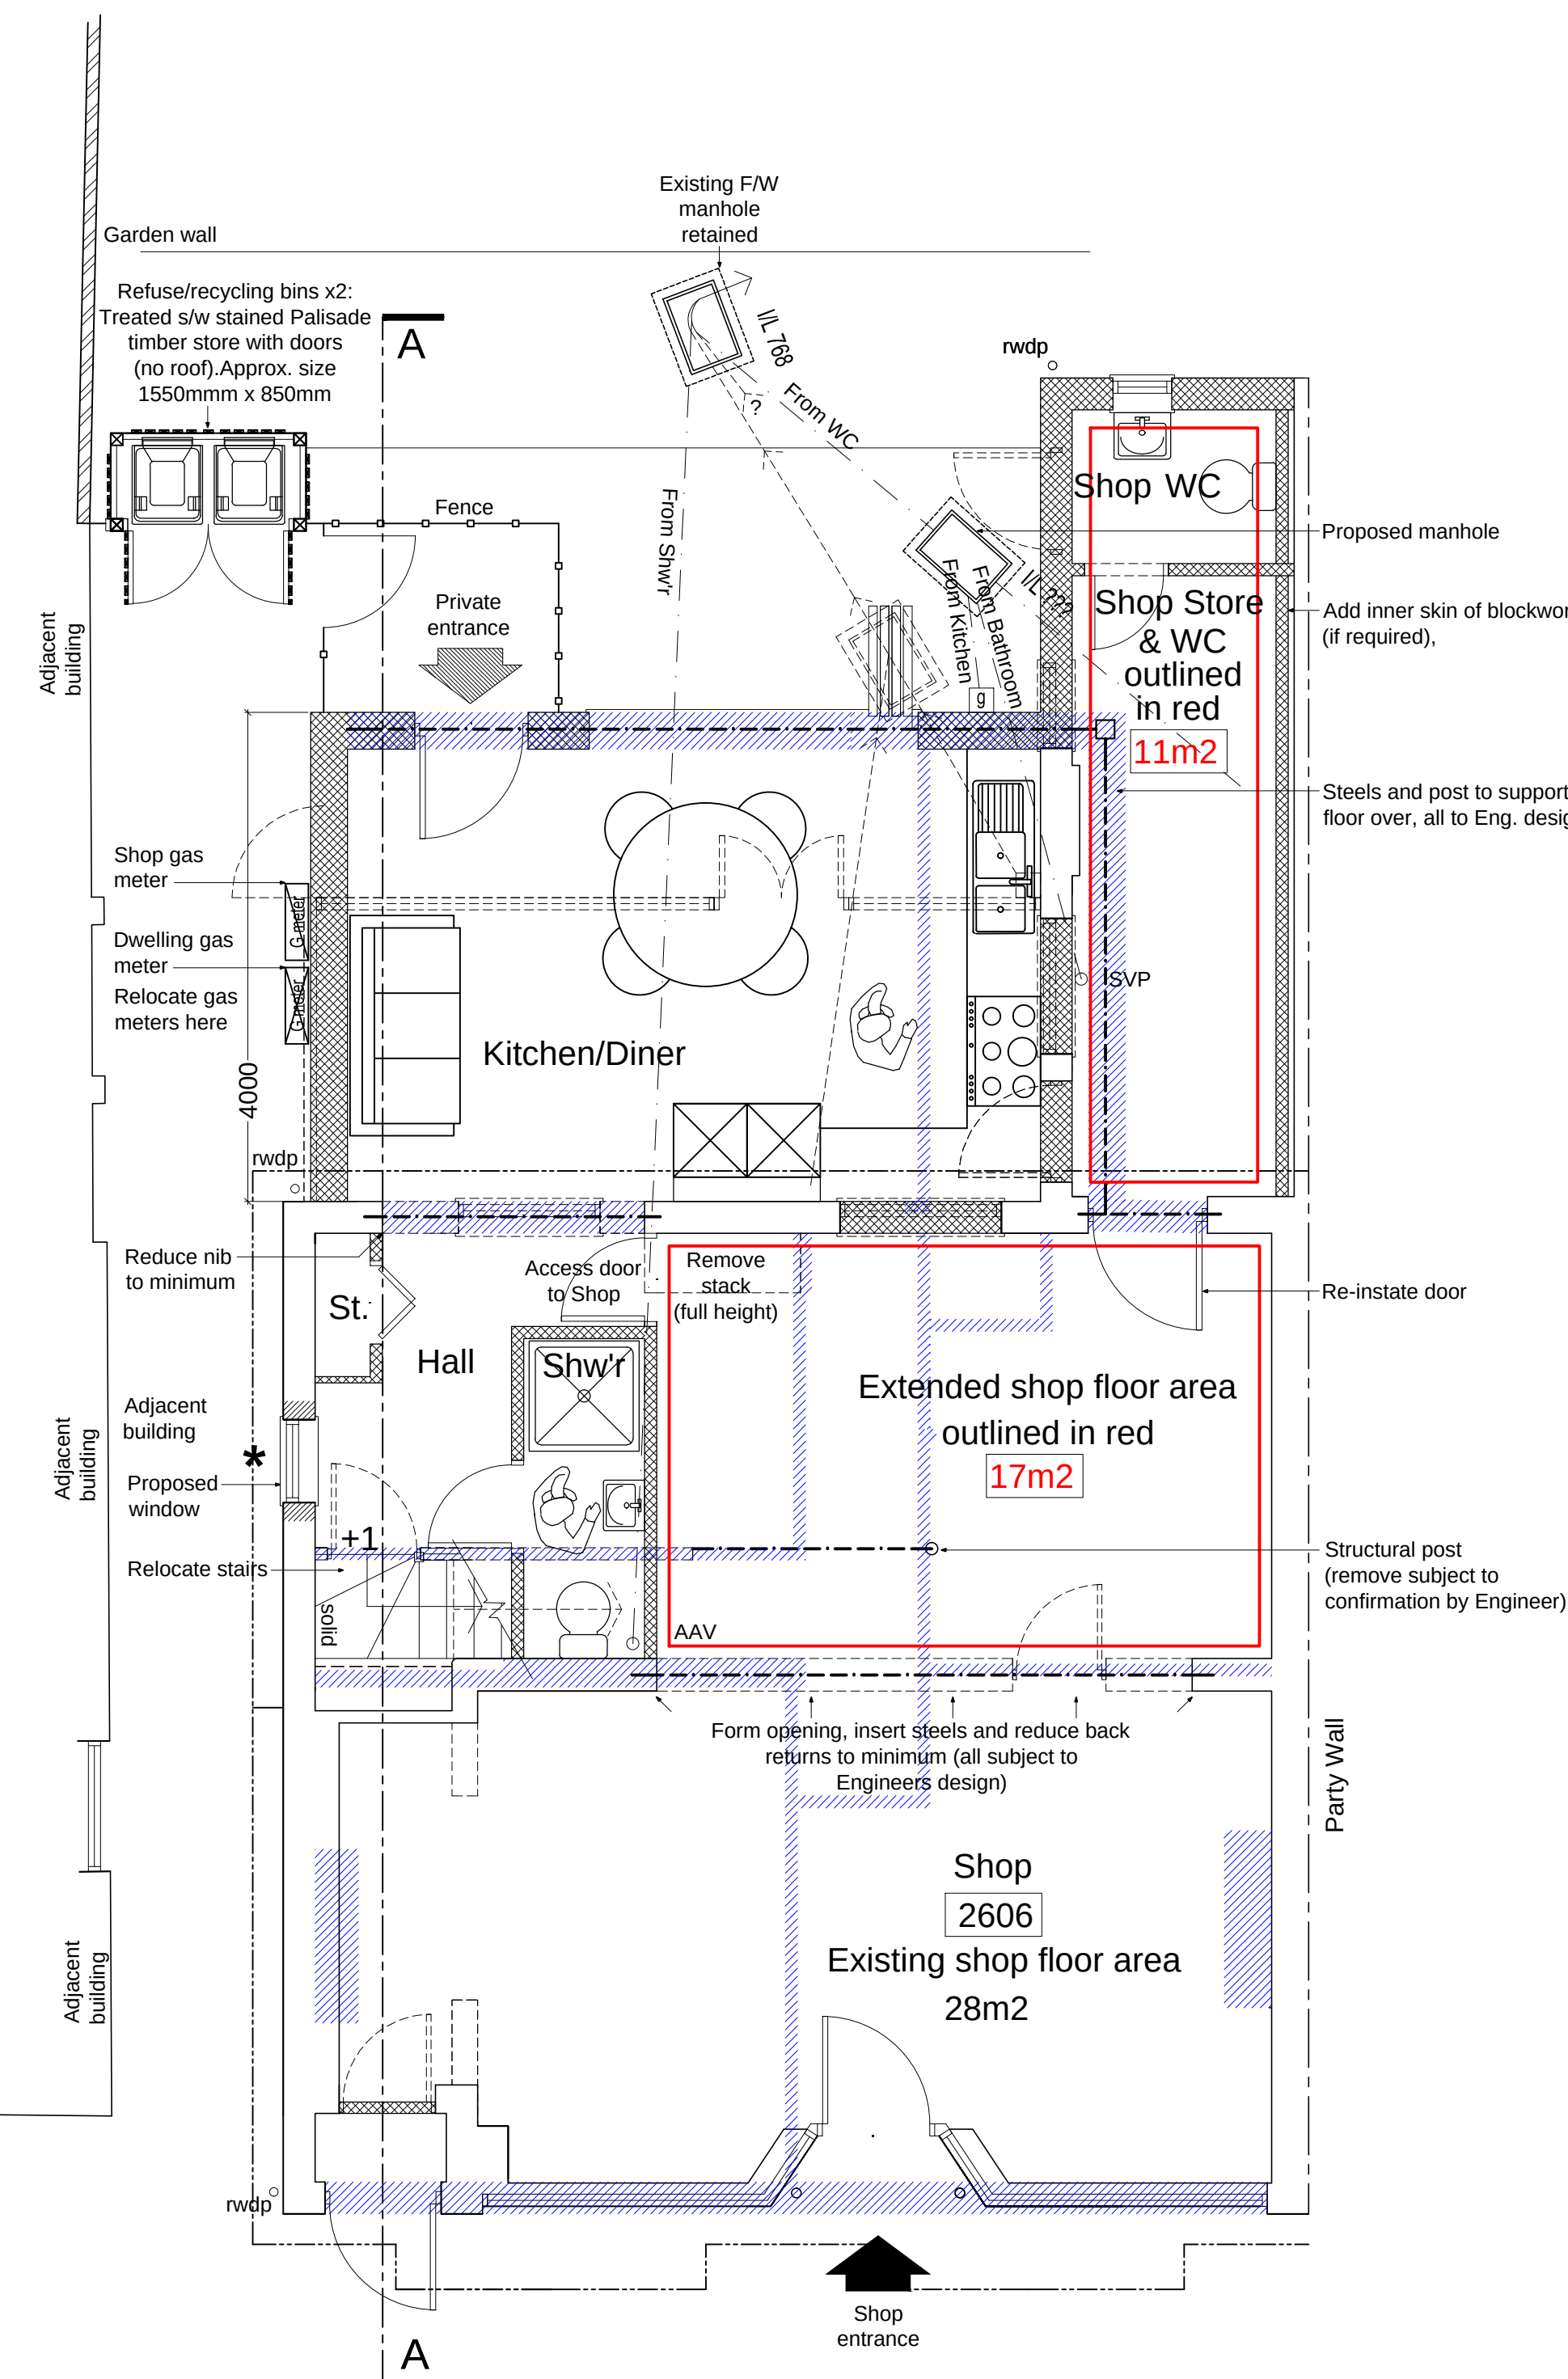

Ground Floor Plan 1:50

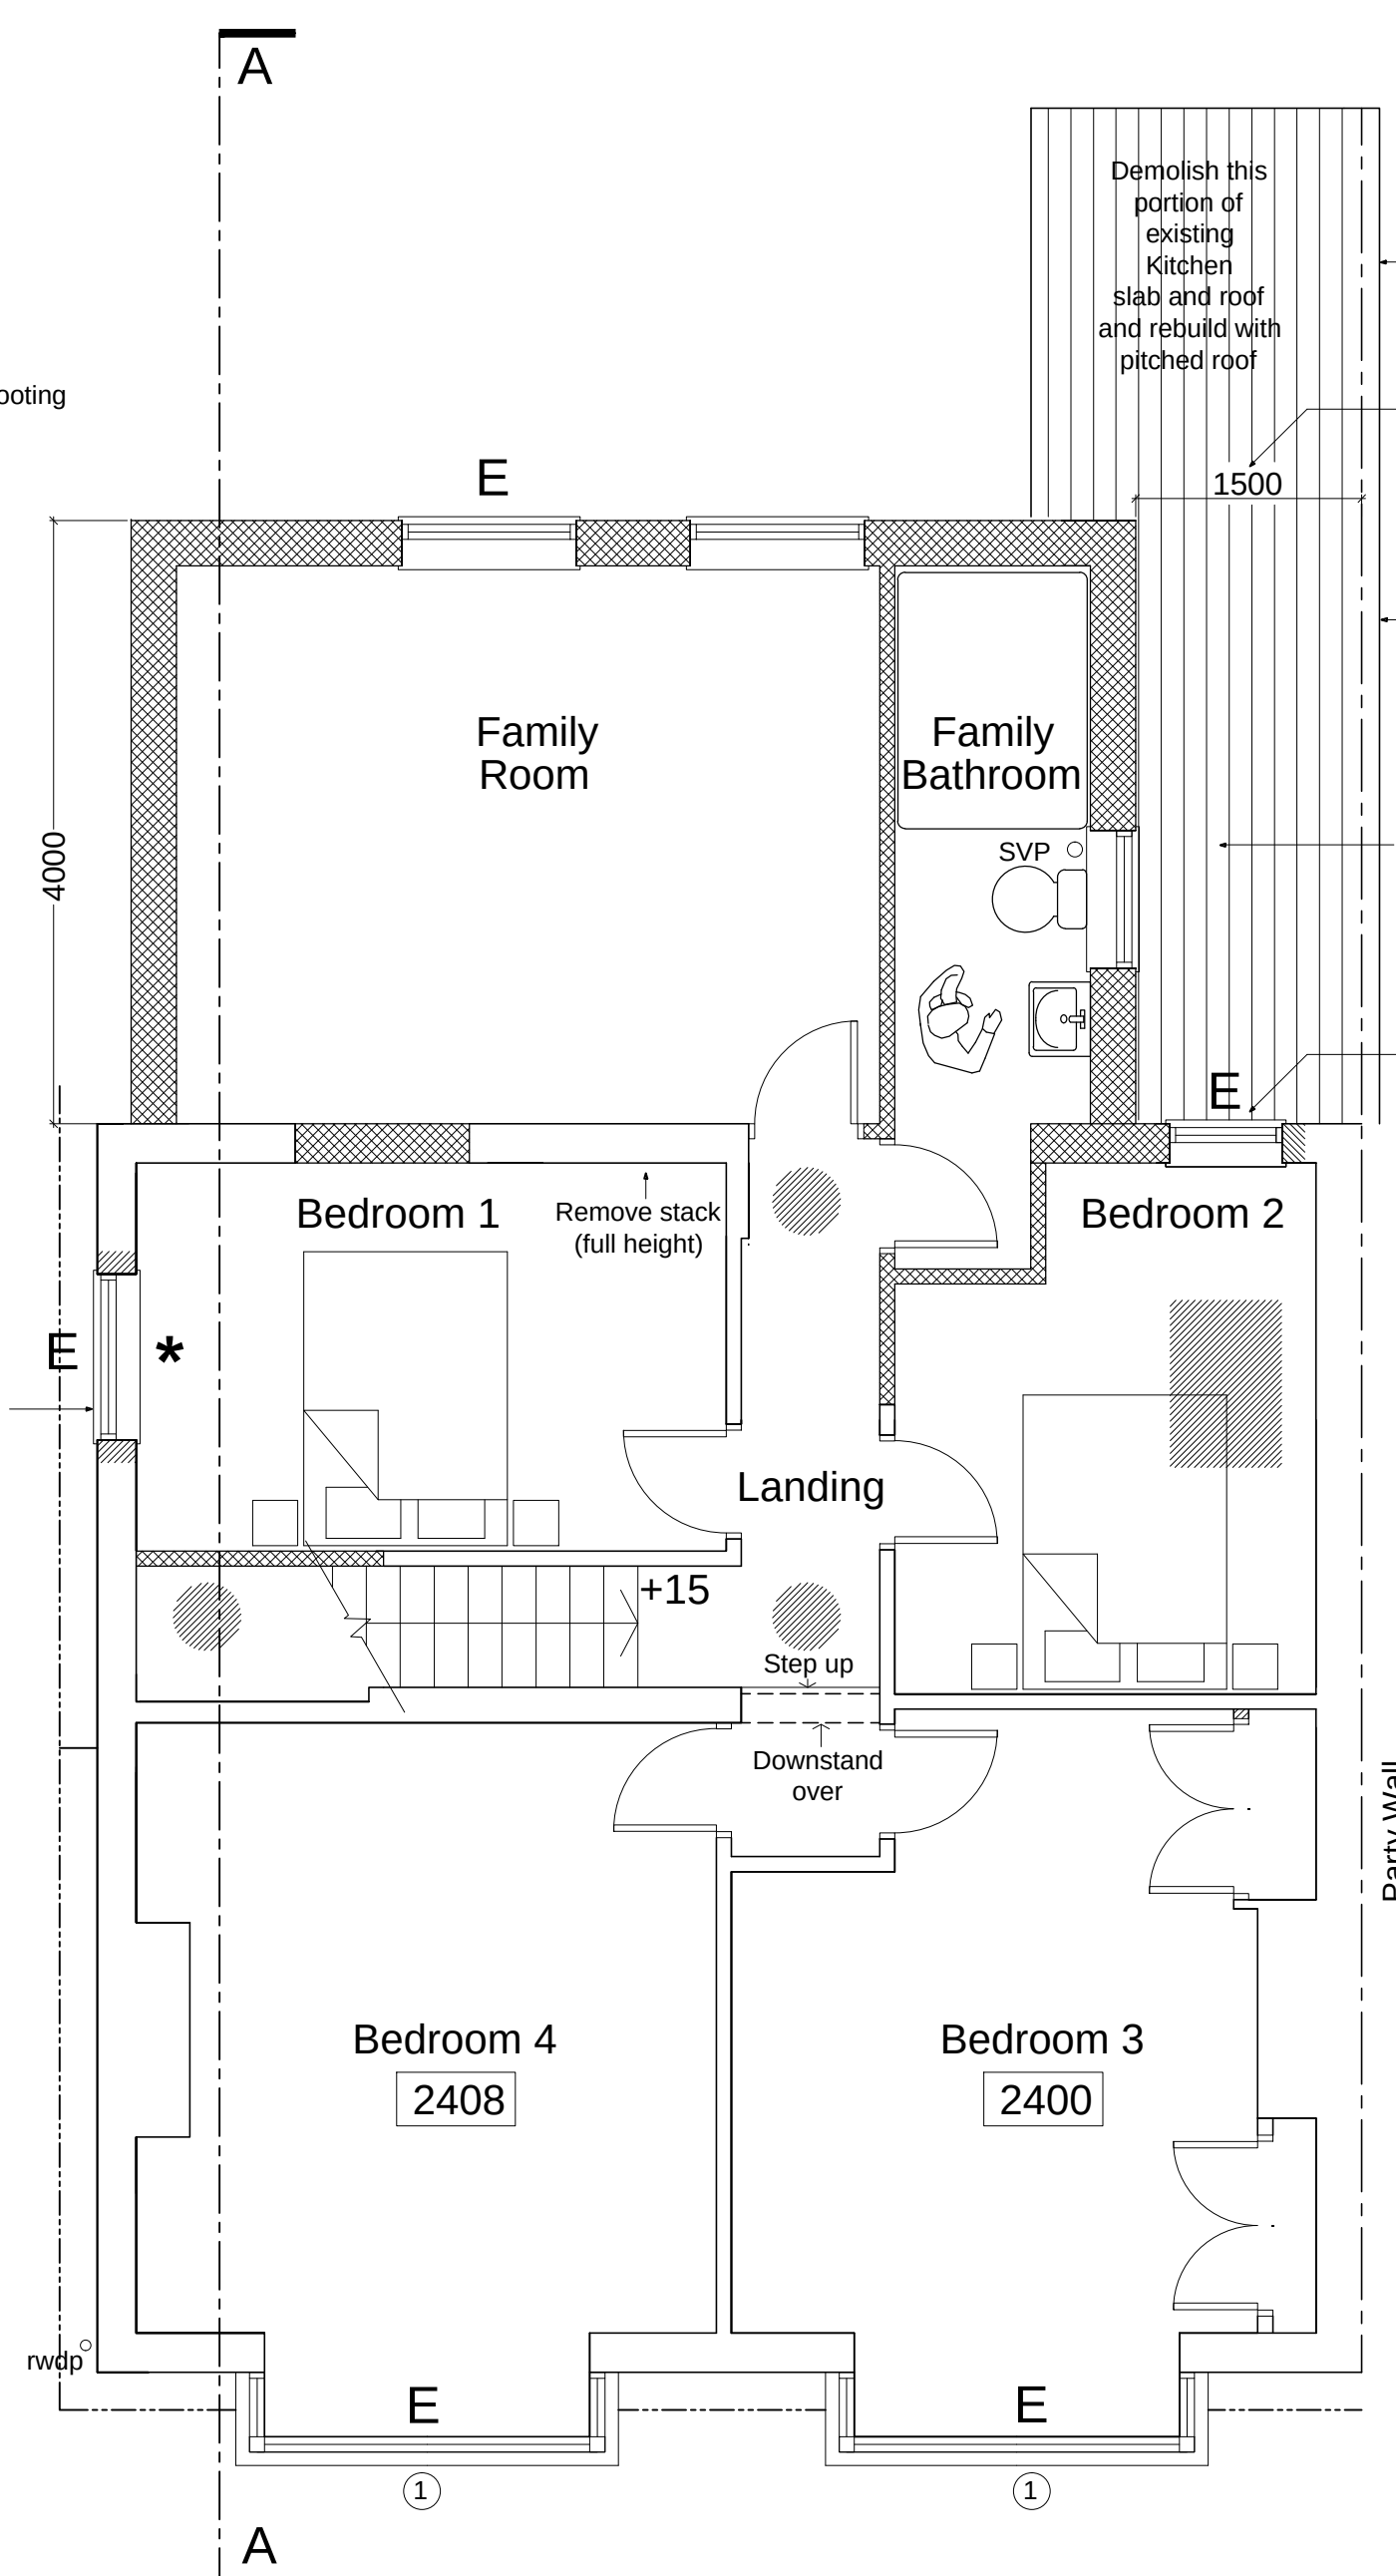

First Floor Plan 1:50

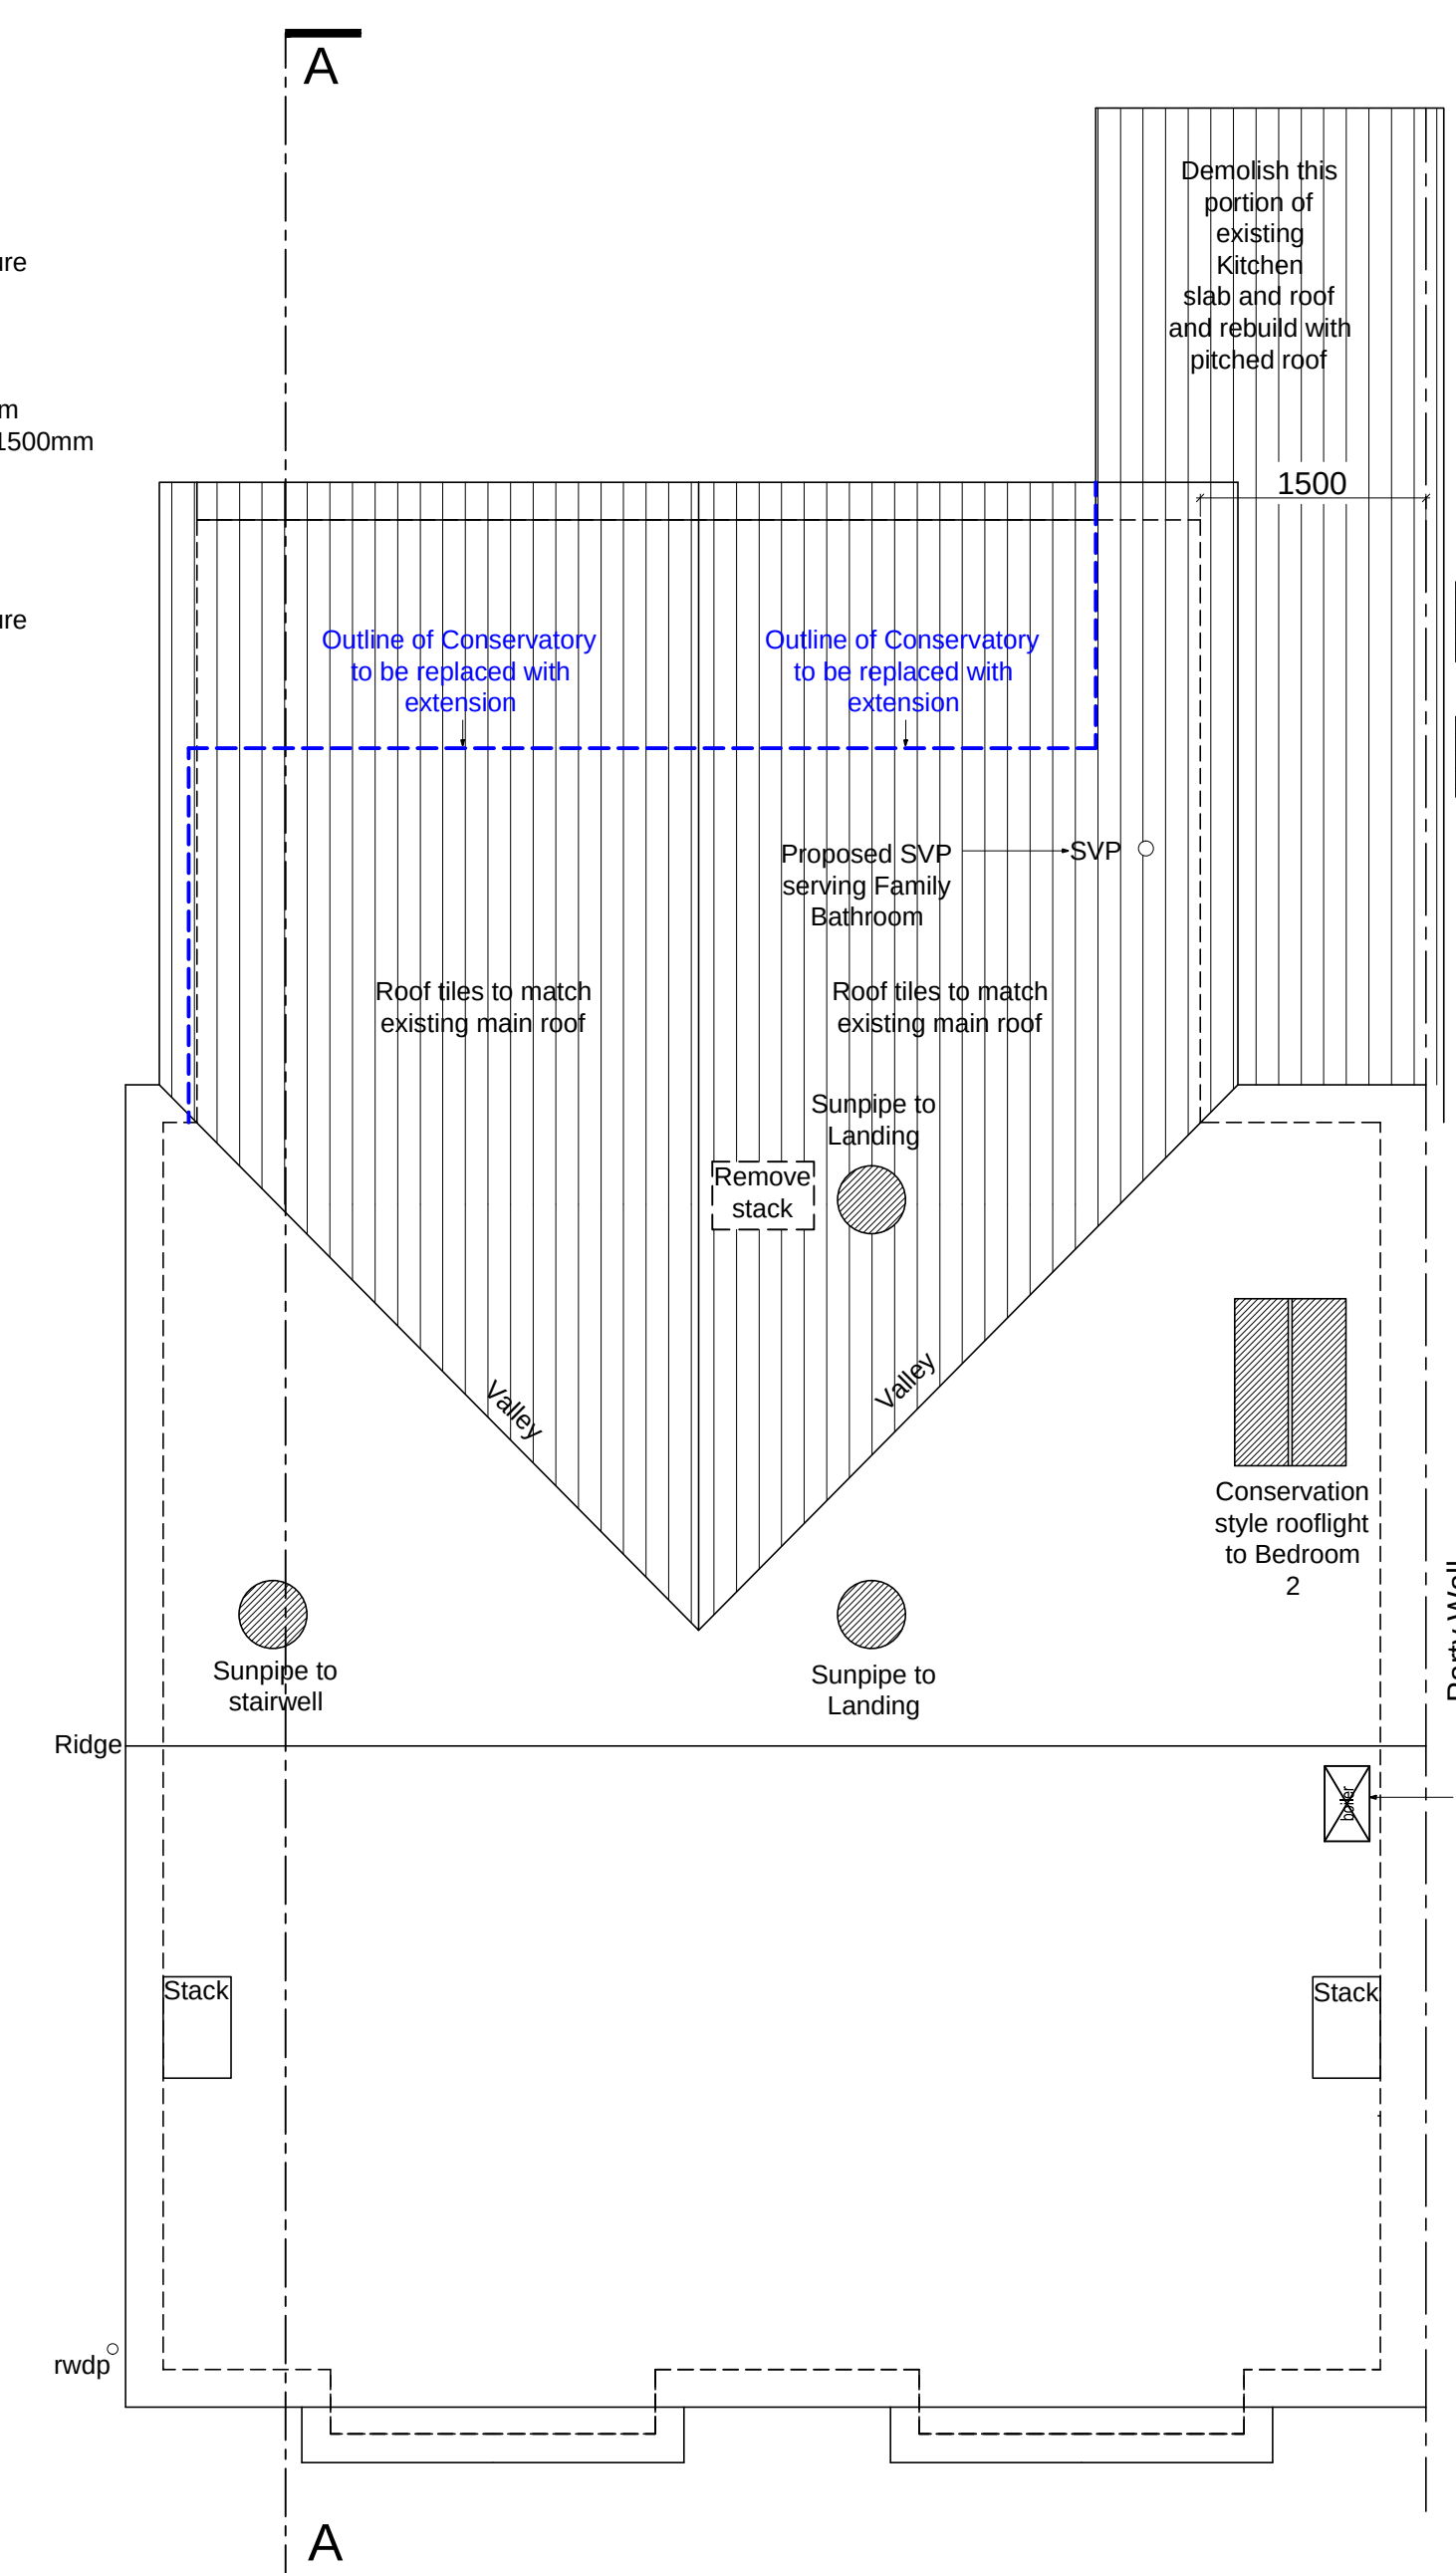

Roof Plan 1:50