






No. :: FRONT ELEVATION (SW)
1 scale: 1 : 100 @ A1

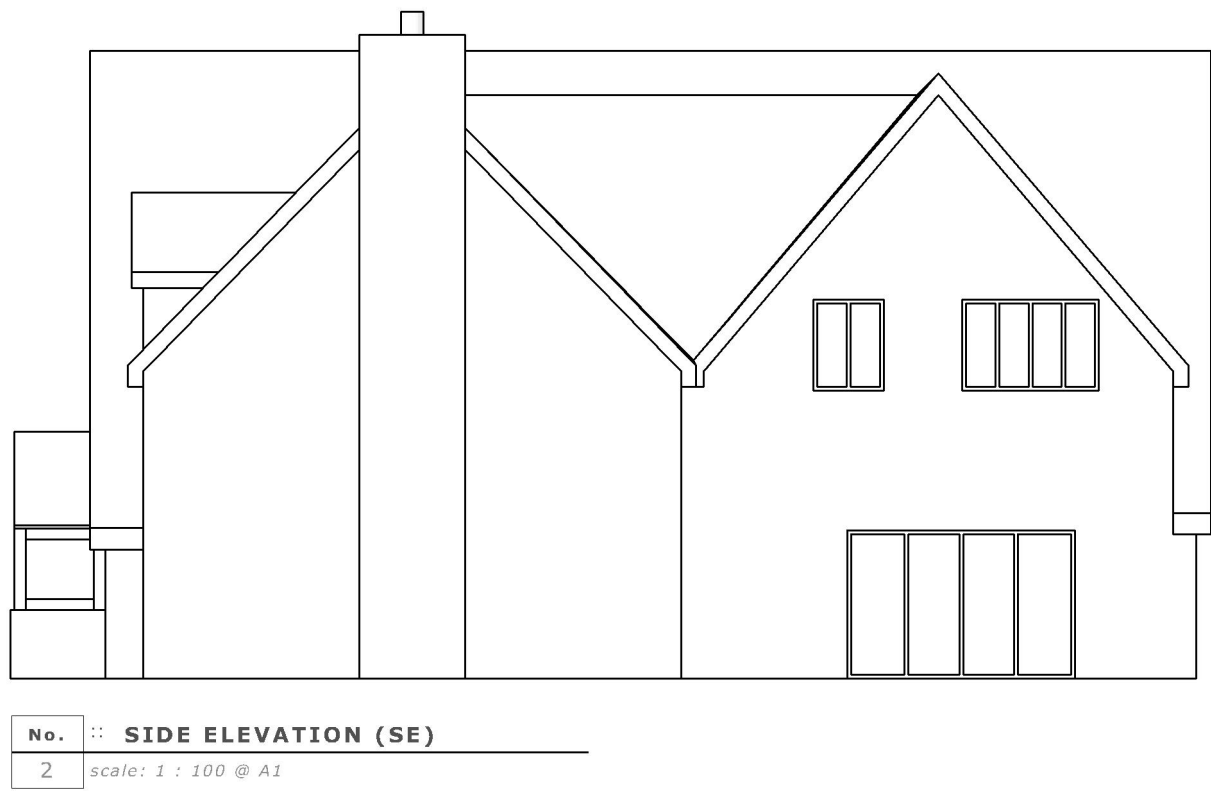


No. :: SIDE ELEVATION (SE)
2 scale: 1 : 100 @ A1

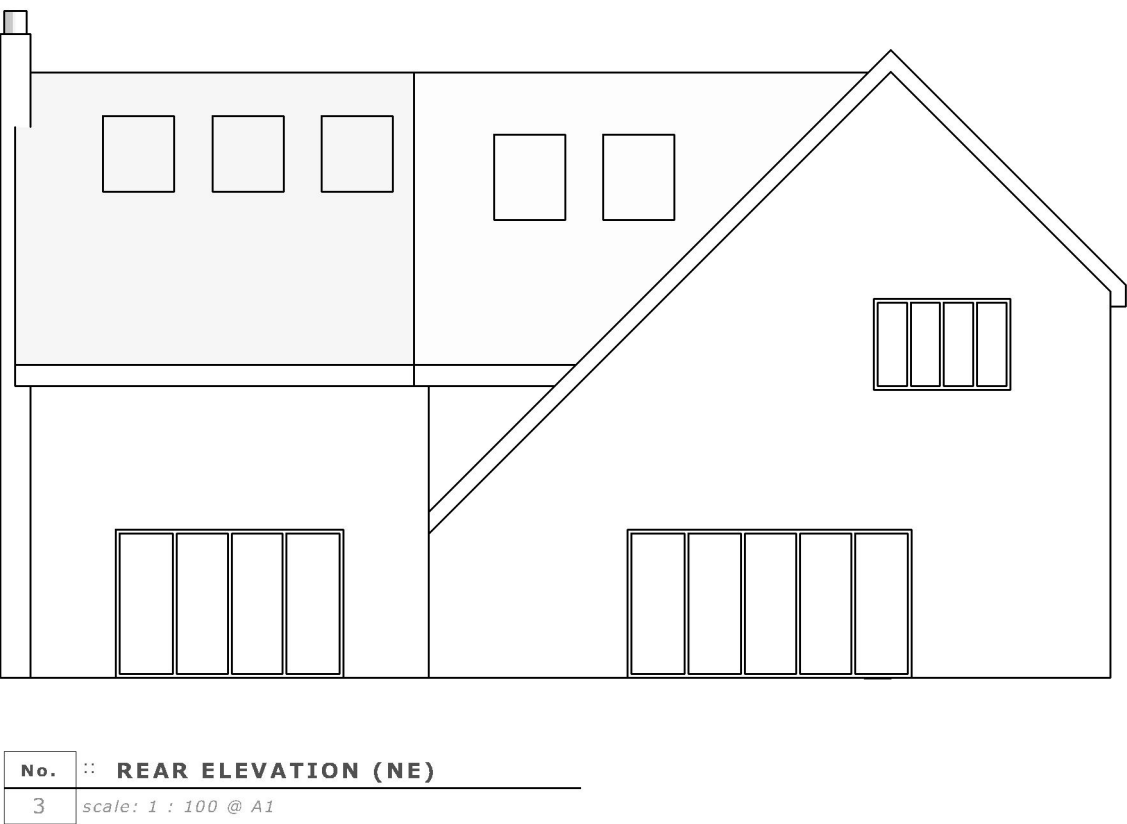


No. :: REAR ELEVATION (NE)
3 scale: 1 : 100 @ A1

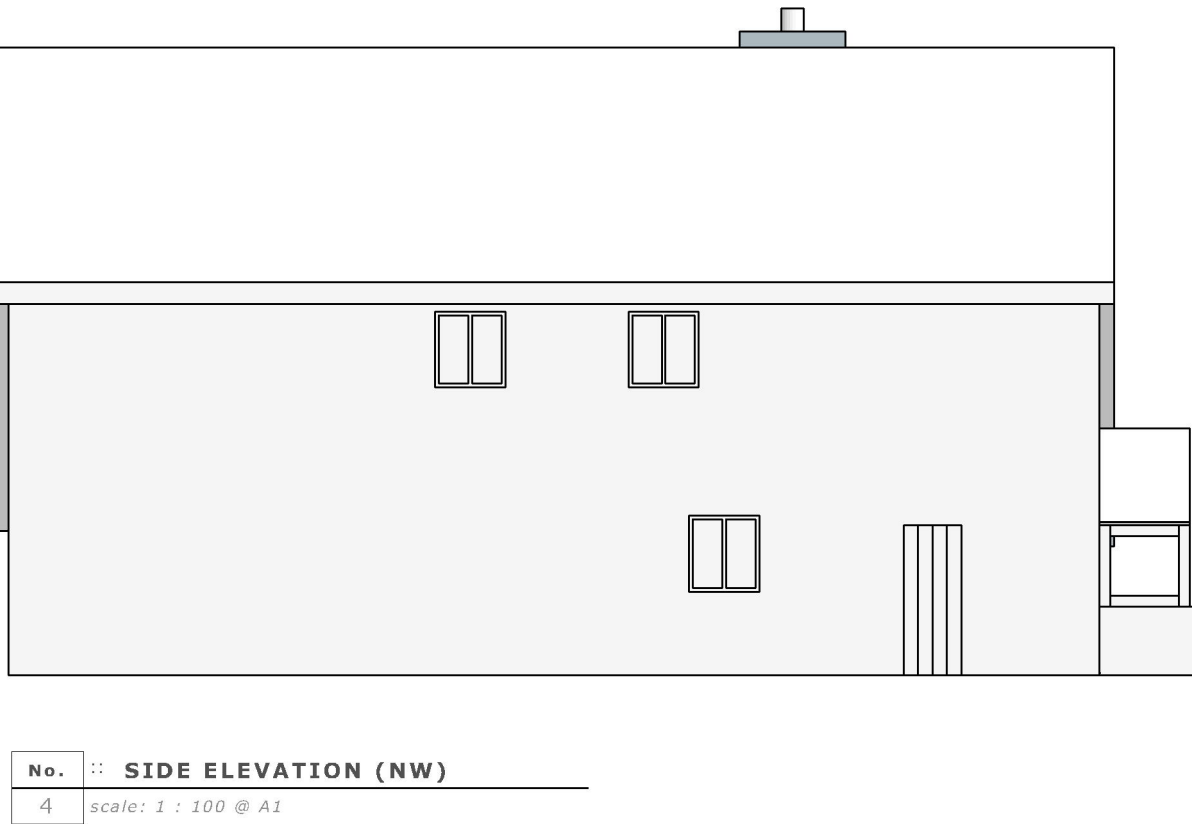


No. :: SIDE ELEVATION (NW)
4 scale: 1 : 100 @ A1

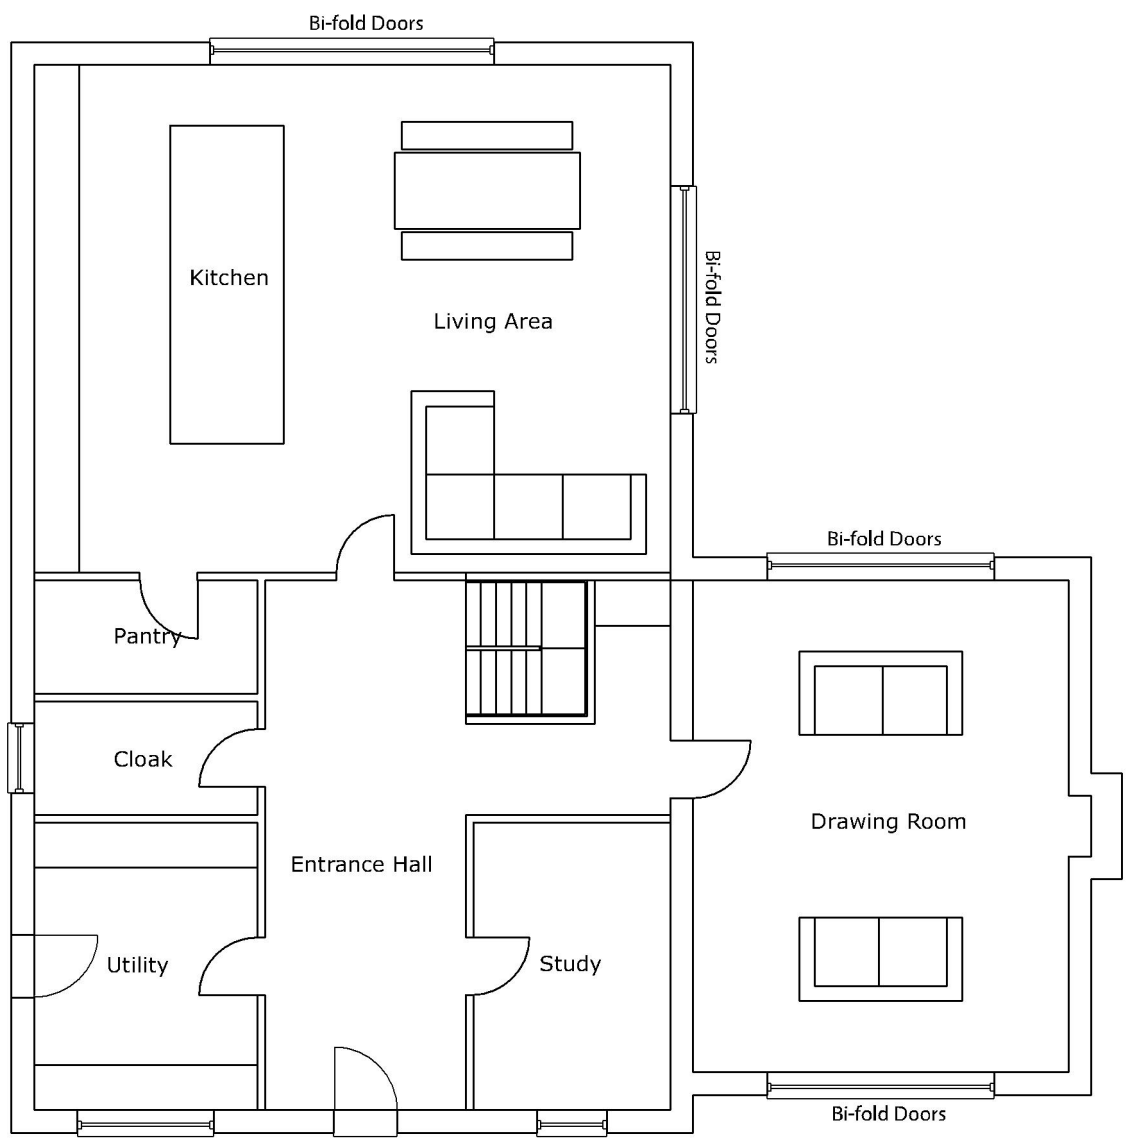

No. :: GF PLAN
5 scale: 1 : 100 @ A1

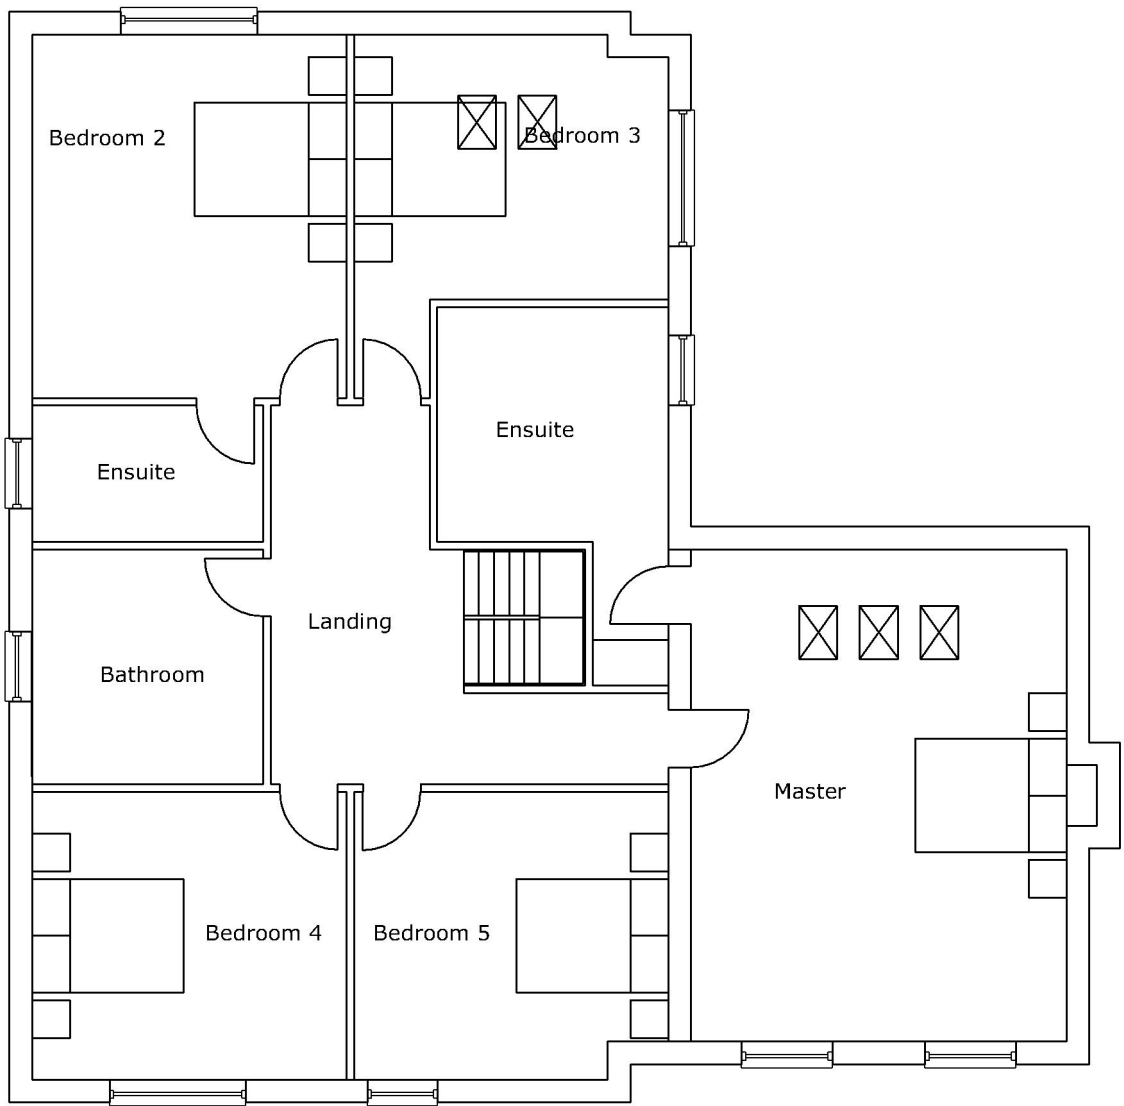

No. :: FF PLAN
6 scale: 1 : 100 @ A1

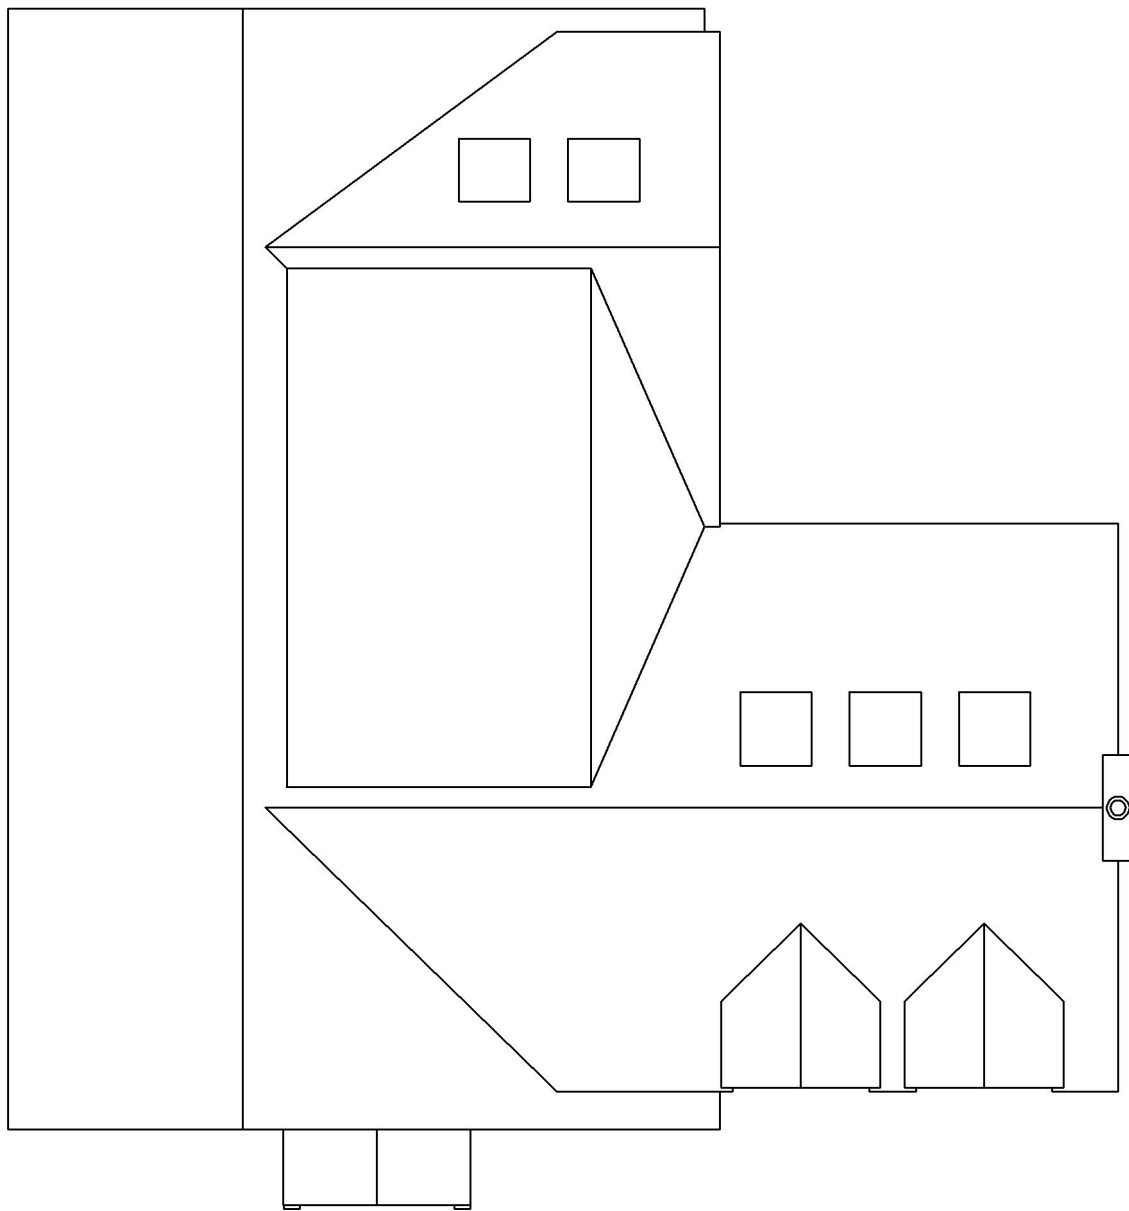

No. :: ROOF PLAN (with skylights)
7 scale: 1 : 100 @ A1

For planning purposes only, not for construction use.

Notes

Rev	Date	Description
Scale 1 : 100		

Project Name
Woodcote - New Self Build Dwelling

Project Address Woodcote, Yew Lane, East Grinstead, RH19 2AZ			
Project No. WODSB	Drawn TH	Status Planning	Date 10.07.25

Drawing Title
New Self Build Dwelling - Plans & Elevations

Drawing No.
WODSB - 02 Rev E