


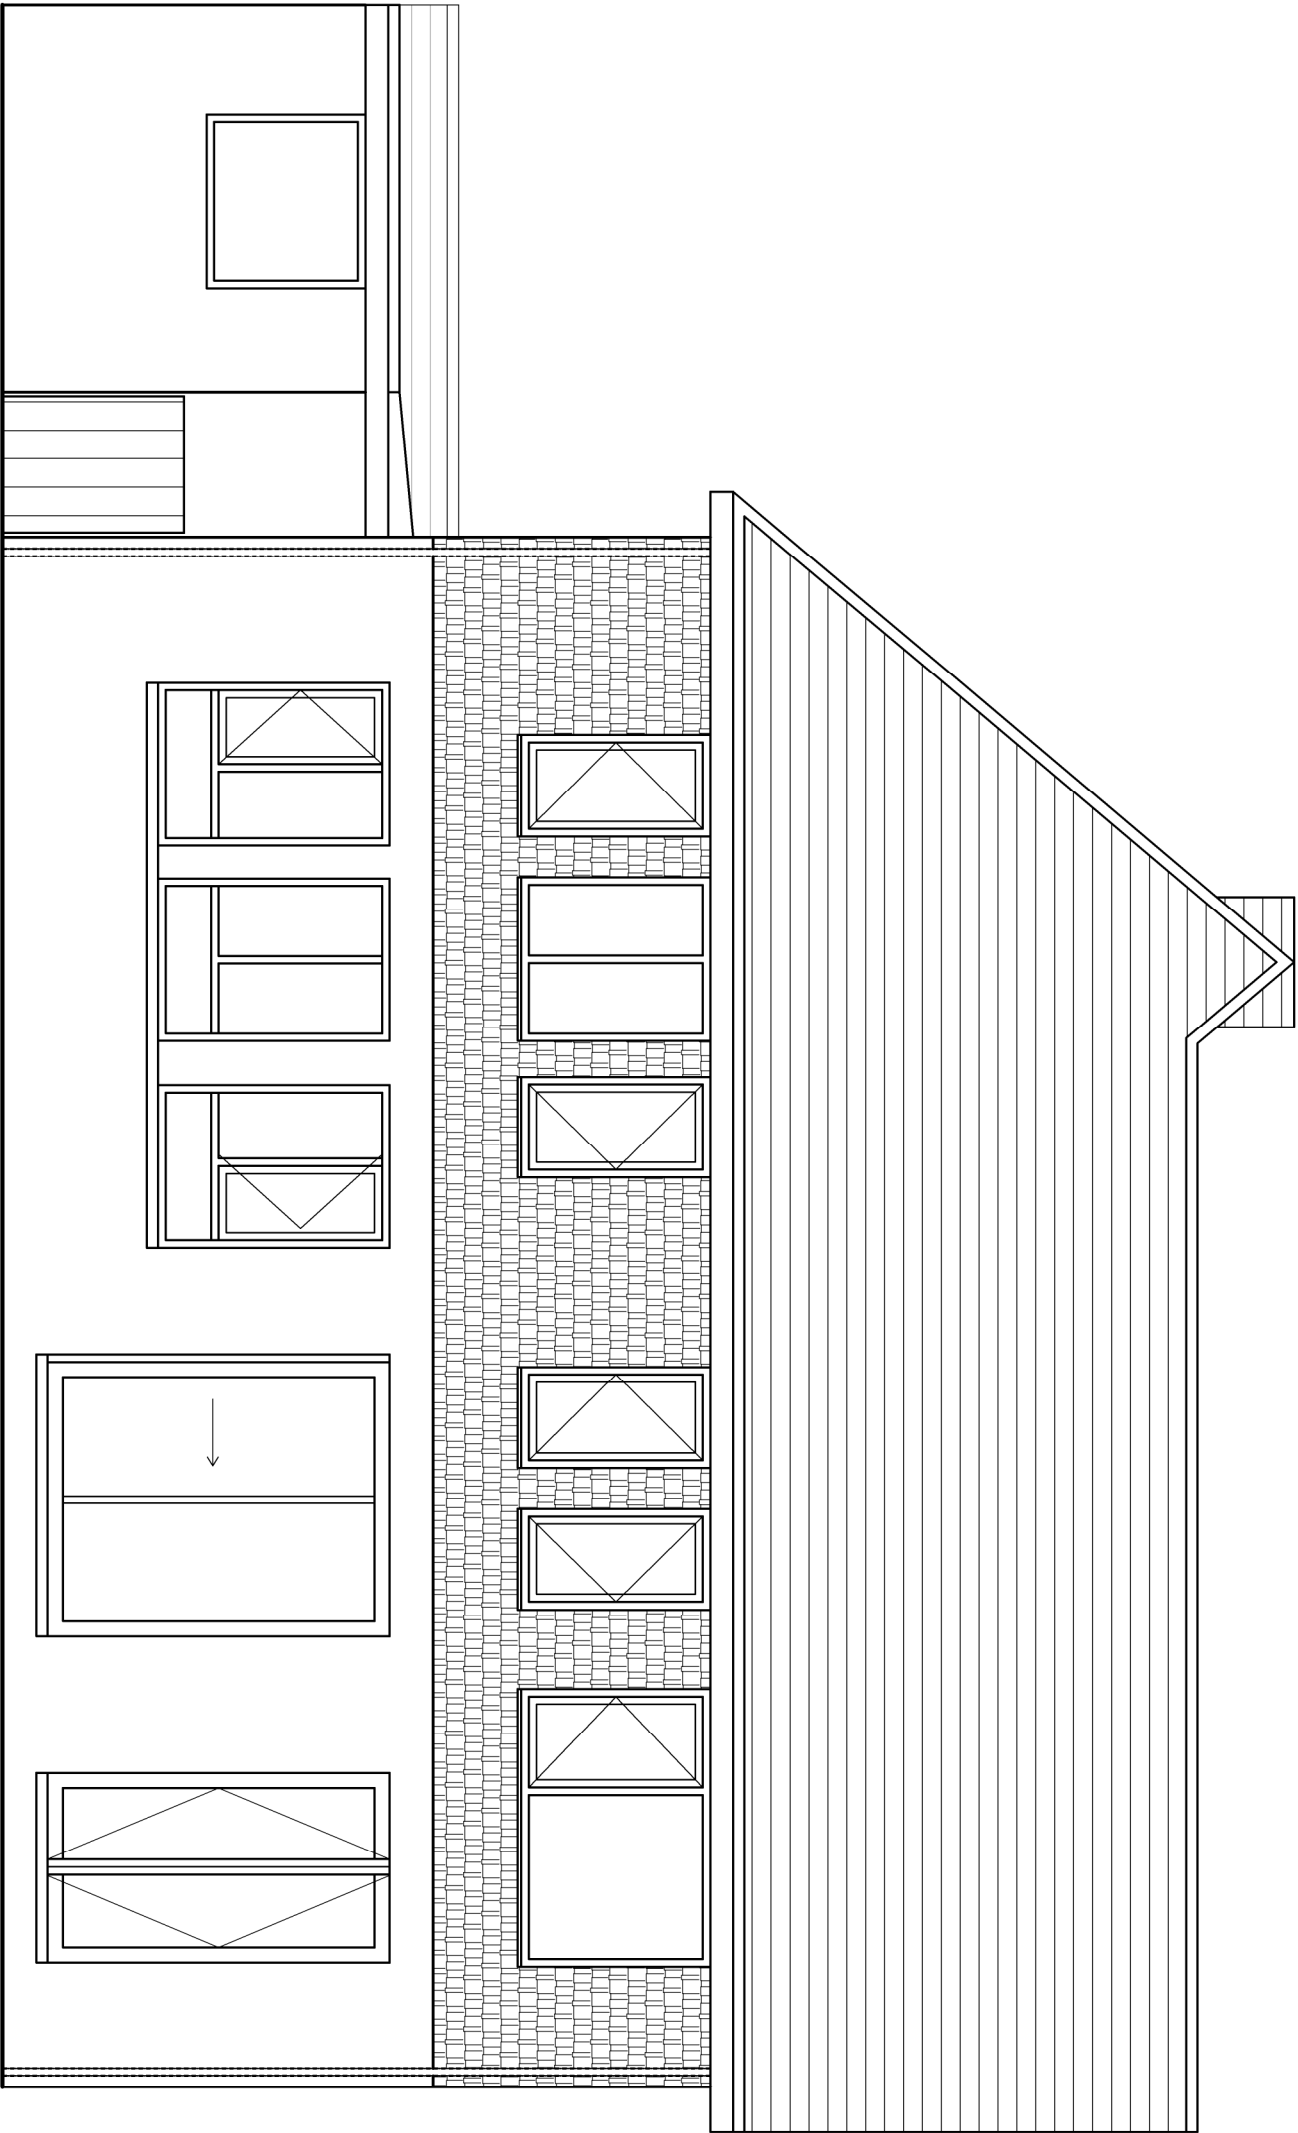

Client: Mr and Mrs Sherrell
Project: 28 Foxhill Village
Haywards Heath
RH16 4QZ
Drawing:
Existing South Elevation

JTAJonathan Talley Architects Limited

PLANNING

Drawing Number	Date
066-001-304 Rev A	October 2024
Scale	Paper Size
1:50	A3
Drawn JT	Checked JT

E-mail info@jtalimited.co.uk
Telephone 07956 870 079
Web www.jtalimited.co.uk

Rev	Date/By	Revision Note
A	26.11.24 JT	Planning Issue

Jonathan Talley Architects Limited is a registered business in England, Wales, Scotland, and Northern Ireland. It is a limited liability company registered in England and Wales with registered number 1373271. Jonathan Talley Architects Limited is a registered company in England and Wales, number 1373271.