


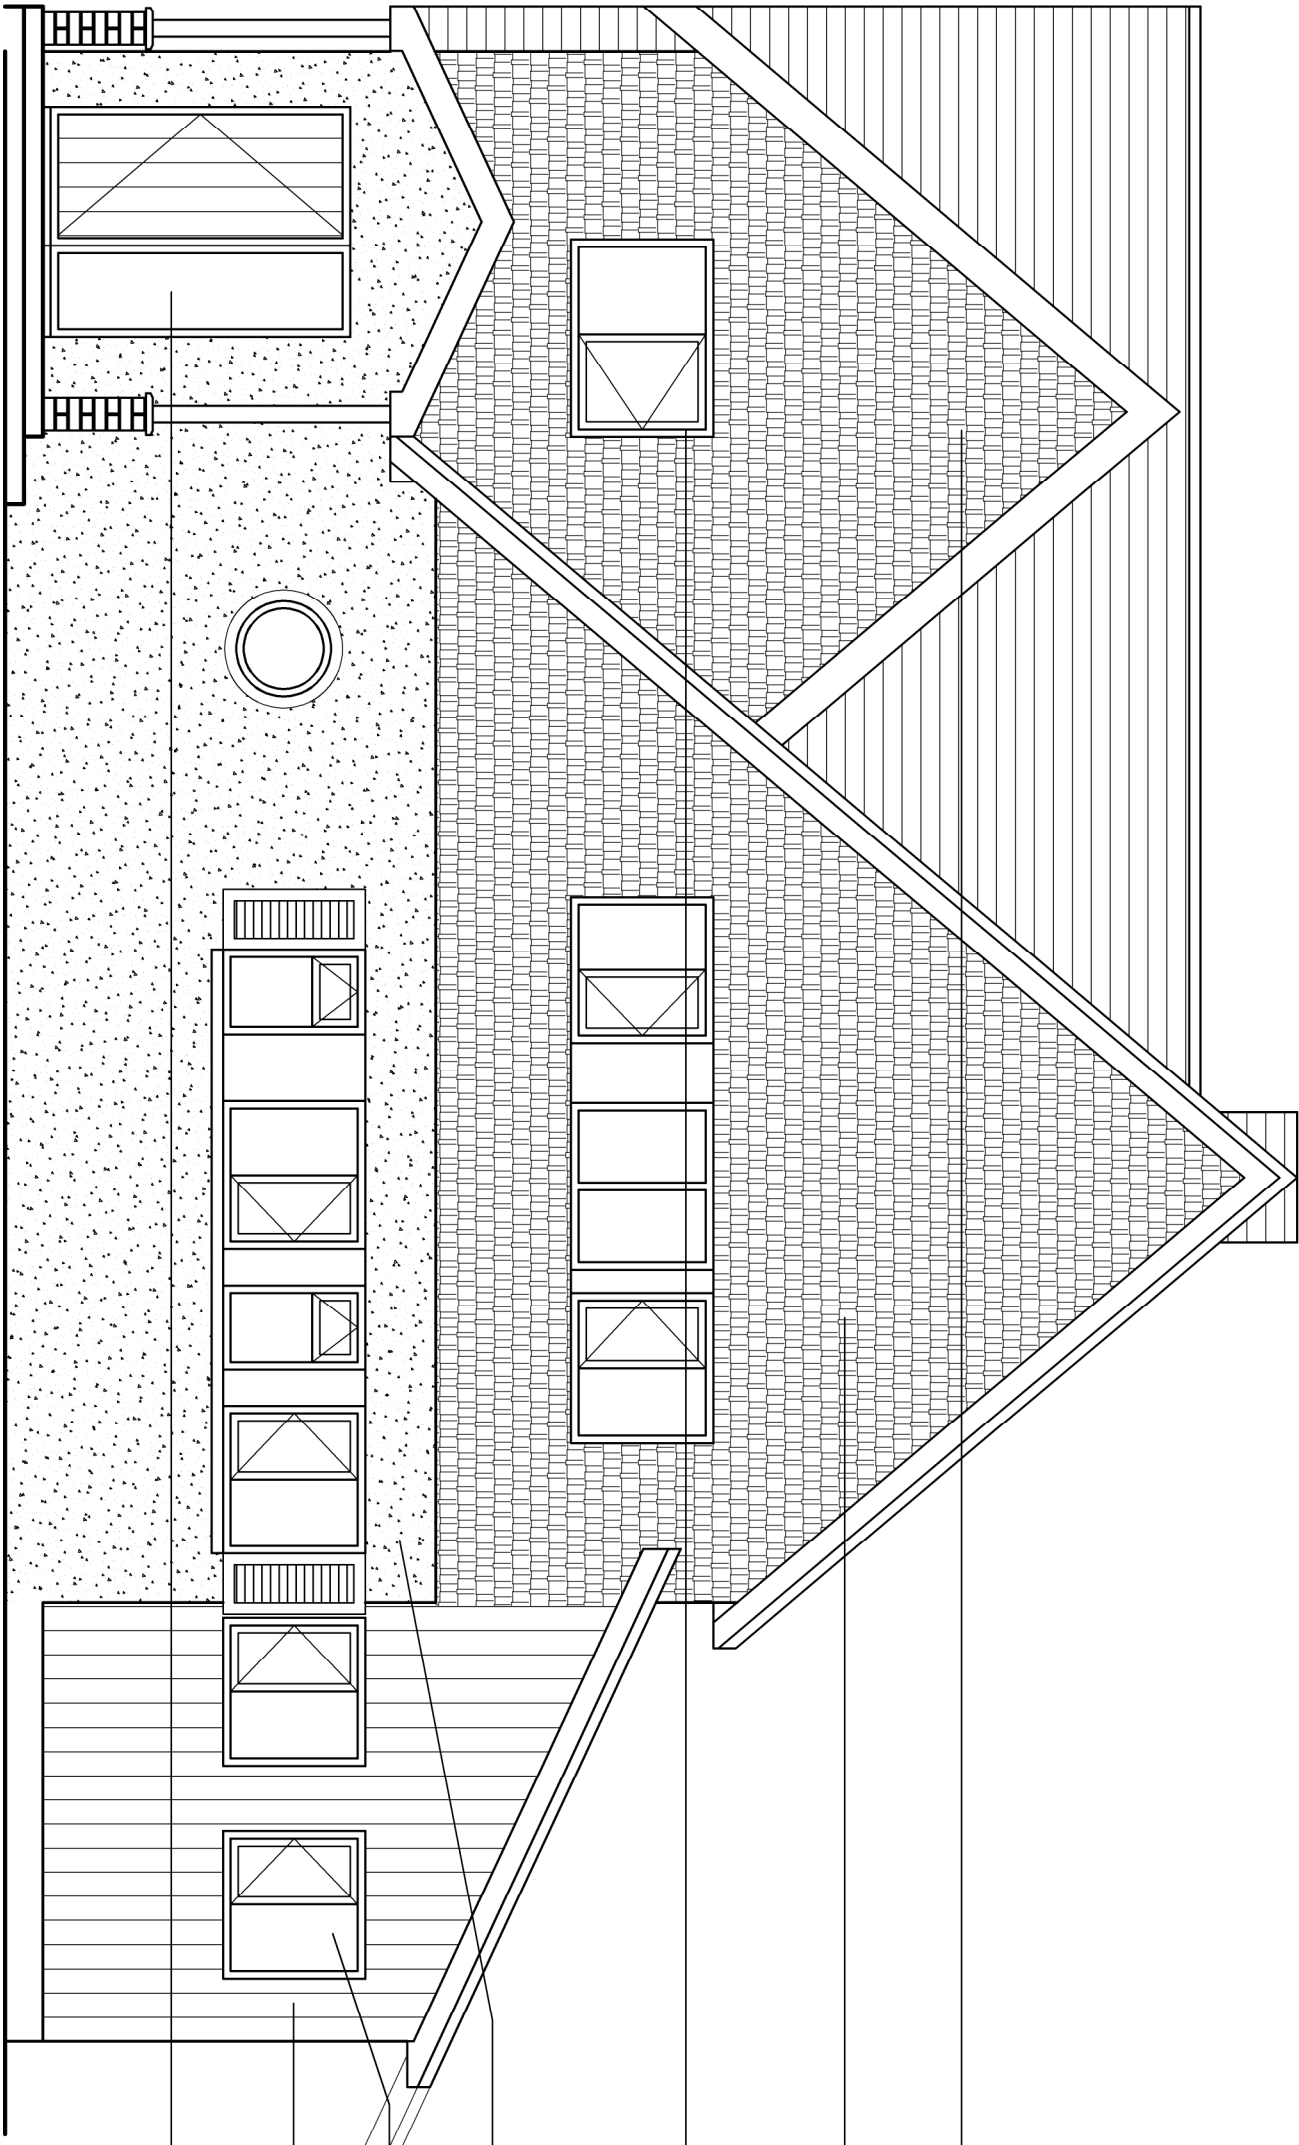

New tiled cladding to match
main house tiled cladding

New tiled cladding to replicate
/ renew existing

New UPVC windows to match
existing

Lower element re-rendered

New UPVC windows to match
existing

New timber cladding to
extended element

Relocated / adjusted front
door. New storm porch over

JTA

Jonathan Talley Architects Limited

Client: Mr and Mrs Sherrell
Project: 28 Foxhill Village
Haywards Heath
RH16 4QZ
Drawing: Proposed North Elevation

PLANNING

Drawing Number	Date
066-001-310 Rev A	October 2024
Scale	Paper Size
1:50	A3
Drawn JT	Checked JT

E-mail: info@jtalimited.co.uk
Telephone: 07956 870 079
Web: www.jtalimited.co.uk

A 26.11.24 Planning Issue

JT

Rev Date/By Revision Note

0m 1m 2m 3m 4m 5m

Jonathan Talley Architects Limited is a registered company in England, No. 12345678. The company is registered in England and Wales with registered number 12345678. Jonathan Talley Architects Limited is a registered company in England, No. 12345678.