


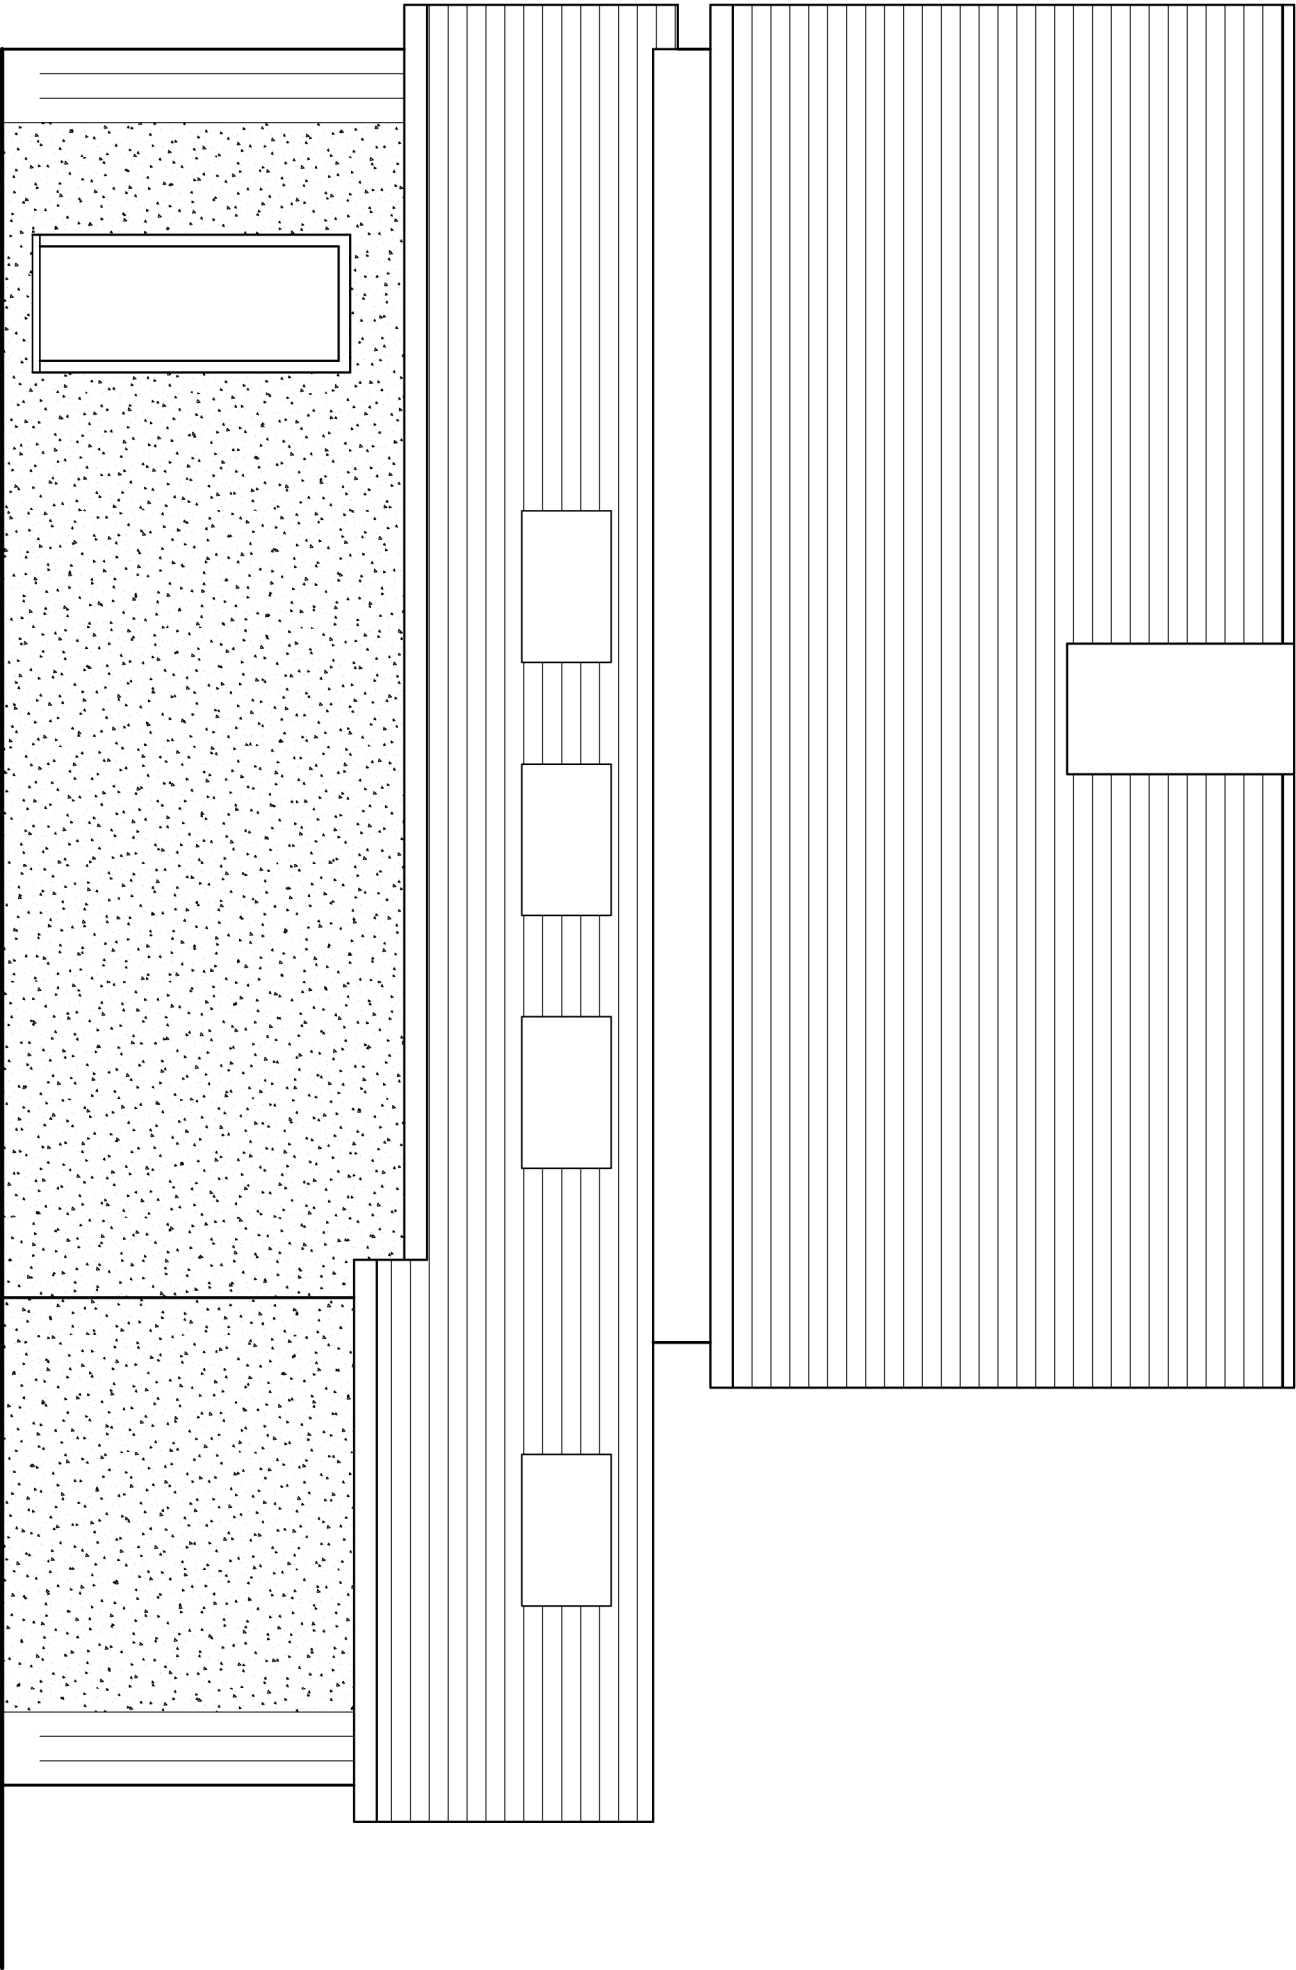

Client: Mr and Mrs Sherrell
Project: 28 Foxhill Village
Haywards Heath
RH16 4QZ
Drawing:
Proposed West Elevation

PLANNING

Drawing Number: 066-001-311 Rev A
Date: October 2024
Scale: 1:50
Paper Size: A3
Drawn: JT
Checked: JT

E-mail: info@jtalimited.co.uk
Telephone: 07956 870 079
Web: www.jtalimited.co.uk

Jonathan Talley Architects Limited is a registered business in England, registered with the Companies House. The company is registered in England and Wales with registered number 1373271. Jonathan Talley Architects Limited is a limited liability company registered in England, Wales and the UK.

0m 1m 2m 3m 4m 5m

Rev	Date/By	Revision Note
A	26.11.24	Planning Issue
JT		