


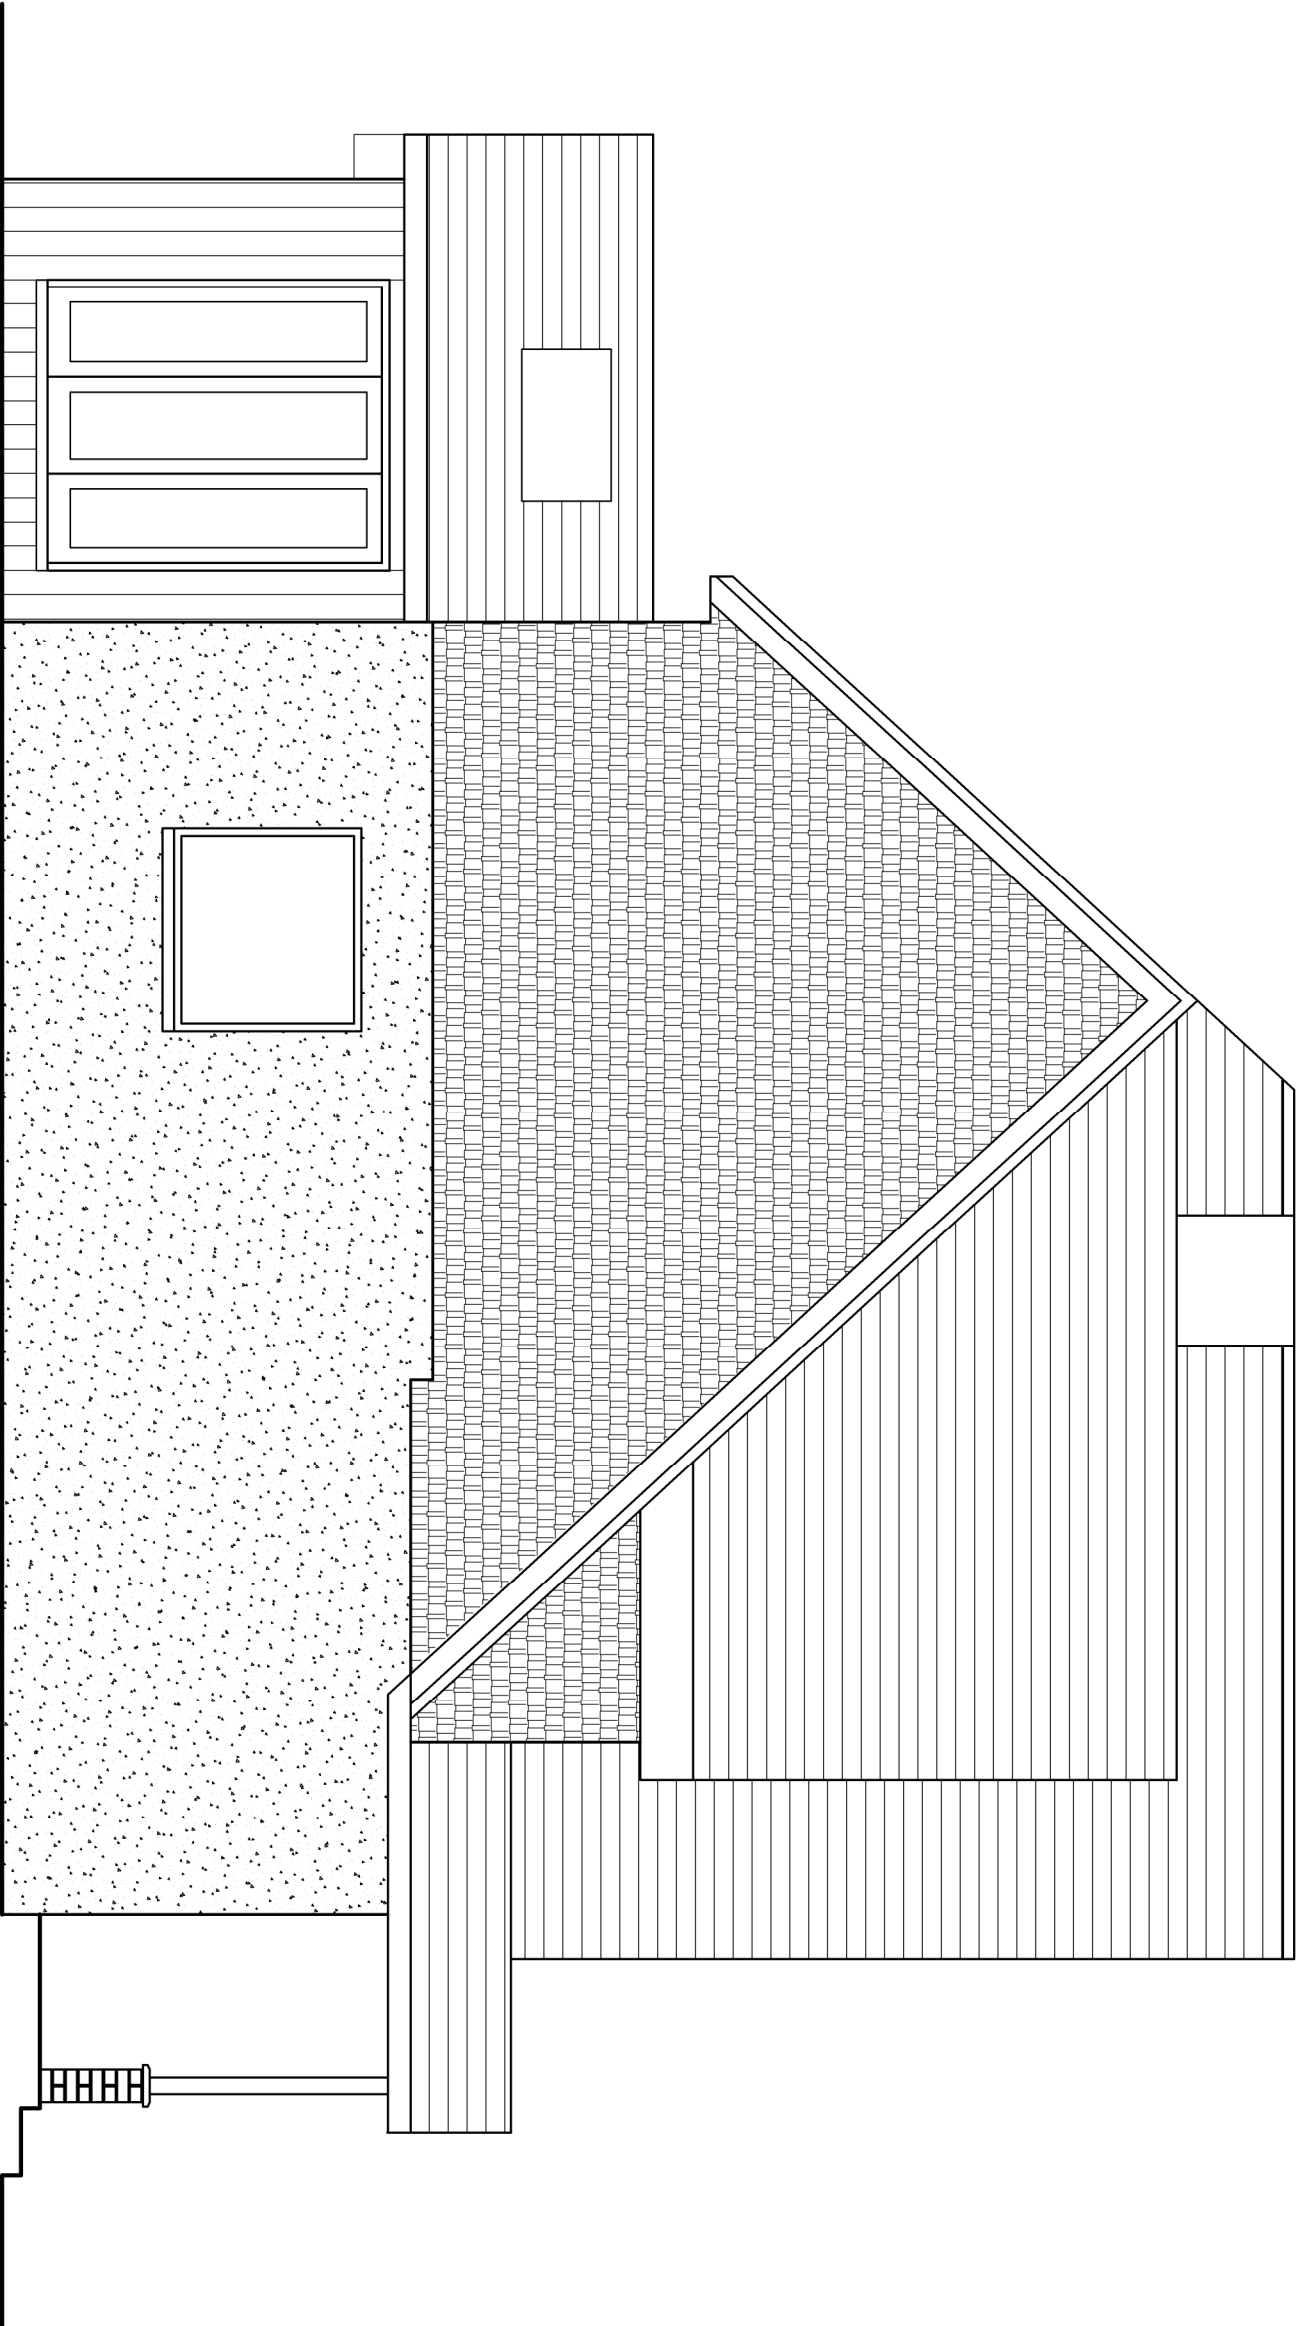

Client: Mr and Mrs Sherrell
Project: 28 Foxhill Village
Haywards Heath
RH16 4QZ
Drawing:
Proposed East Elevation

PLANNING

Drawing Number	Date
066-001-312 Rev B	October 2024
Scale	Paper Size
1:50	A3
Drawn JT	Checked JT

E-mail: info@jtalimited.co.uk
Telephone: 07956 870 079
Web: www.jtalimited.co.uk

Rev	Date/By	Revision Note
B	28.11.24	Porch added
A	26.11.24	Planning Issue
	JT	

Jonathan Talley Architects Limited is a registered architect in England and Wales, registered with the Architects Registration Board (ARB) and the Royal Institute of British Architects (RIBA). The company is registered in England and Wales with registered number 1373271. Jonathan Talley Architects Limited is a limited liability company registered in England and Wales, registered number 1373271. Jonathan Talley Architects Limited is a limited liability company registered in England and Wales, registered number 1373271.