


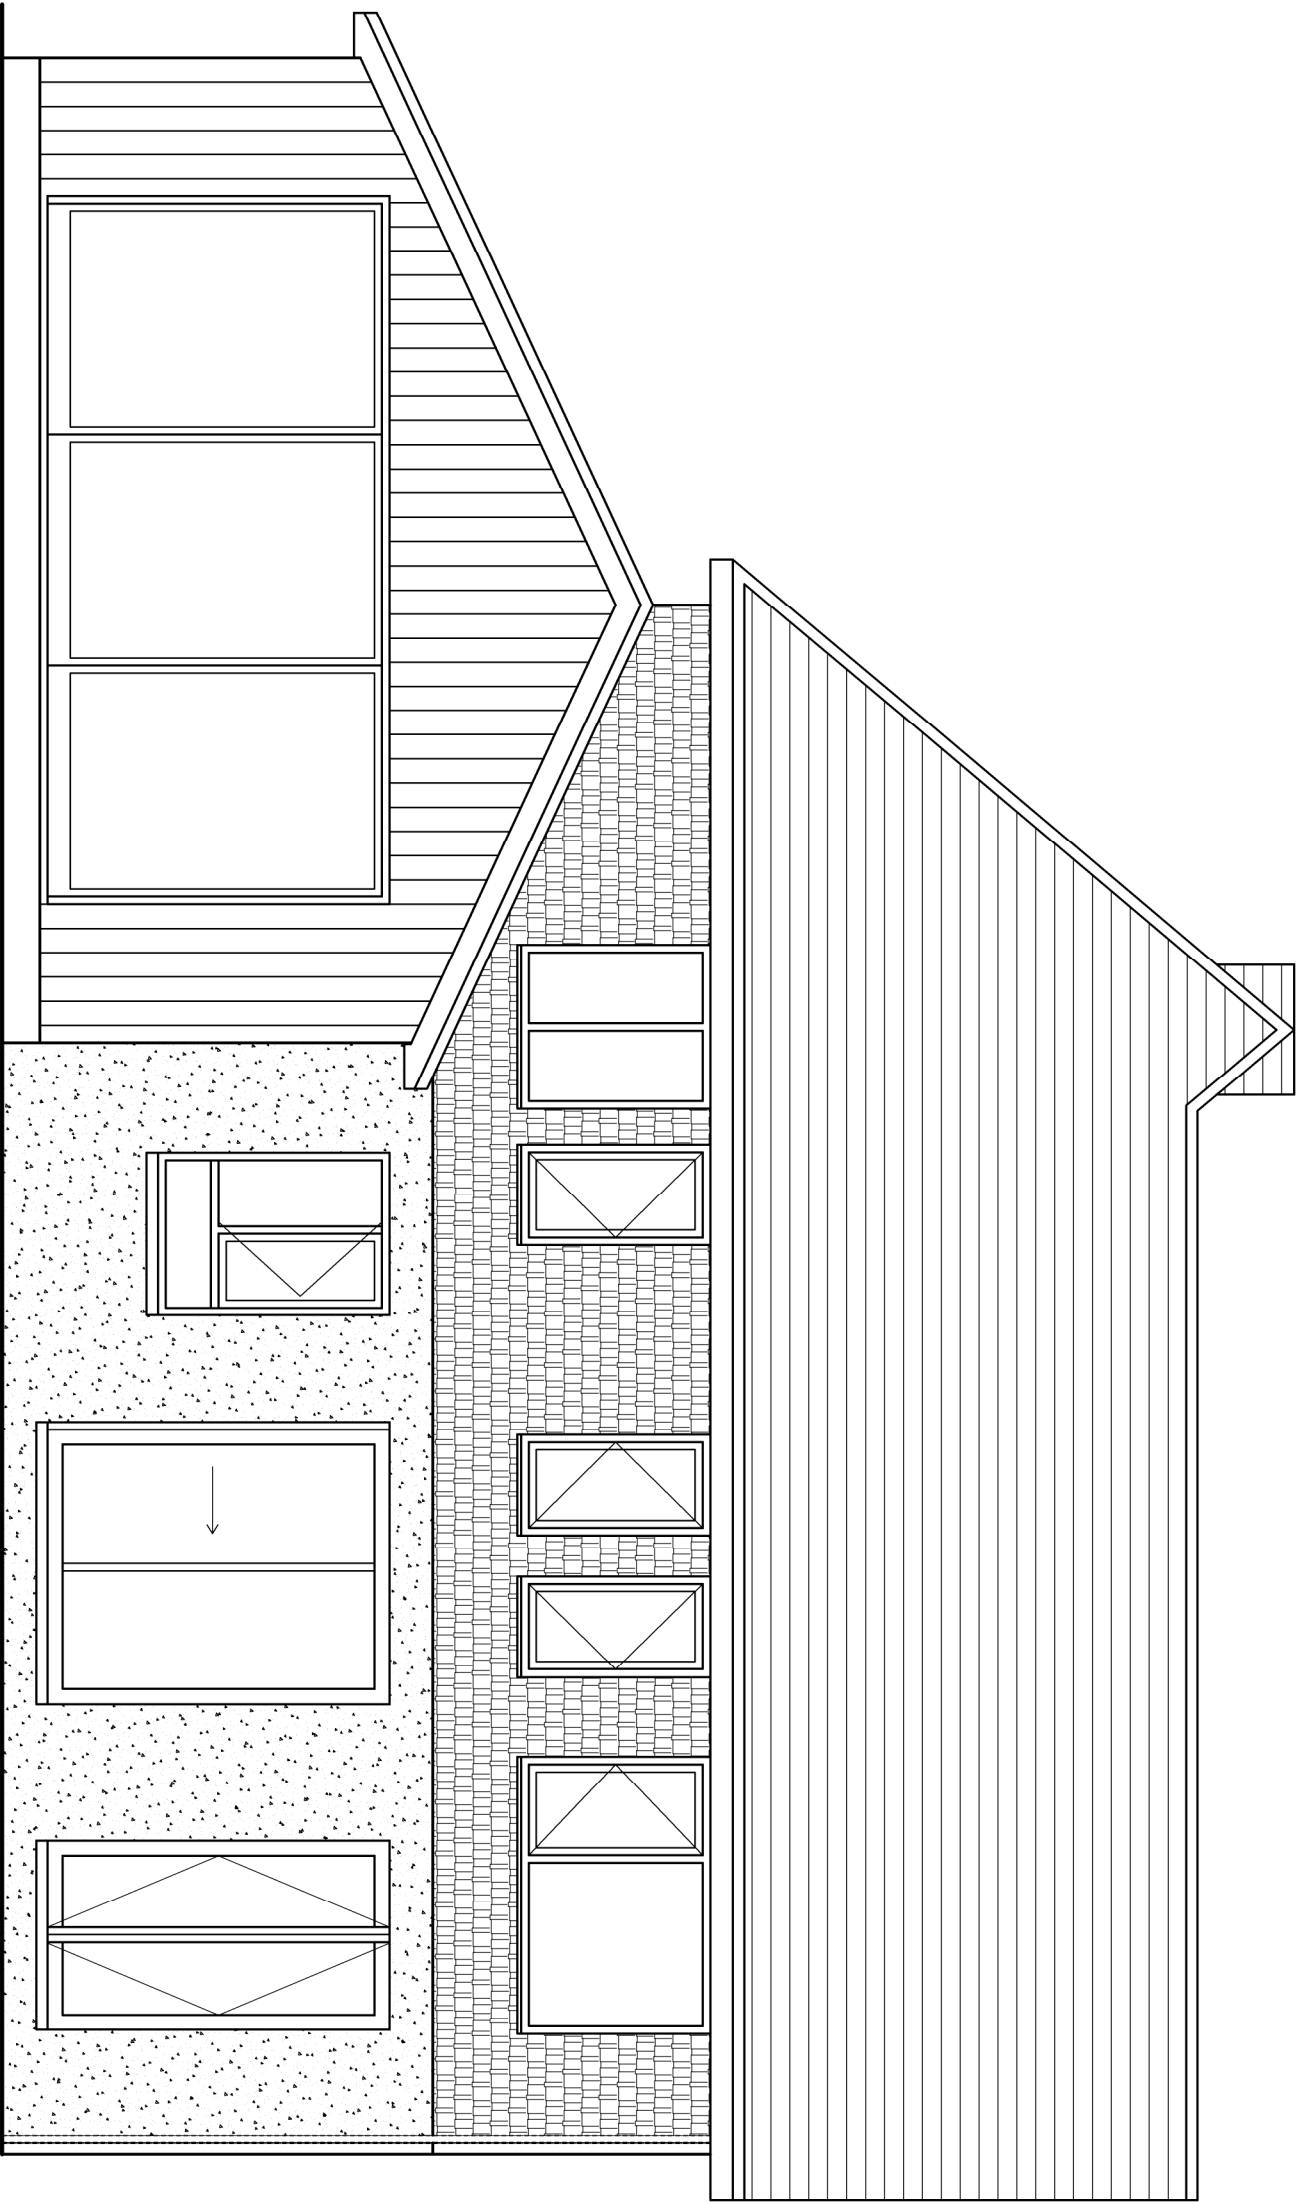

Client: Mr and Mrs Sherrell
Project: 28 Foxhill Village
Haywards Heath
RH16 4QZ
Drawing
Proposed South Elevation

PLANNING

Drawing Number	Date
066-001-313 Rev B	October 2024
Scale	Paper Size
1:50	A3
Drawn	Checked
JT	JT

E-mail: info@jtalimited.co.uk
Telephone: 07956 870 079
Web: www.jtalimited.co.uk

Jonathan Talley Architects Limited is a registered architect in England and Wales, registered number 1373271. Jonathan Talley Architects Limited is a limited liability company registered in England and Wales with registered number 1373271. Jonathan Talley Architects Limited is a limited liability company registered in England and Wales.

0m 1m 2m 3m 4m 5m

Rev	Date/By	Revision Note
B	27.11.24	Minor alteration from client
A	26.11.24	Planning Issue
JT		