



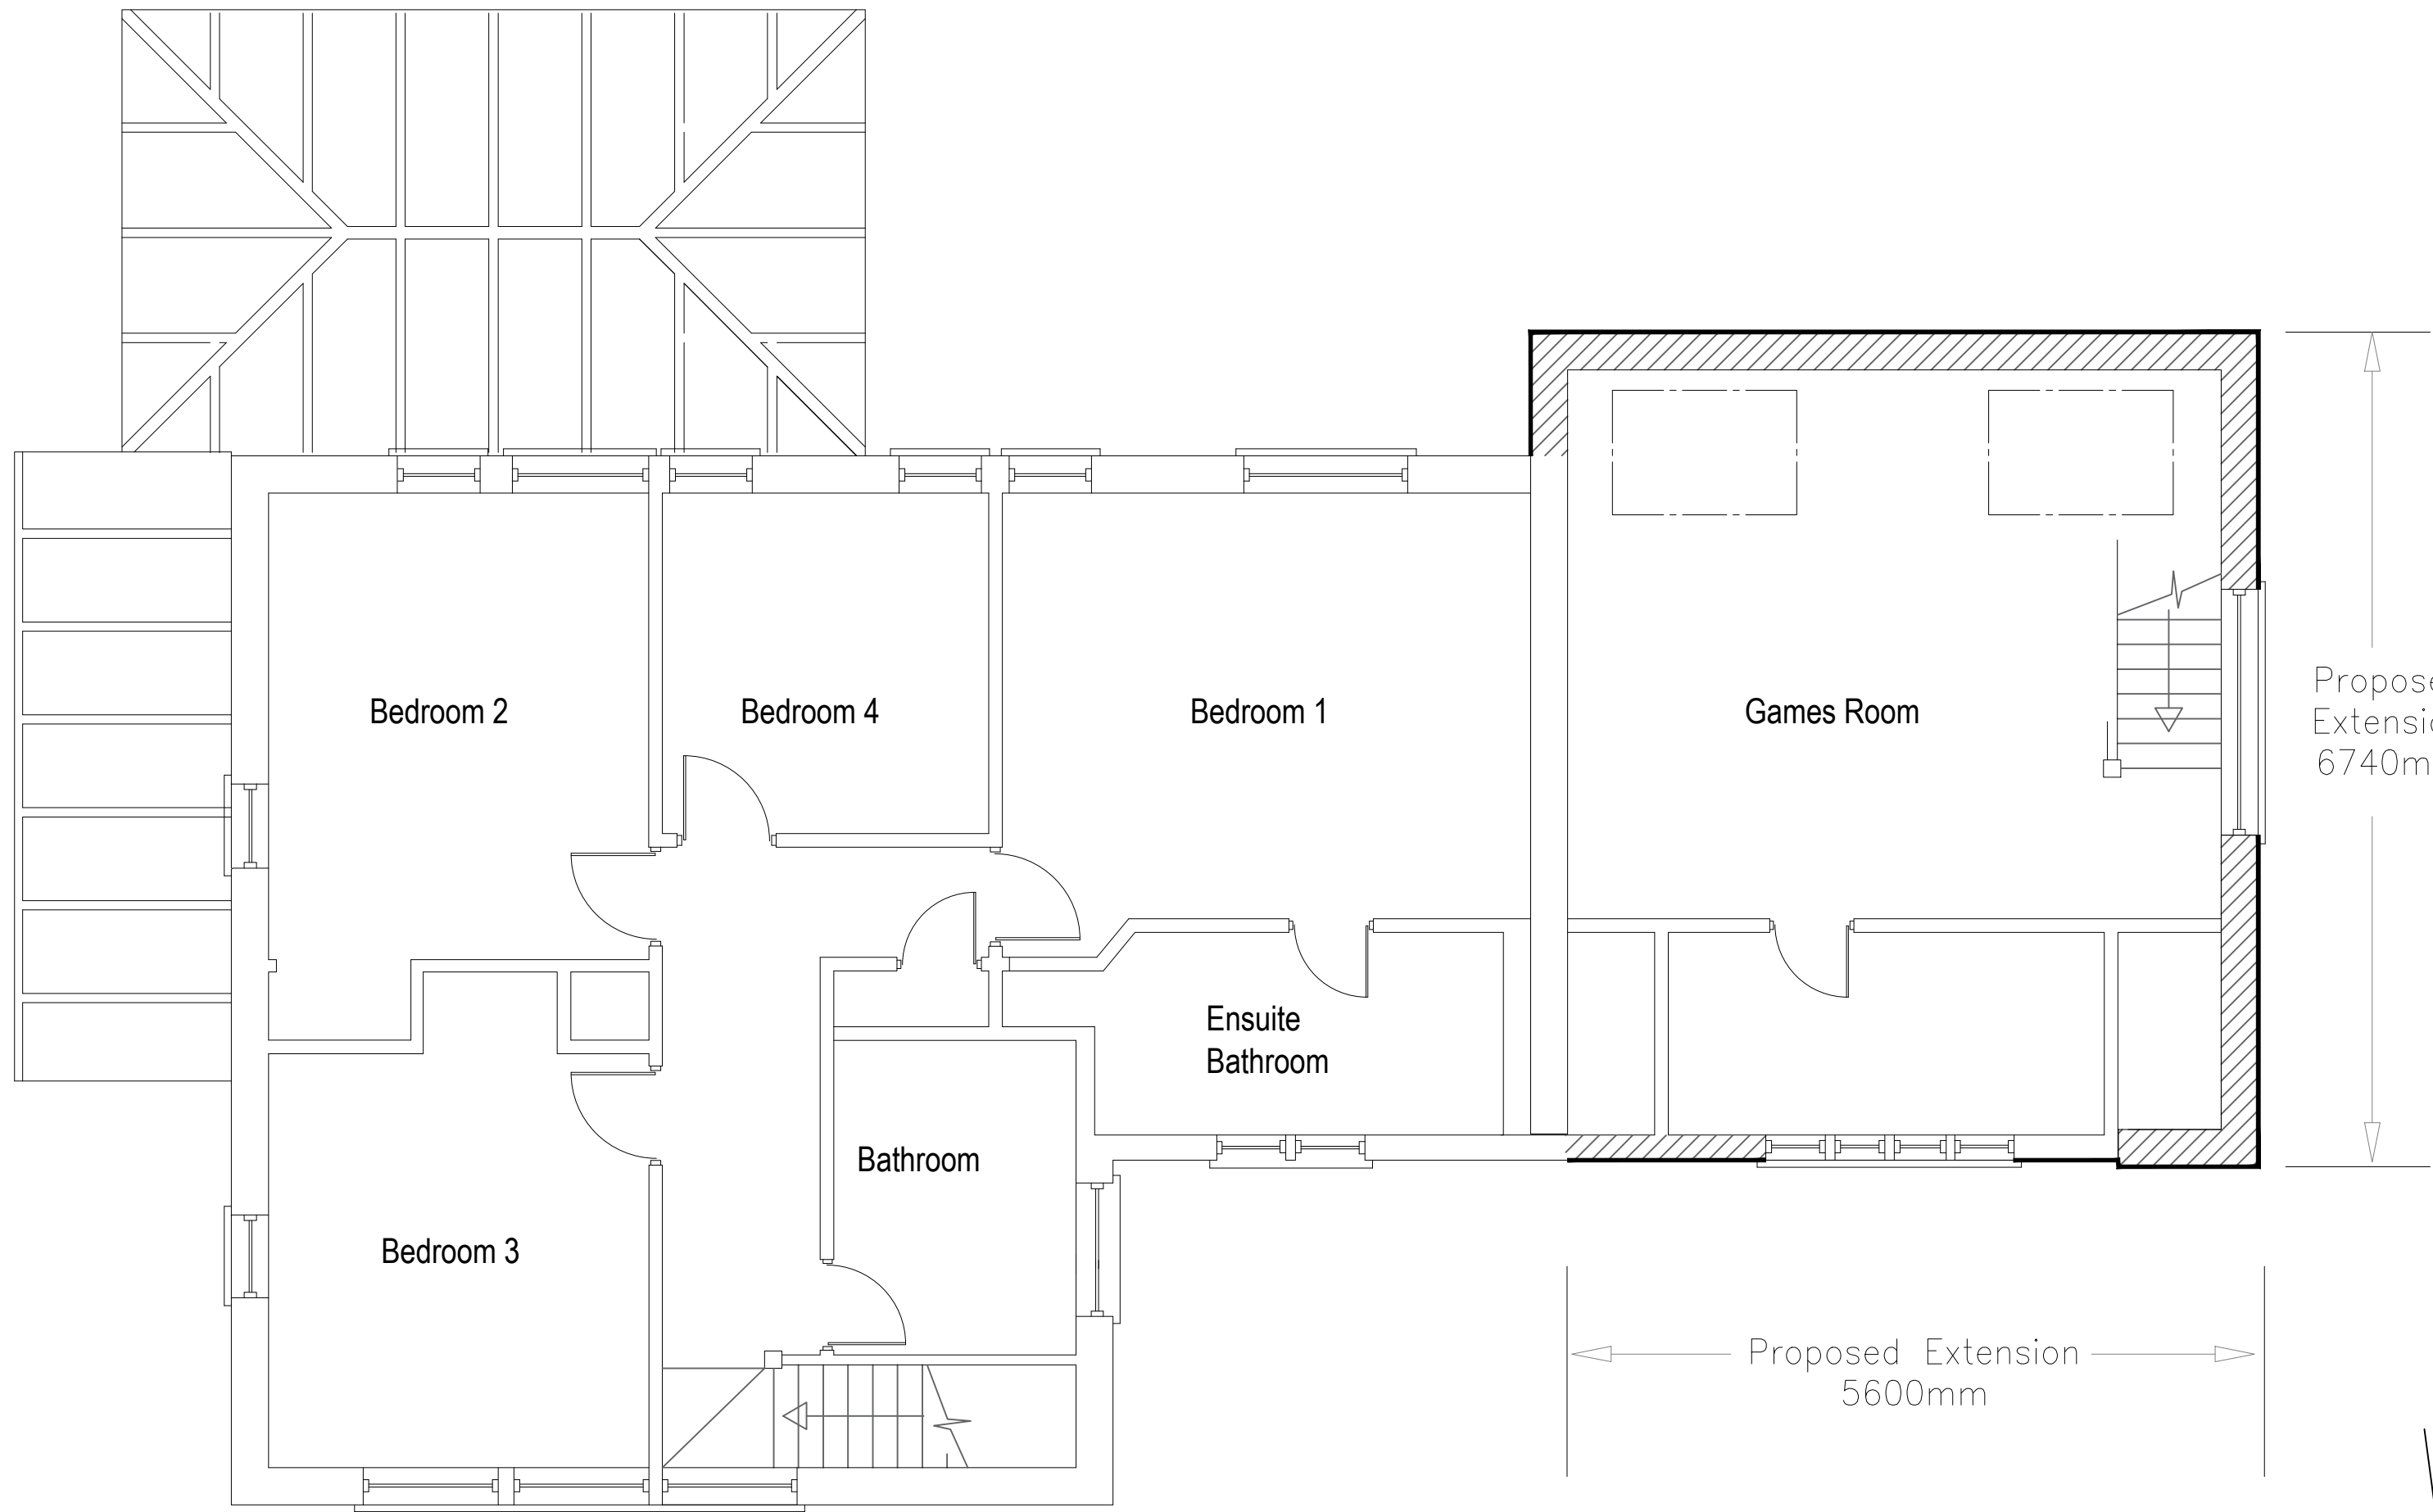


Proposed First Floor Plan

Scale 1:50 @ A1

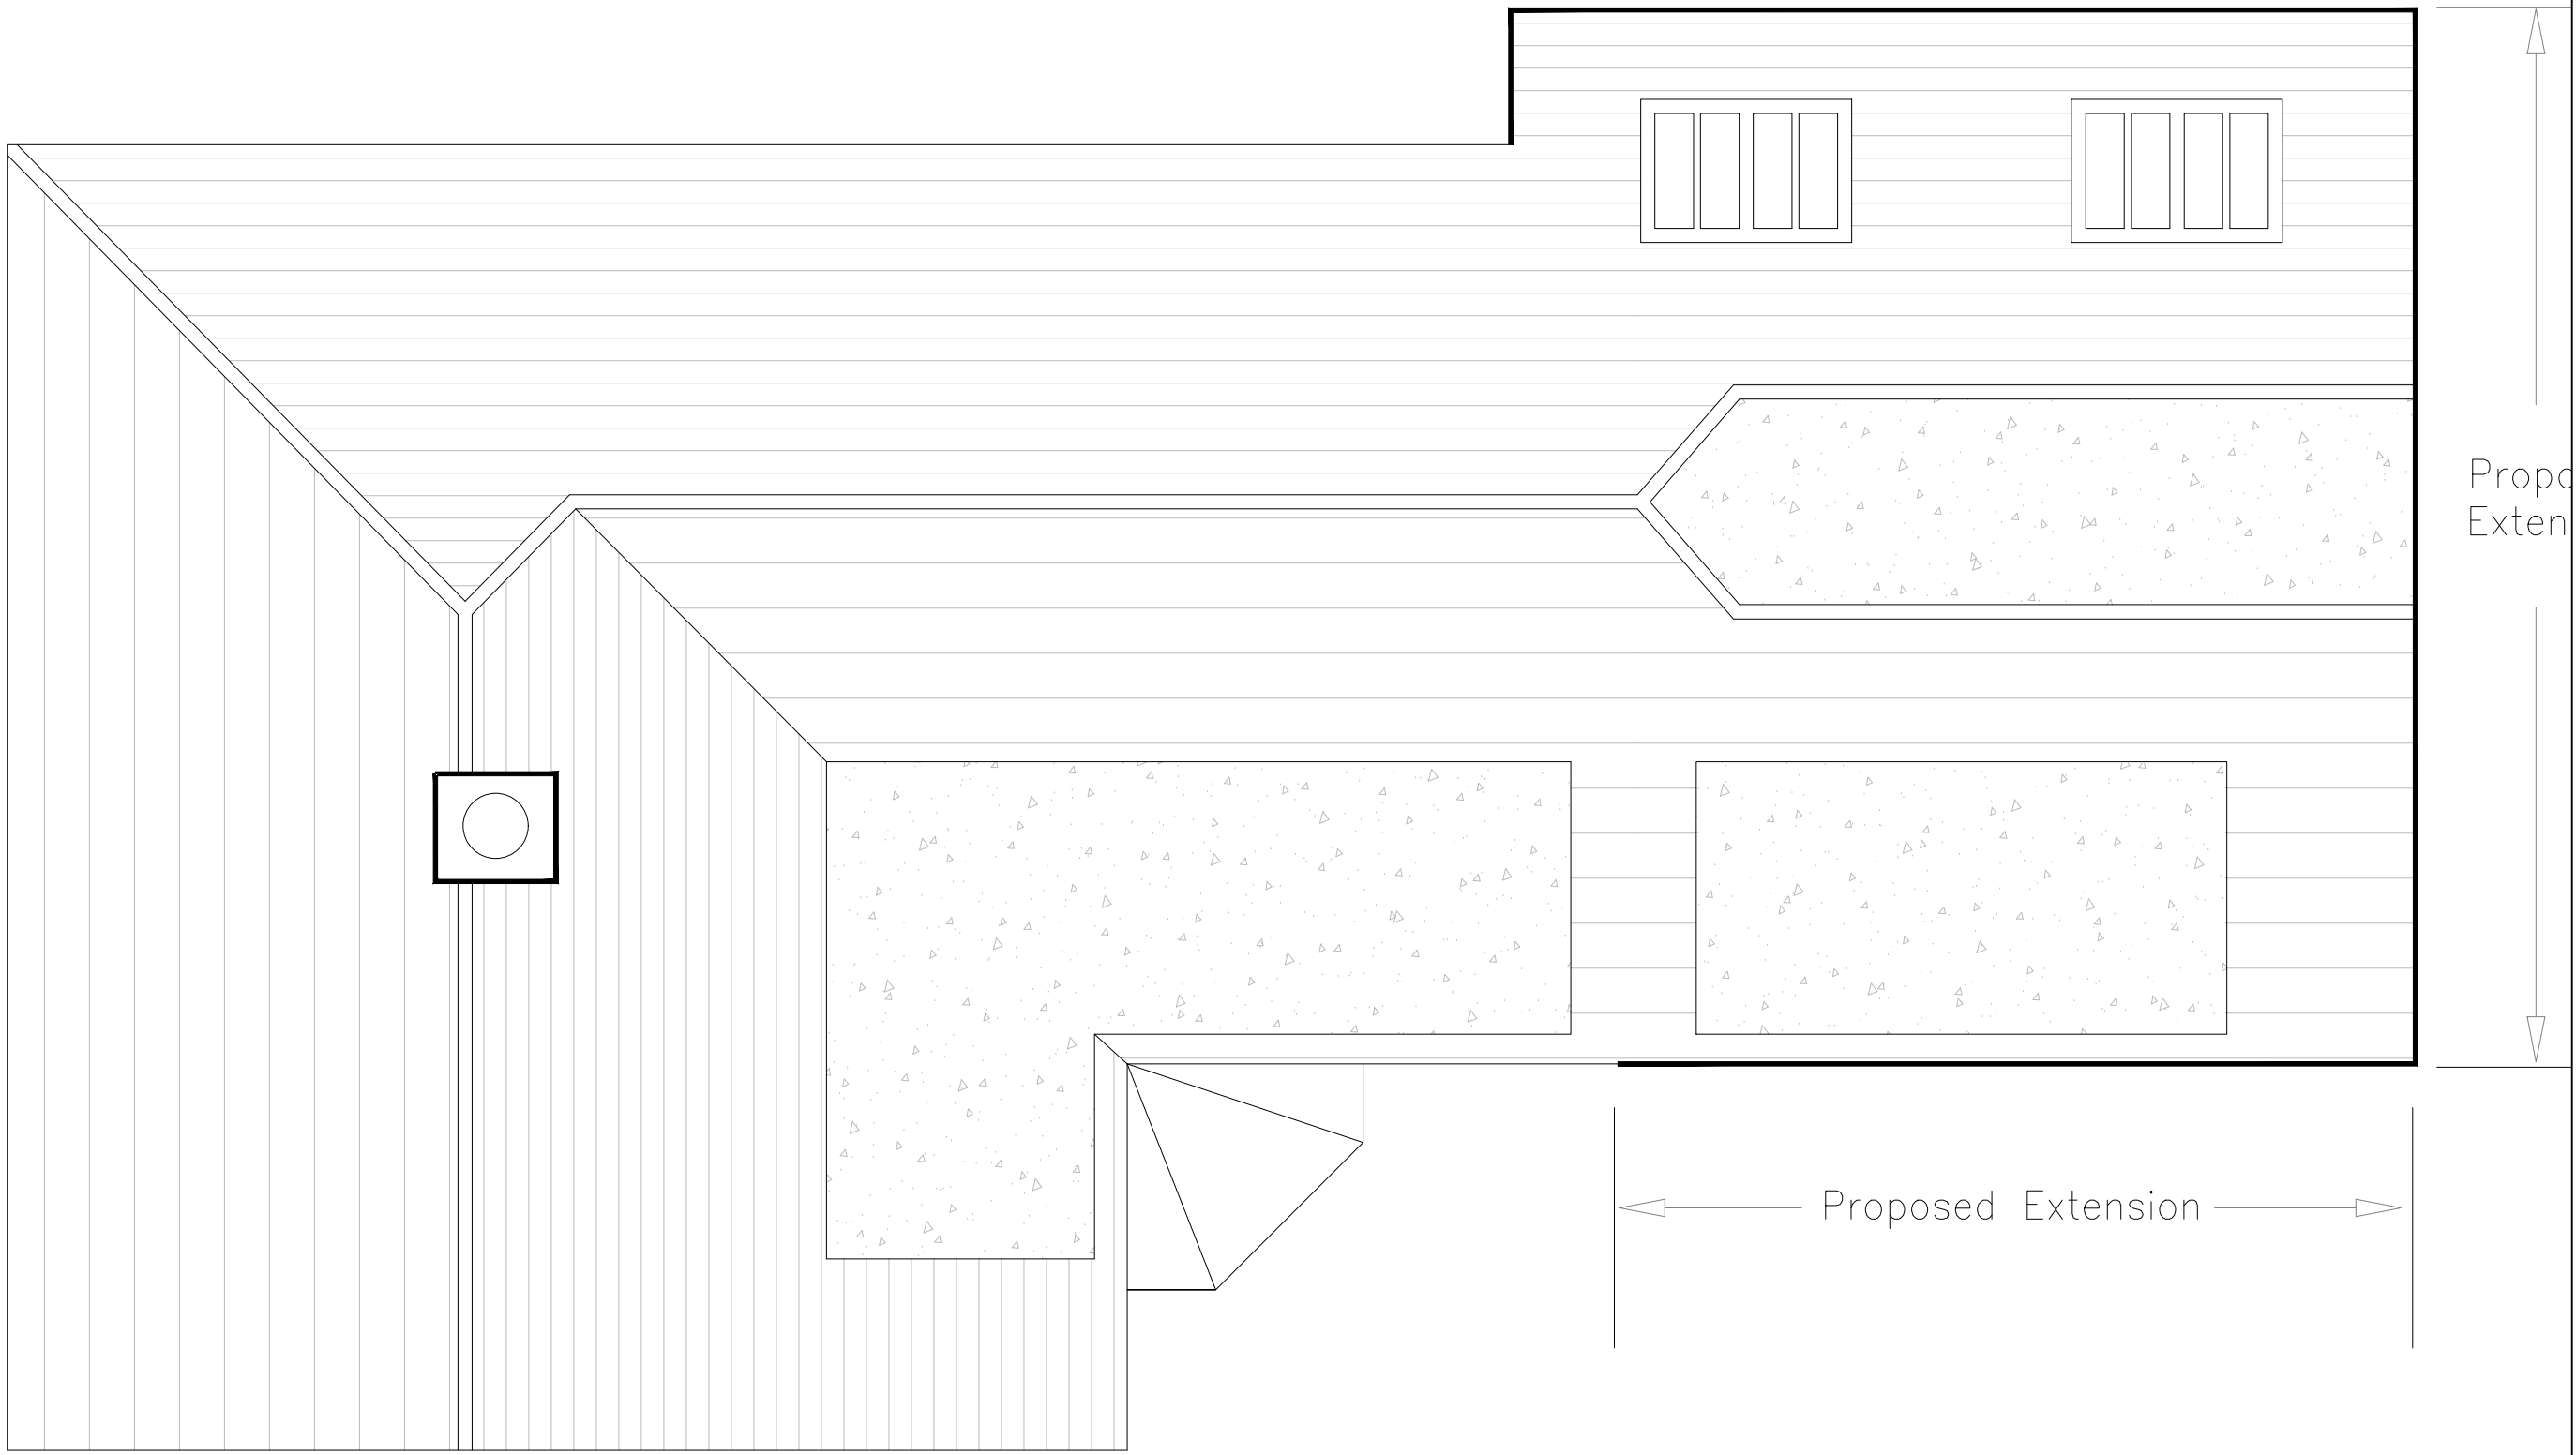


Proposed Roof Plan

Scale 1:50 @ A1

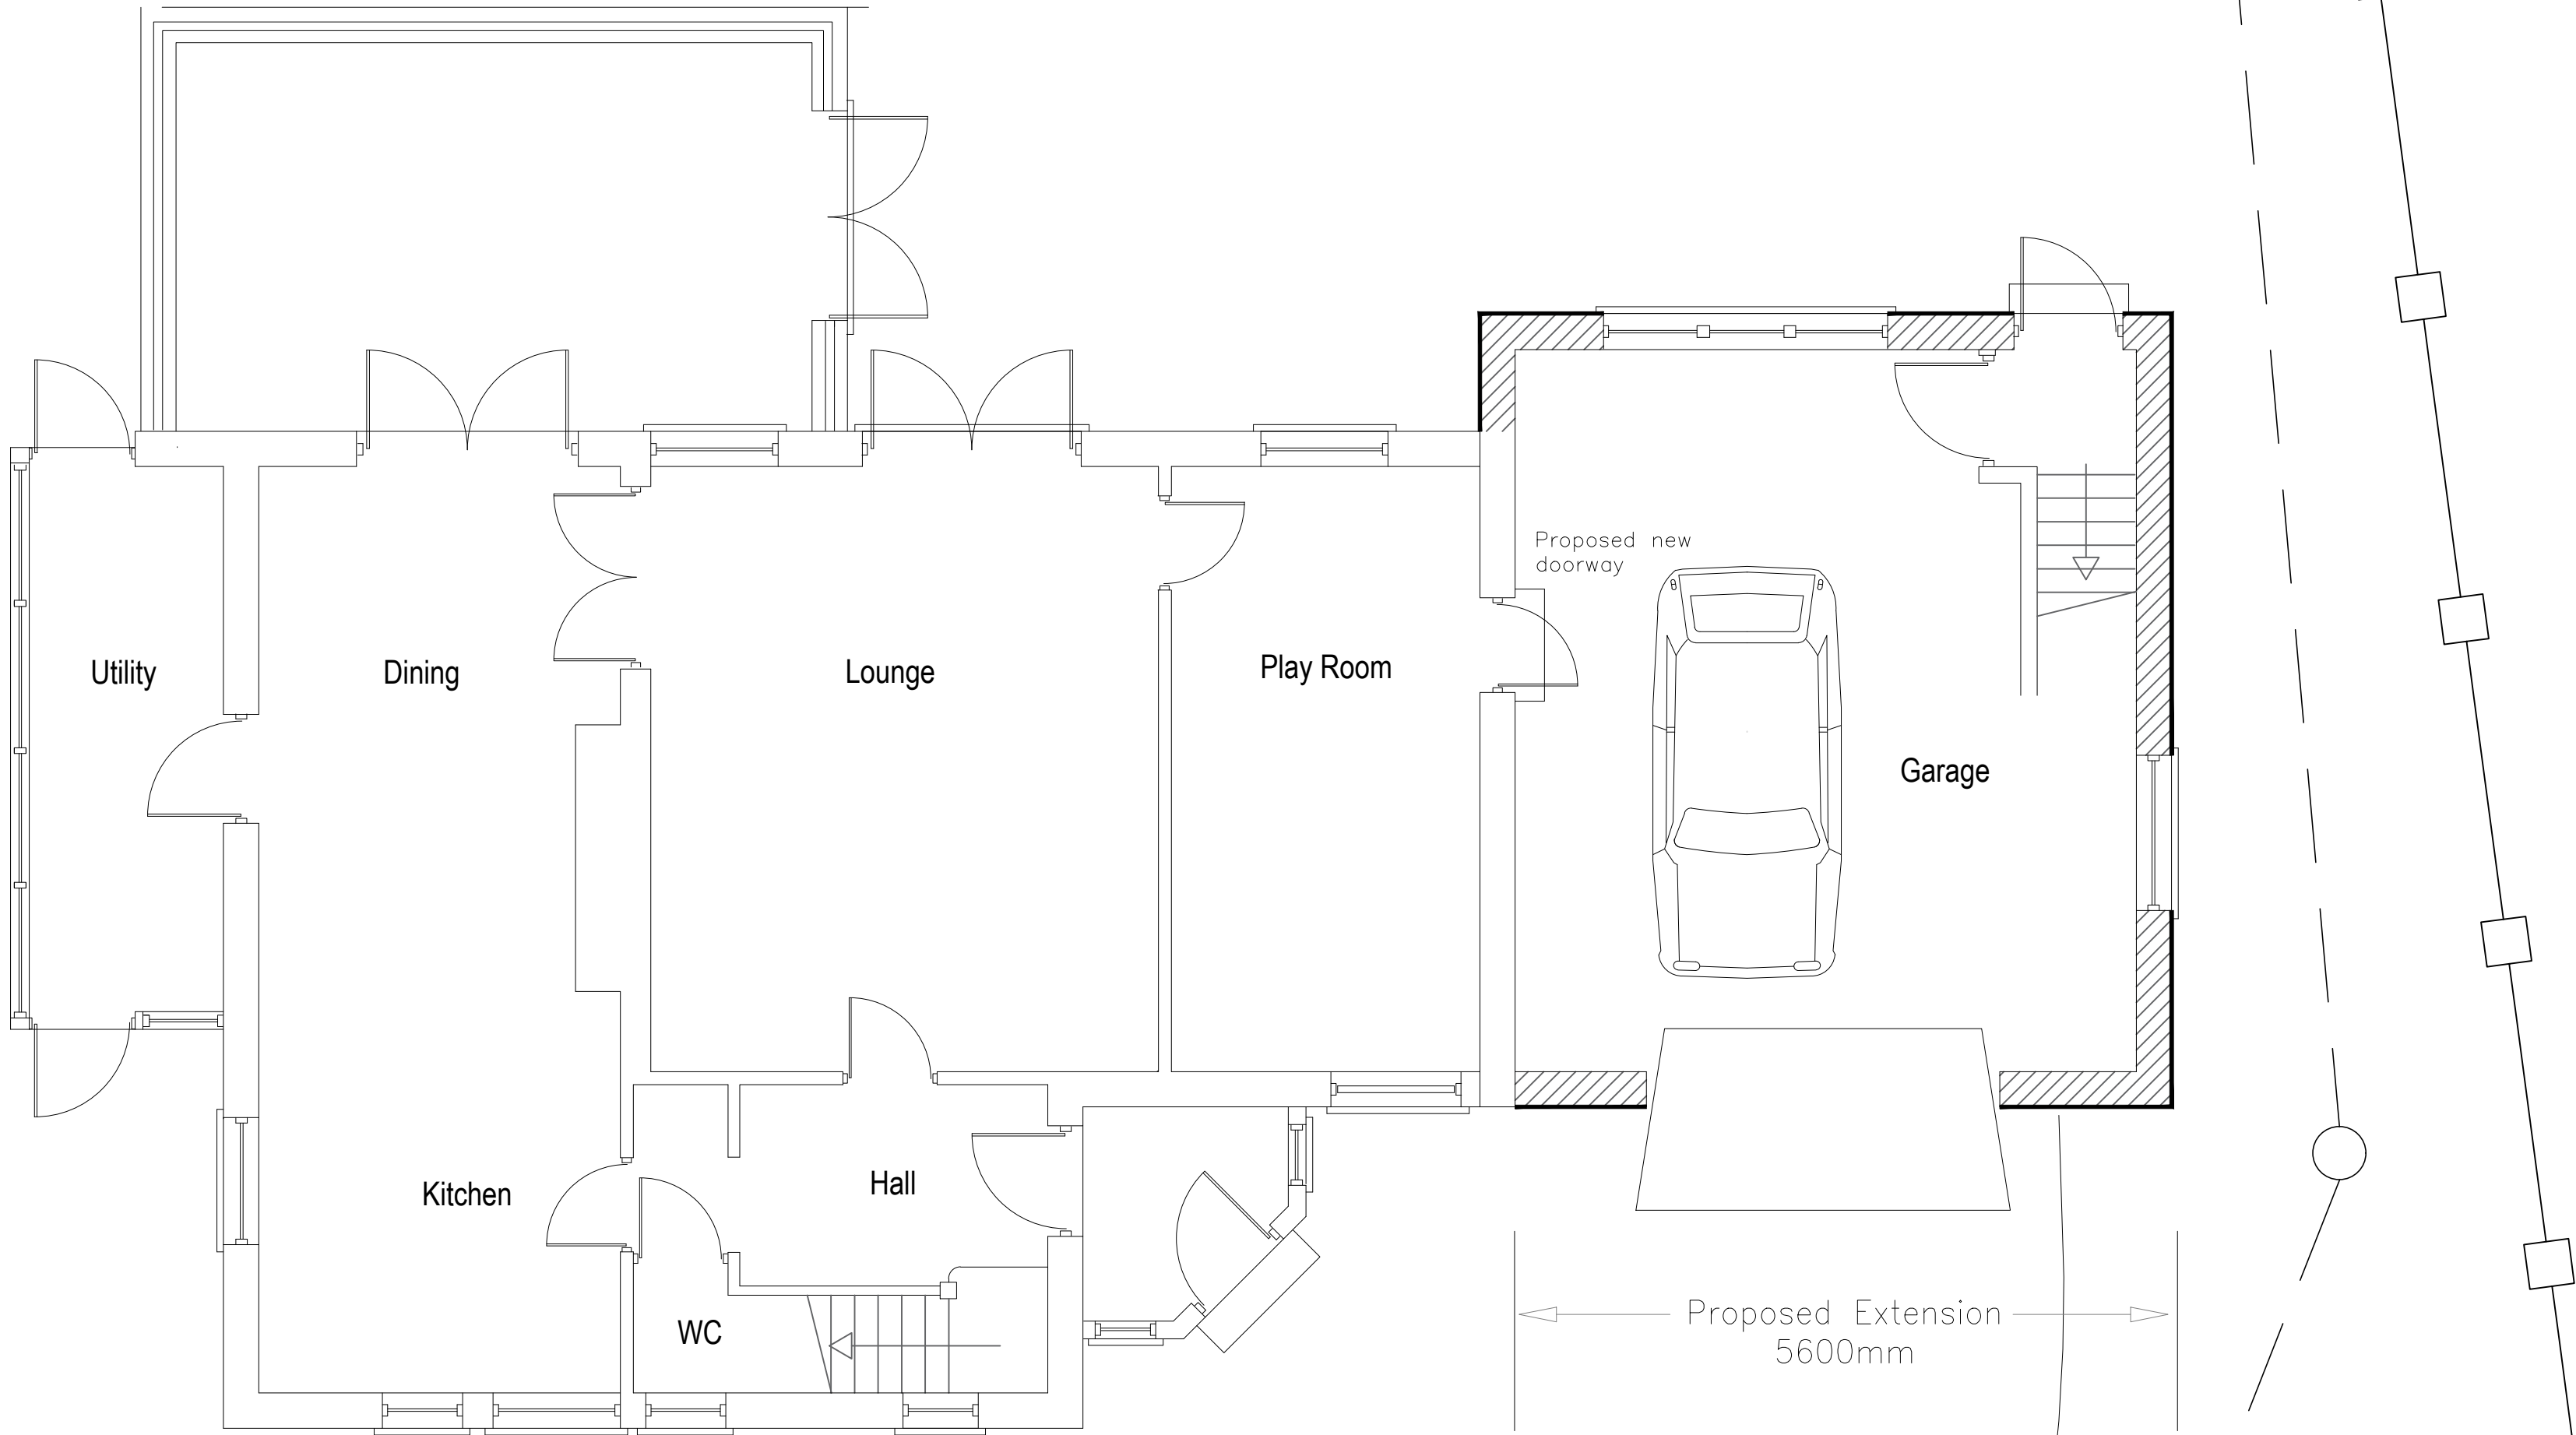

Proposed Ground Floor Plan

Scale 1:50 @ A1

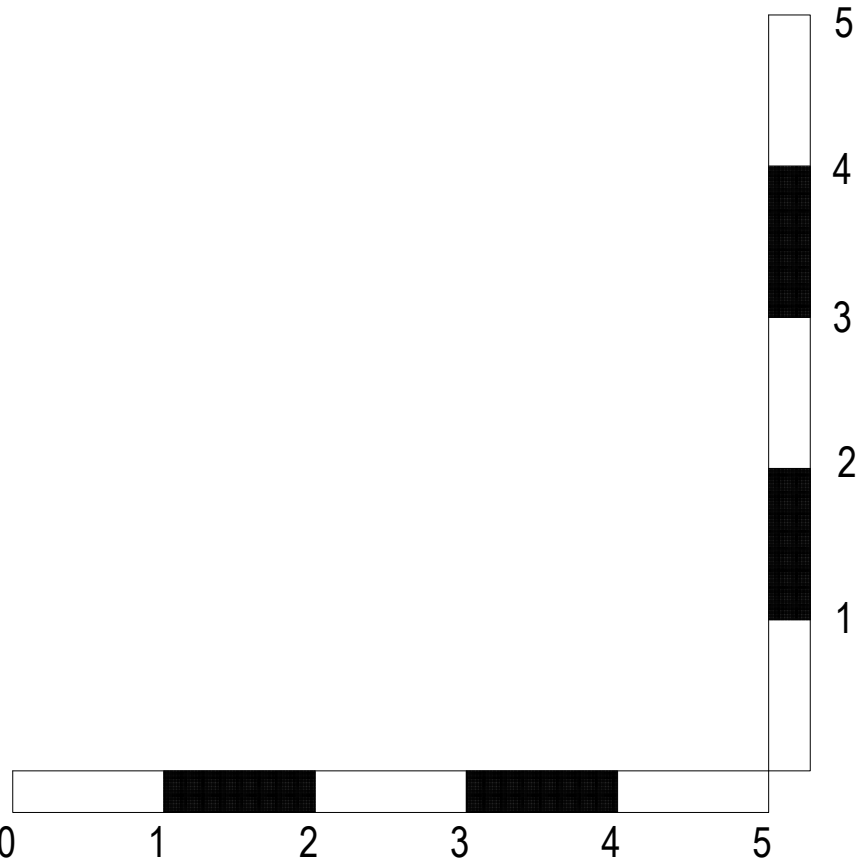

Rev A	Dimensions added	28/3/25
Client L R Smith 12 LUCASTES LANE, HAYWARDS HEATH WEST SUSSEX RH12 1LD Tel 01444 454635 weybridge4@aol.com		
Project PROPOSED ALTERATIONS TO 12 LUCASTES LANE, HAYWARDS HEATH, WEST SUSSEX		
Drawing Title PROPOSED PLANS		
Date MARCH 2025	Scale 1:50 @ A1	
Drawn By LS	Drawing No. LS/LM/07-06/P01	Rev. RevA