



Proposed North East Elevation

Scale 1:50 @ A1




Proposed Rear Elevation

Scale 1:50 @ A1



Proposed Lucastes Lane Elevation

Scale 1:50 @ A1

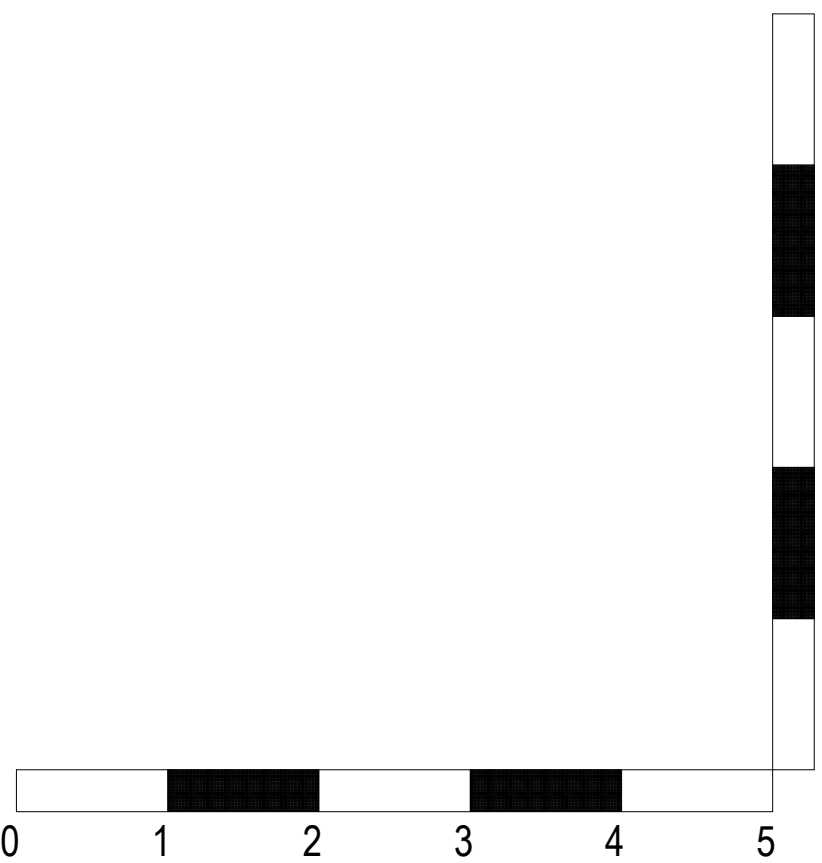

Rev A	Dimensions added	29/3/25
Client		
L R Smith 12 LUCASTES LANE, HAYWARDS HEATH WEST SUSSEX RH12 1LD Tel 01444 454635 weybridge4@aol.com		
Project		
PROPOSED ALTERATIONS TO 12 LUCASTES LANE, HAYWARDS HEATH, WEST SUSSEX		
Drawing Title		
PROPOSED ELEVATIONS		
Date	Scale	
MARCH 2025	1:50 @ A1	
Drawn By	Drawing No.	Rev.
LS	LS/LM/07-06/P02	RevA