




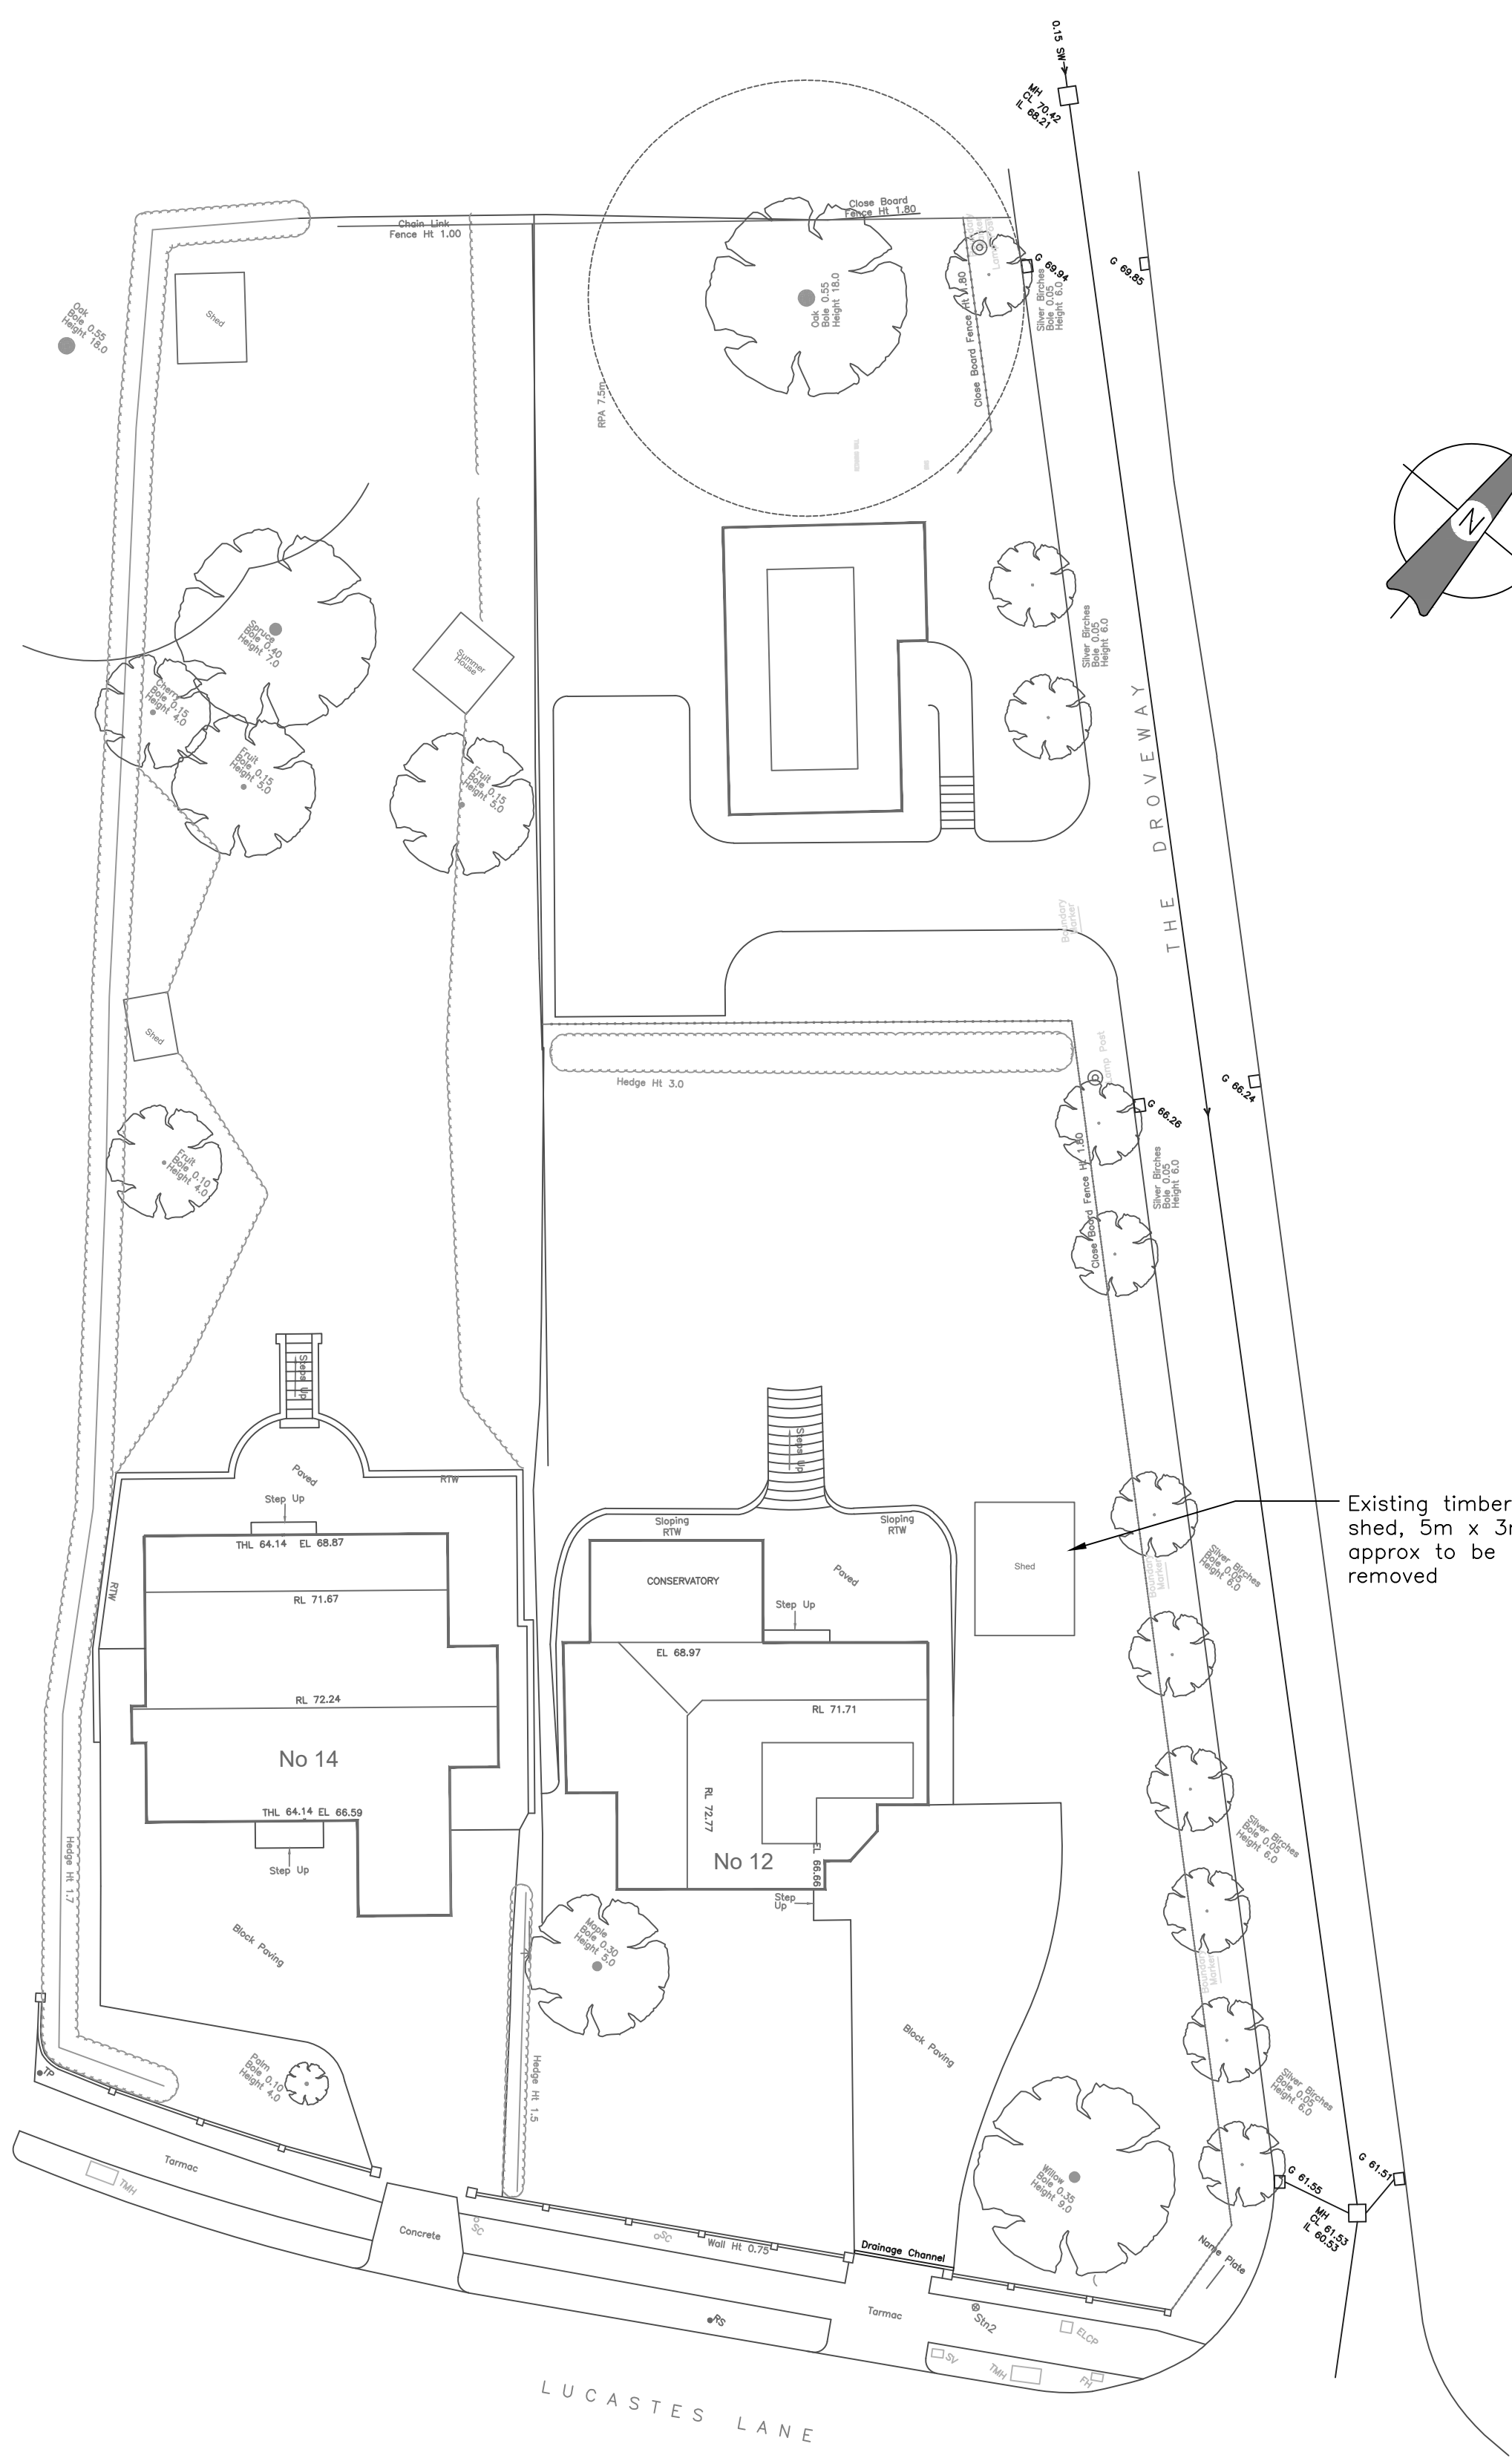

Existing Site Plan
Scale 1:200

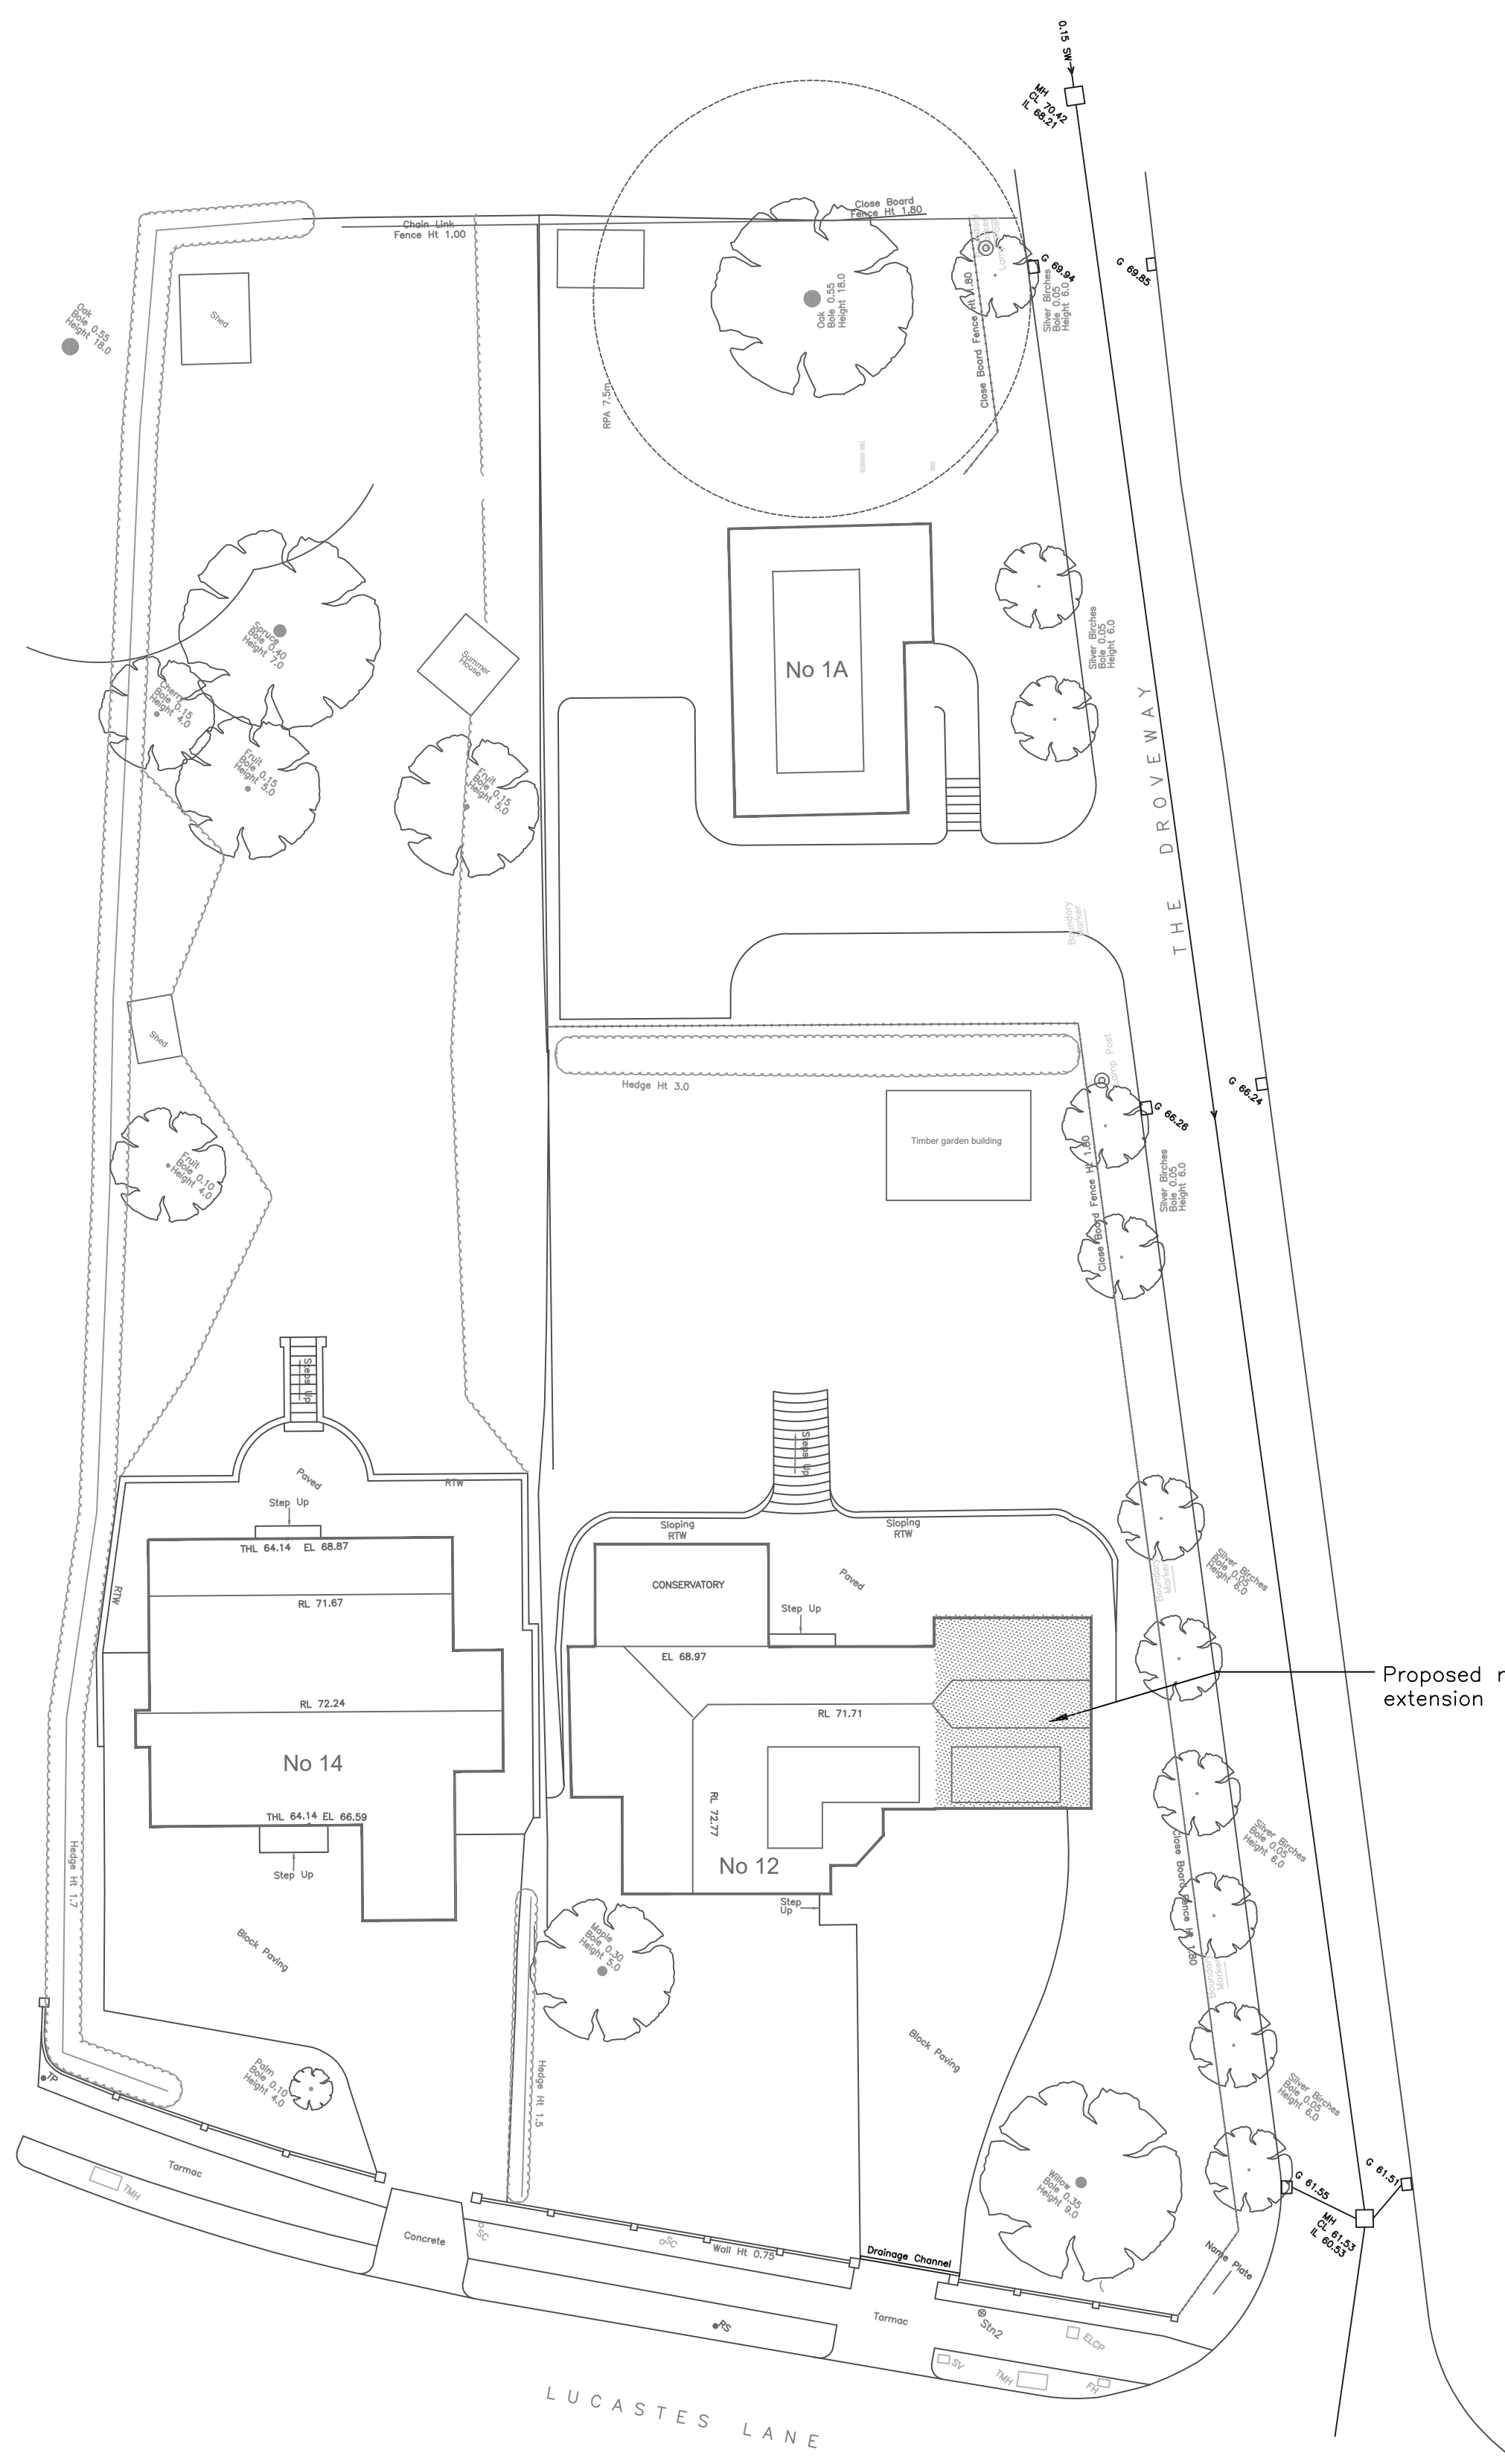

Proposed Site Plan
Scale 1:200

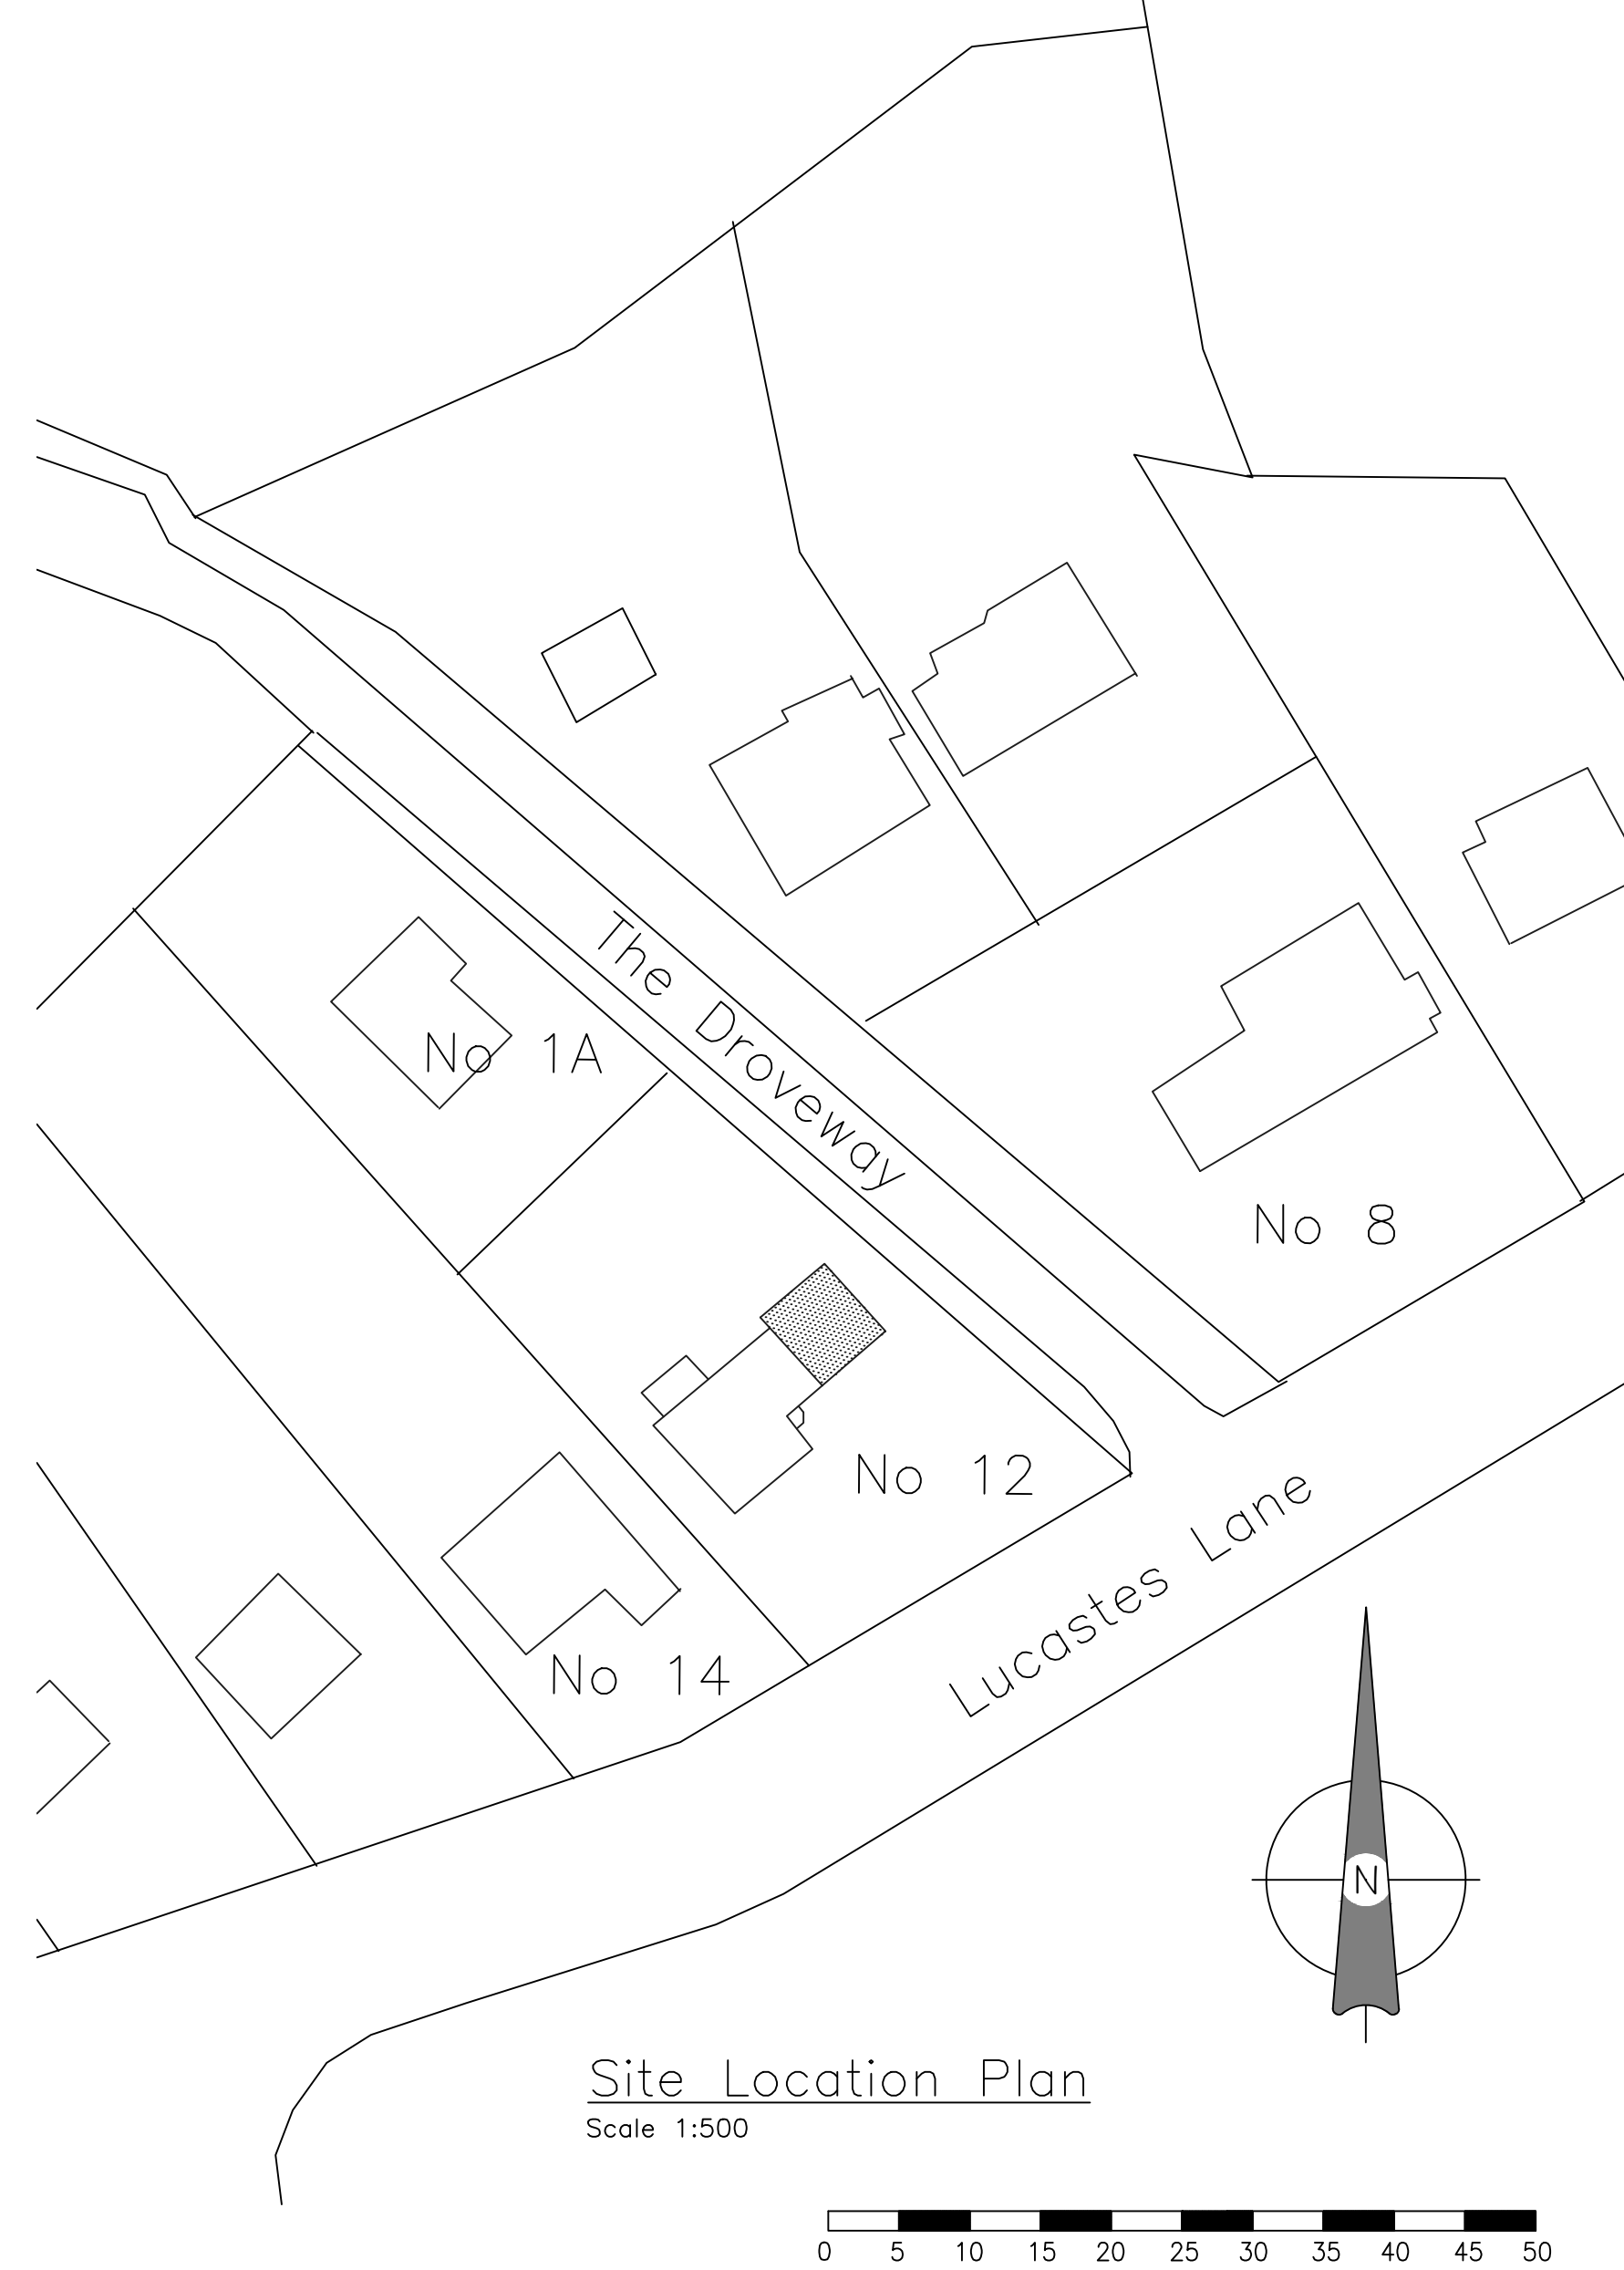

Site Location Plan
Scale 1:500

Client
L R Smith
12 LUCASLES LANE, HAYWARDS HEATH
WEST SUSSEX RH12 1LD
Tel 01444 454635
weybridge4@aol.com

Project
PROPOSED ALTERATIONS TO
12 LUCASLES LANE,
HAYWARDS HEATH, WEST SUSSEX

Drawing Title
SITE LOCATION AND CONTEXT PLAN

Date MARCH 2025	Scale 1:200/500 @ A1
Drawn By LS	Drawing No. Rev. LS/LM/07-06/S01