




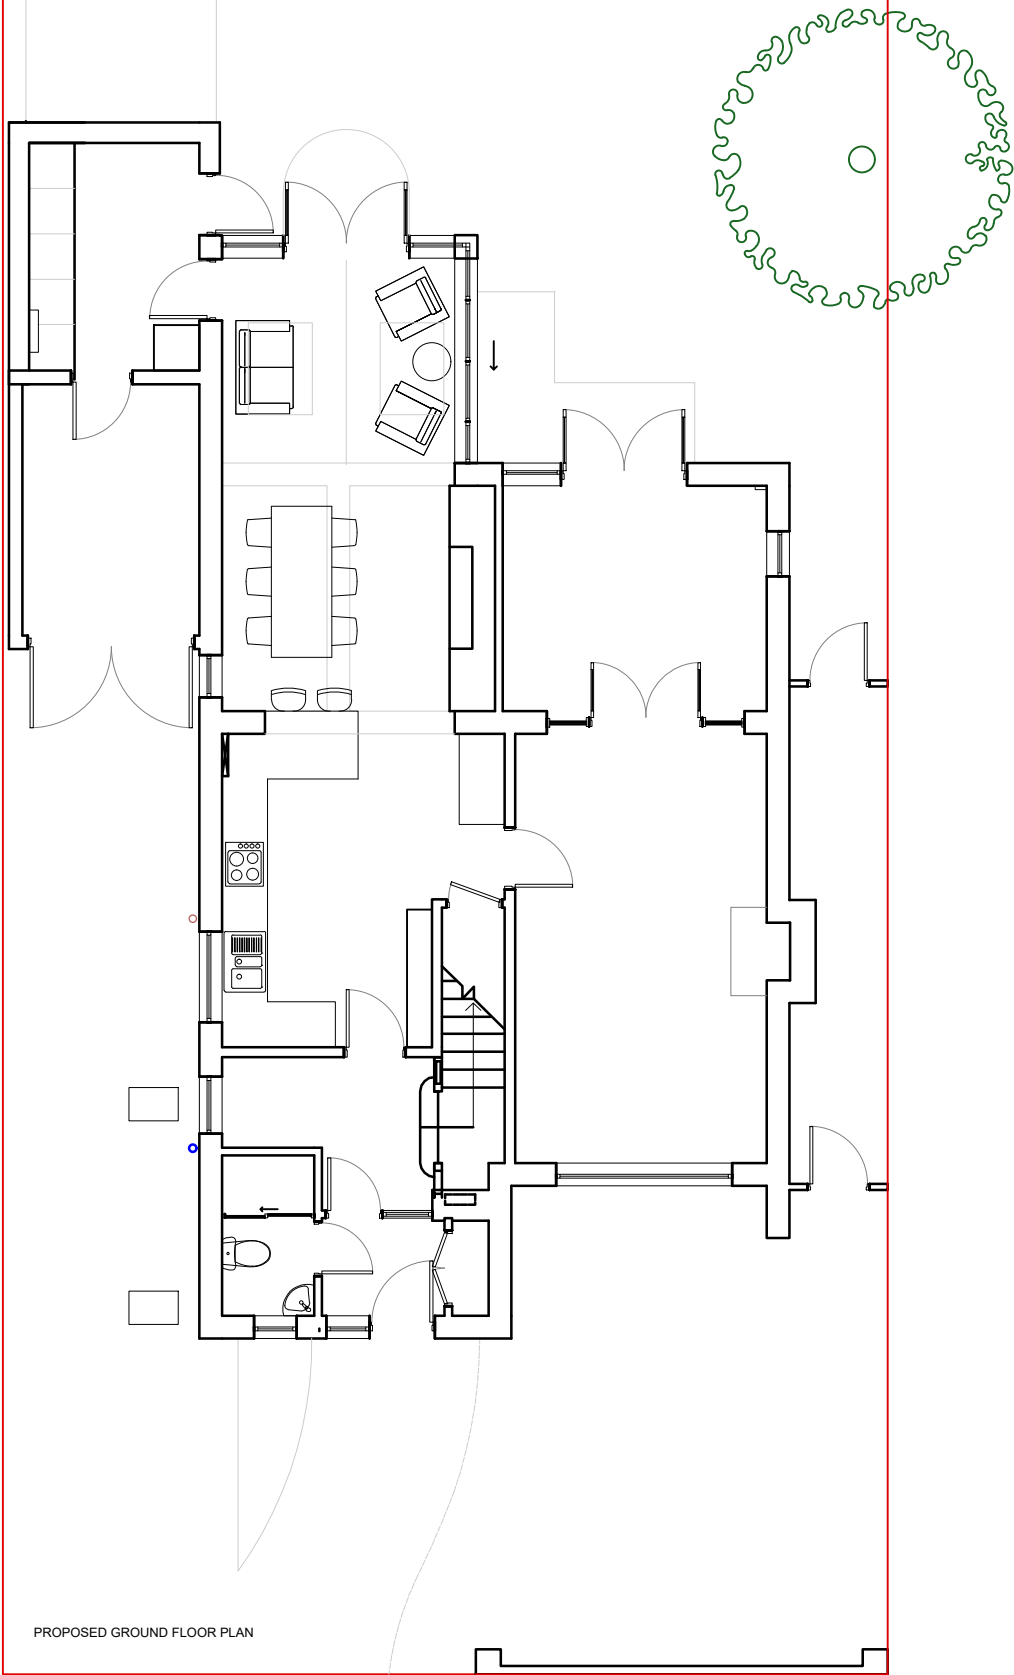

PROPOSED GROUND FLOOR PLAN

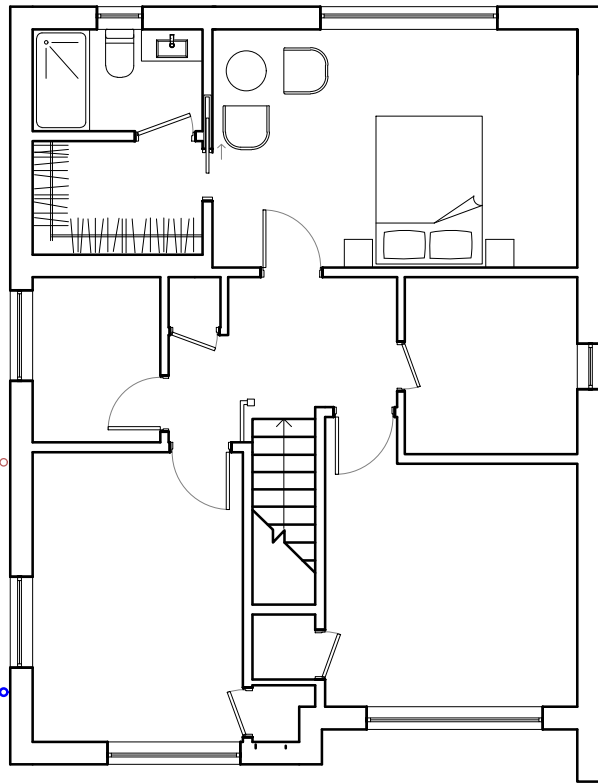

PROPOSED FIRST FLOOR PLAN

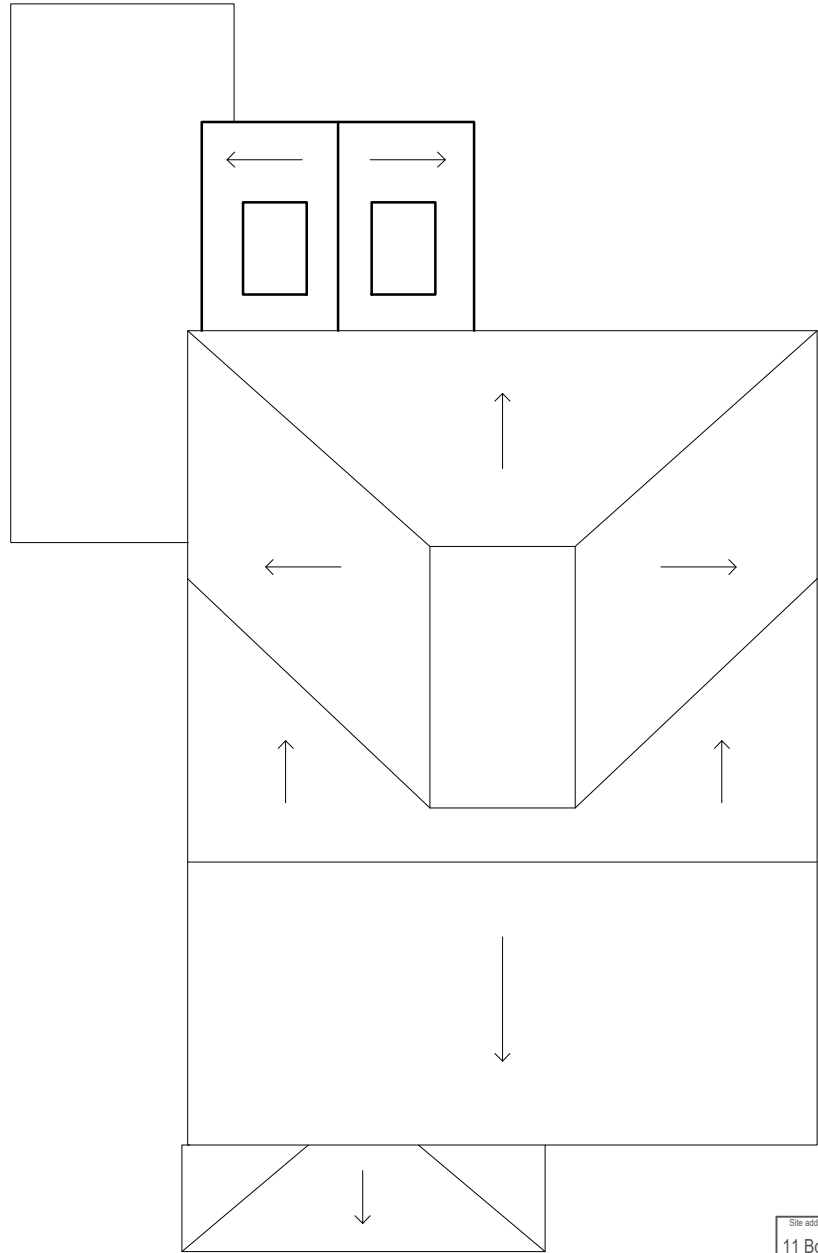

PROPOSED ROOF PLAN

Site address 11 Bonnywood Drive, Hassocks		
Job Title Residential Extension and internal remodelling		
Proposed Ground, 1st Floor and Roof Plans		
buchan rum 9 SAVILL ROAD LINDFIELD WEST SUSSEX RH162NY E : info@buchanrumarchitects.co.uk T : 01444 239019		
Scale 1:100	Size A3	
09/2025	Dim By BRA	
Project number 25_117	Drawing number PL_109_00	Rev. 03