




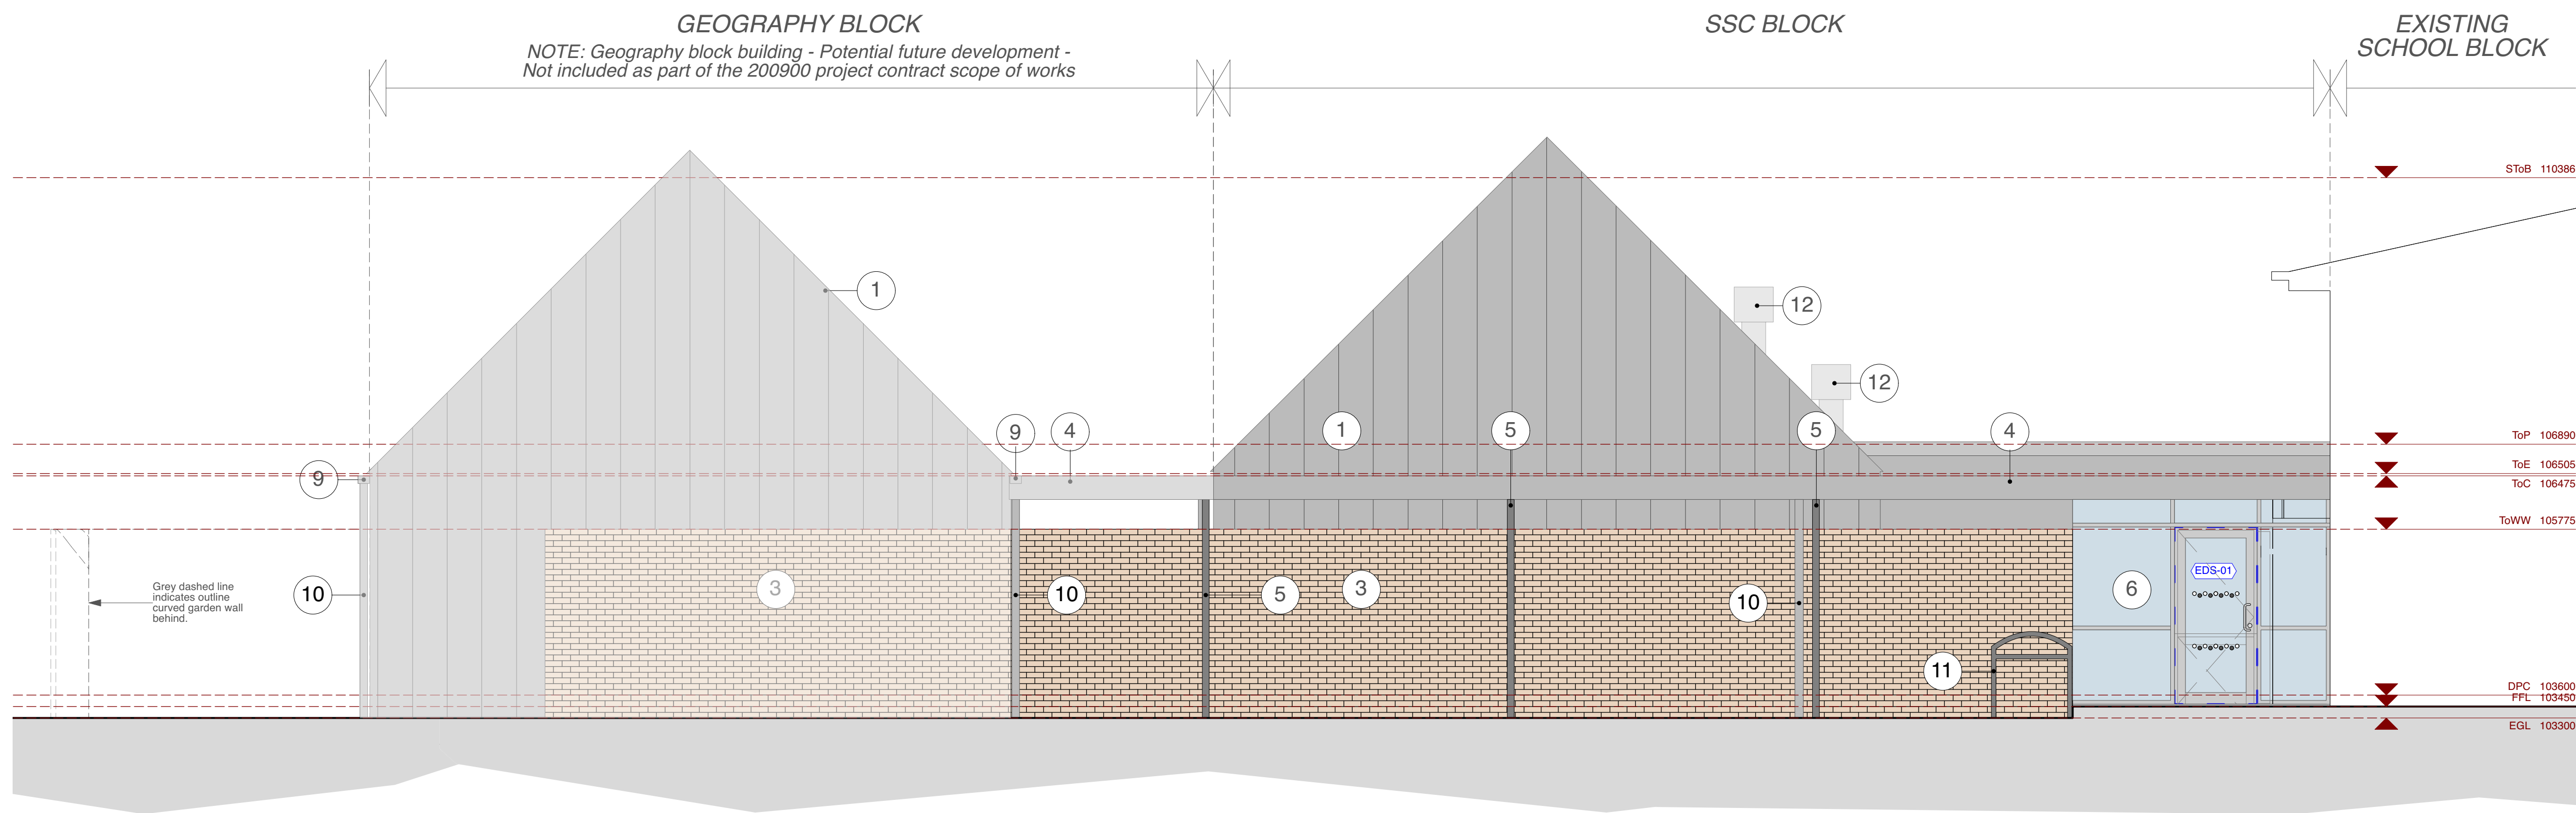


E.03 PROPOSED NORTH ELEVATION

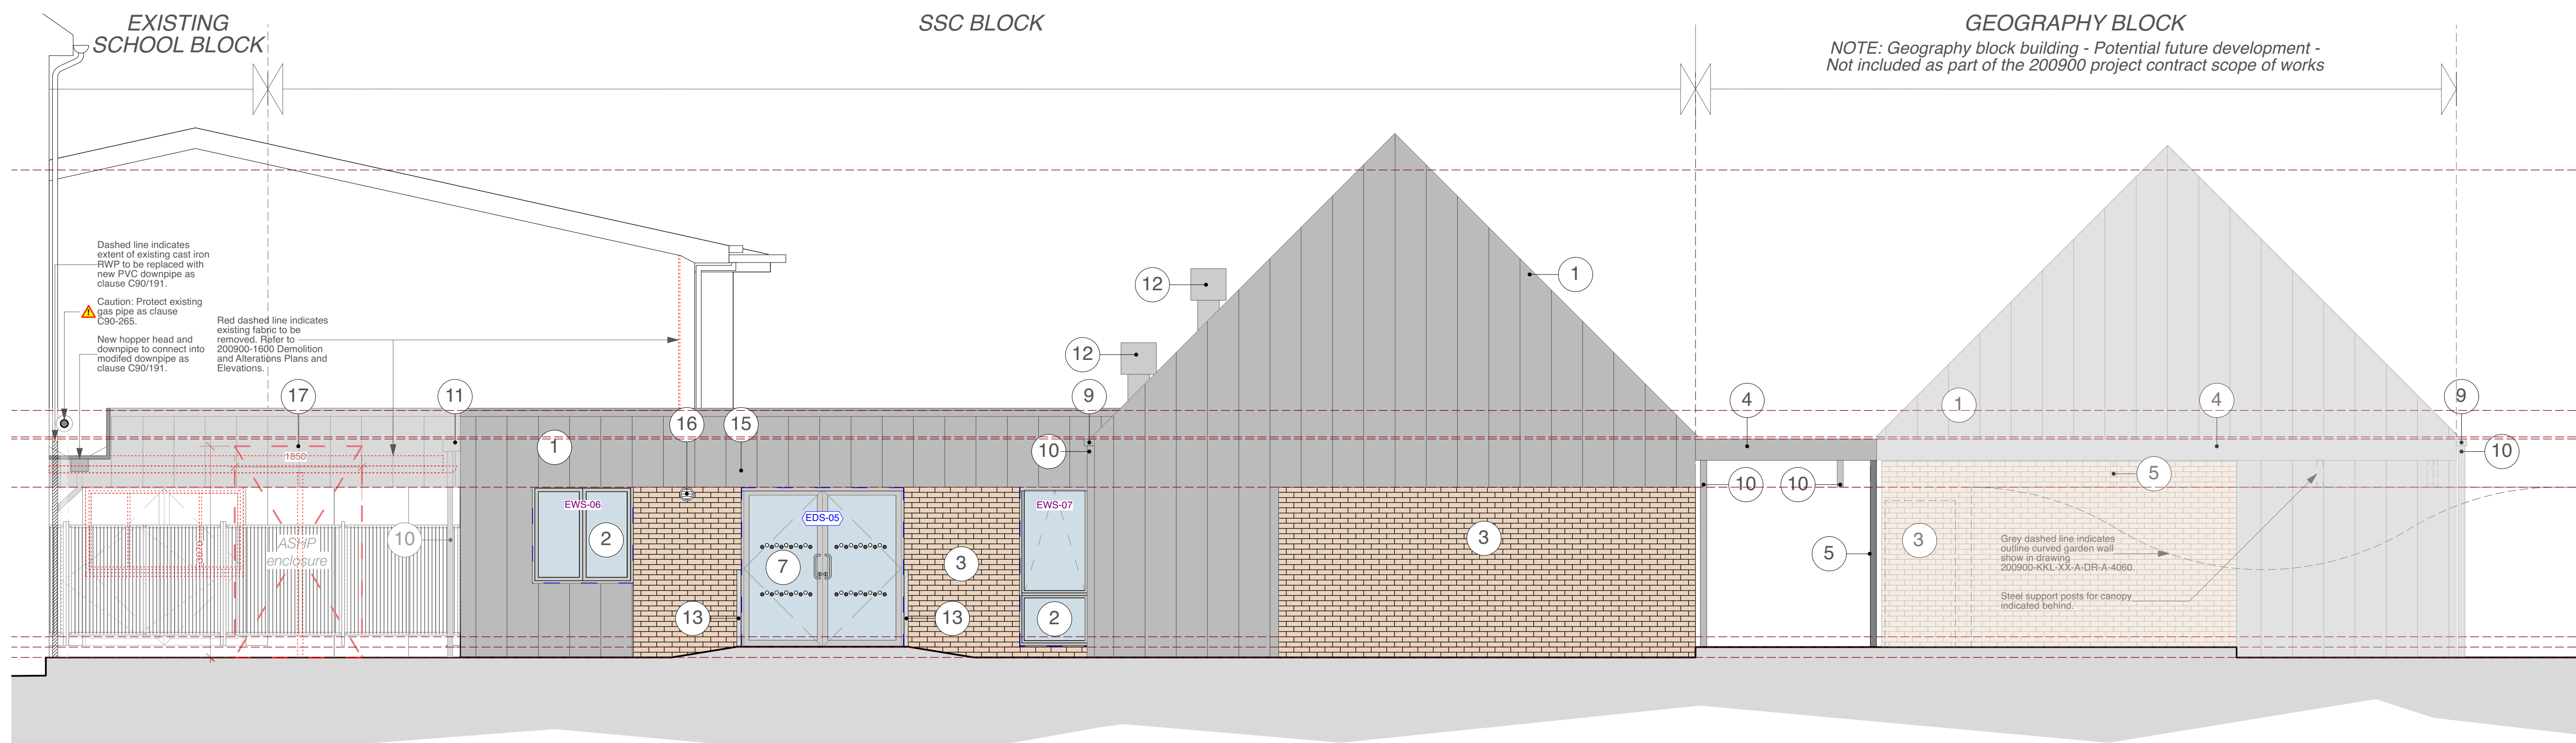

E.04 PROPOSED SOUTH ELEVATION

200900
Proposed North Elevation

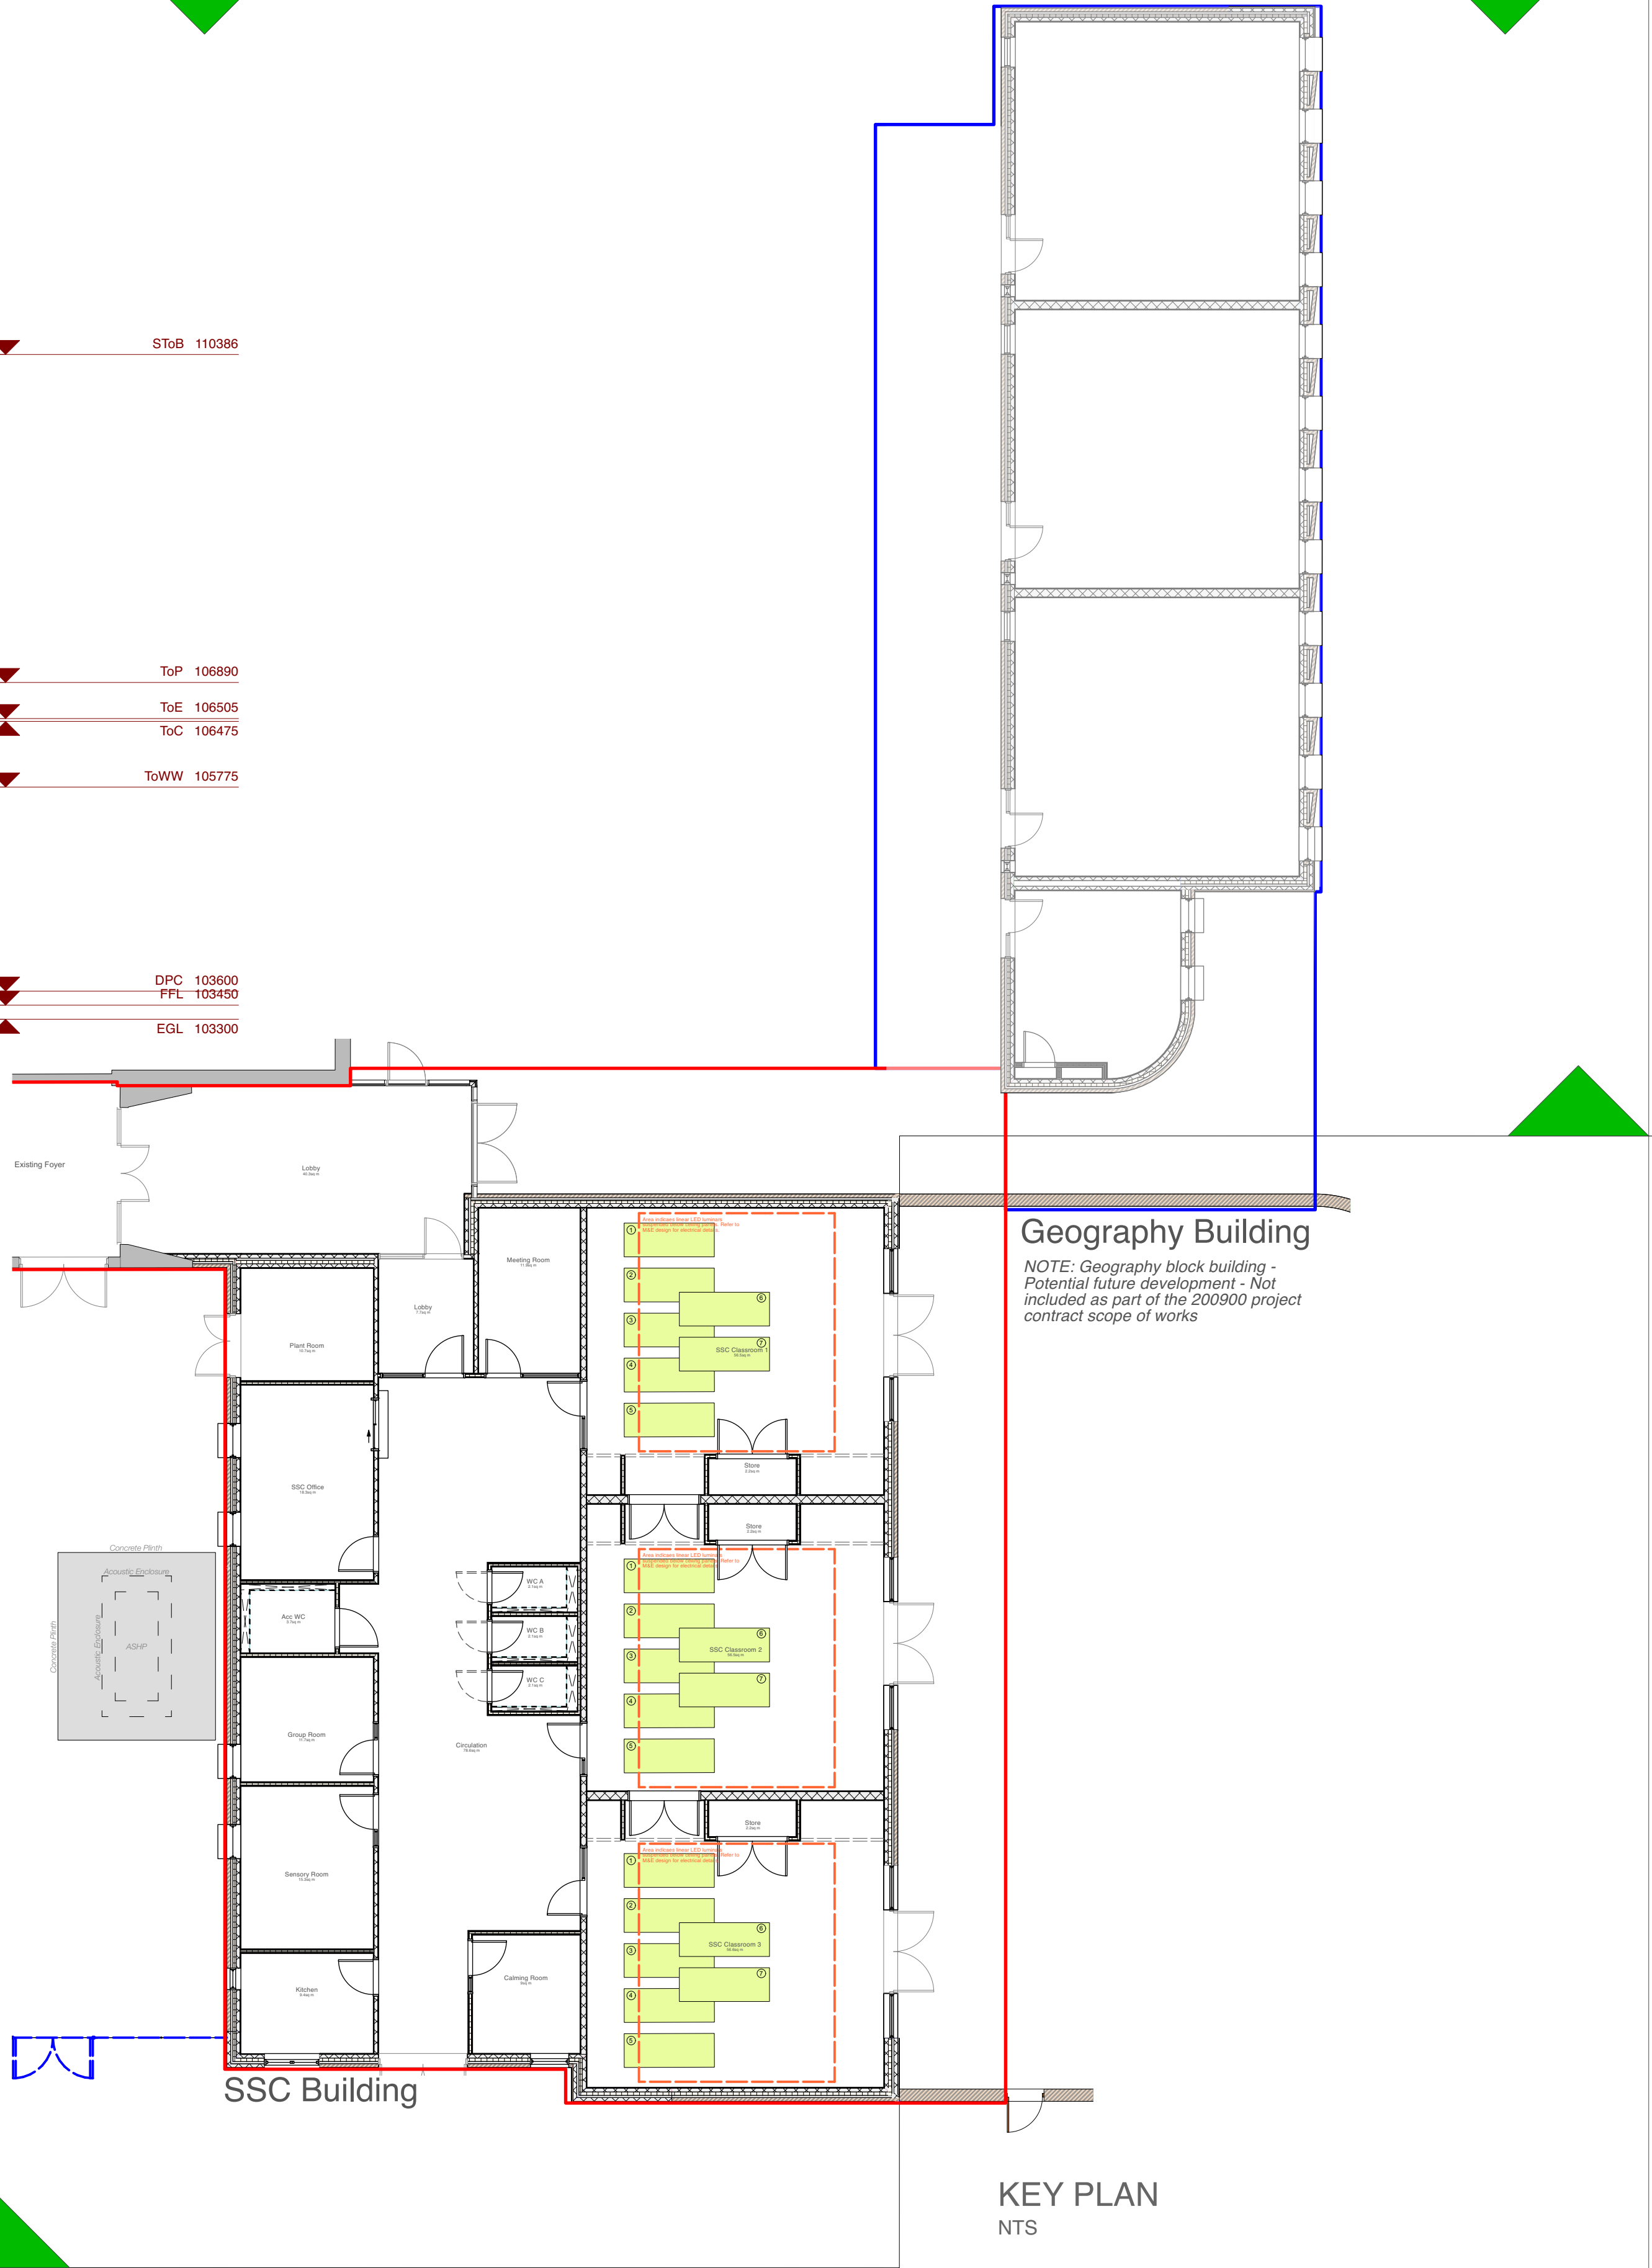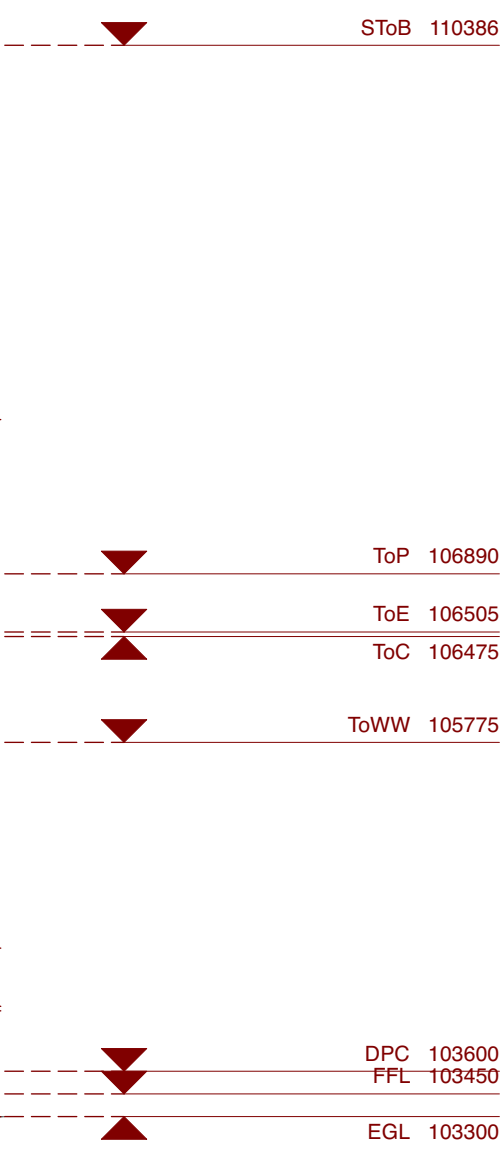

200900
Proposed South Elevation

PROPOSED ELEVATIONS
(SHEET 3)



MATERIALS KEY:

- 1 Aluminium standing seam roof cladding. Euroclad Vero 25, 484 Aluminium. Colour: Zinc Patina D 9120 M. Coating: Natural colour (200900 - 3 No. Coats). Roof seams: Stage 2 Type - 45 degree fold. NOTE: Roof & vertical wall cladding seams to align. As clause H31115.
- 2 Bespoke aluminium fascia pressing corner trim as H31-15 with roof membrane tapered beneath and perforation and bottom face to ensure sufficient airflow within roof void.
- 3 Brickwork as clause F10110.
- 4 Bespoke aluminium fascia pressing corner trim as H31-15 with roof membrane tapered beneath and perforation and bottom face to ensure sufficient airflow within roof void.
- 5 Street structural posts/supports to canopy as SE design and specification. Finish colour: Polyester powder coated paint finish, colour to match roof vertical wall cladding.
- 6 Glazed curtain wall system to lobby entrance. Euroclad Vero 25, 484 Aluminium. Colour: Zinc Patina D 9120 M. Coating: Natural colour (200900 - 3 No. Coats). Roof seams: Stage 2 Type - 45 degree fold. NOTE: Roof & vertical wall cladding seams to align. As clause H11110.
- 7 Aluminium double glazed doors as clause L20280 to match windows & rooflights.
- 8 Aluminium louvers to match windows, doors & rooflights as manufacturers details. Refer to M&E spec Document 1 Volume 5.
- 9 Rainwater gutters: Aluminium with PPC finish. Colour to match roof & vertical wall aluminium cladding. As clause H10310.
- 10 Rainwater downpipes: Aluminium with PPC finish. Colour to match roof & vertical wall aluminium cladding. As clause H10270.
- 11 Rainwater hopper: Aluminium with PPC finish. Colour to match roof & vertical wall aluminium cladding. As clause H10211.
- 12 Mechanical ventilation through roof terminals with cowls and weather flashings. Refer to M&E spec Document 1 Volume 5.
- 13 Metal door hoops as clause P211760.
- 14 Movement joint as clause P30610.
- 15 Aluminium standing seam vertical wall cladding. Euroclad Vero 25, 484 Aluminium. Colour: Zinc Patina D 9120 M. Coating: Natural colour (200900 - 3 No. Coats). Vertical wall seams: Stage 1 Type - 90 degree fold. NOTE: Roof & vertical wall cladding seams to align. As clause H10315.
- 16 Through-wall mechanical extract vent. Refer to M&E spec Document 1 Volume 5.
- 17 New ASPH and acoustic louvre enclosure as clause C00275. Refer to Document 1 Volume 5 - M&E specification and drawings.

LEVELS CODE KEY (Not to scale):

- STB 110386 SSC Block Top of Beam
- GTB 110244 Geography Block Top of Beam
- ToP 106890 Top of Parapet
- ToE 106505 Top of Eaves
- ToC 106475 Top of Canopy
- ToWW 105775 Top of Window & Brick Wall
- DPC 103600 Raised DPC Level
- FFL 103450 Finish Floor/DPC Level
- EGL 103300 External Ground Level



Proposed Special Support Centre
Warden Park

3 QP Centre, Yeoman Road,
Ringwood, Hampshire, BH24 3FF
+44 (0)1252 477 653
www.kendallkingscott.co.uk

Scale: 1:50
Paper Size: A0
Drawing No: 200900-WAR-
© Copyright
Do not scale this drawing

001 07/03/2025 NF DM Construction Issue.
R06 11/11/2023 XG DM Revise beam updates. Drawing number's unitcode code style updated.
R05 06/10/2023 XG DM Stage 4 Technical Assessment updates.
R04 11/09/2023 XG DM Stage 4 Technical Assessment updates.
R03 01/08/2023 XG DM Stage 4 Technical Assessment updates.
Rev Date By App Note

Proposed Elevations
(Sheet 3 of 3)
Project Number: 200900-WAR-KKL-00-ZZ-D-A-3012
Revision: C01

Drawn By: XG
Checked By: DM
Project/Phase: CONSTRUCTION

Check all dimensions and work on site
Only to be used on the site for design purposes. This drawing is intended for design purposes only and is not to be used for construction purposes. The production of detailed or additional drawings from this drawing is prohibited. All drawings are the property of Kendall Kingscott. 