



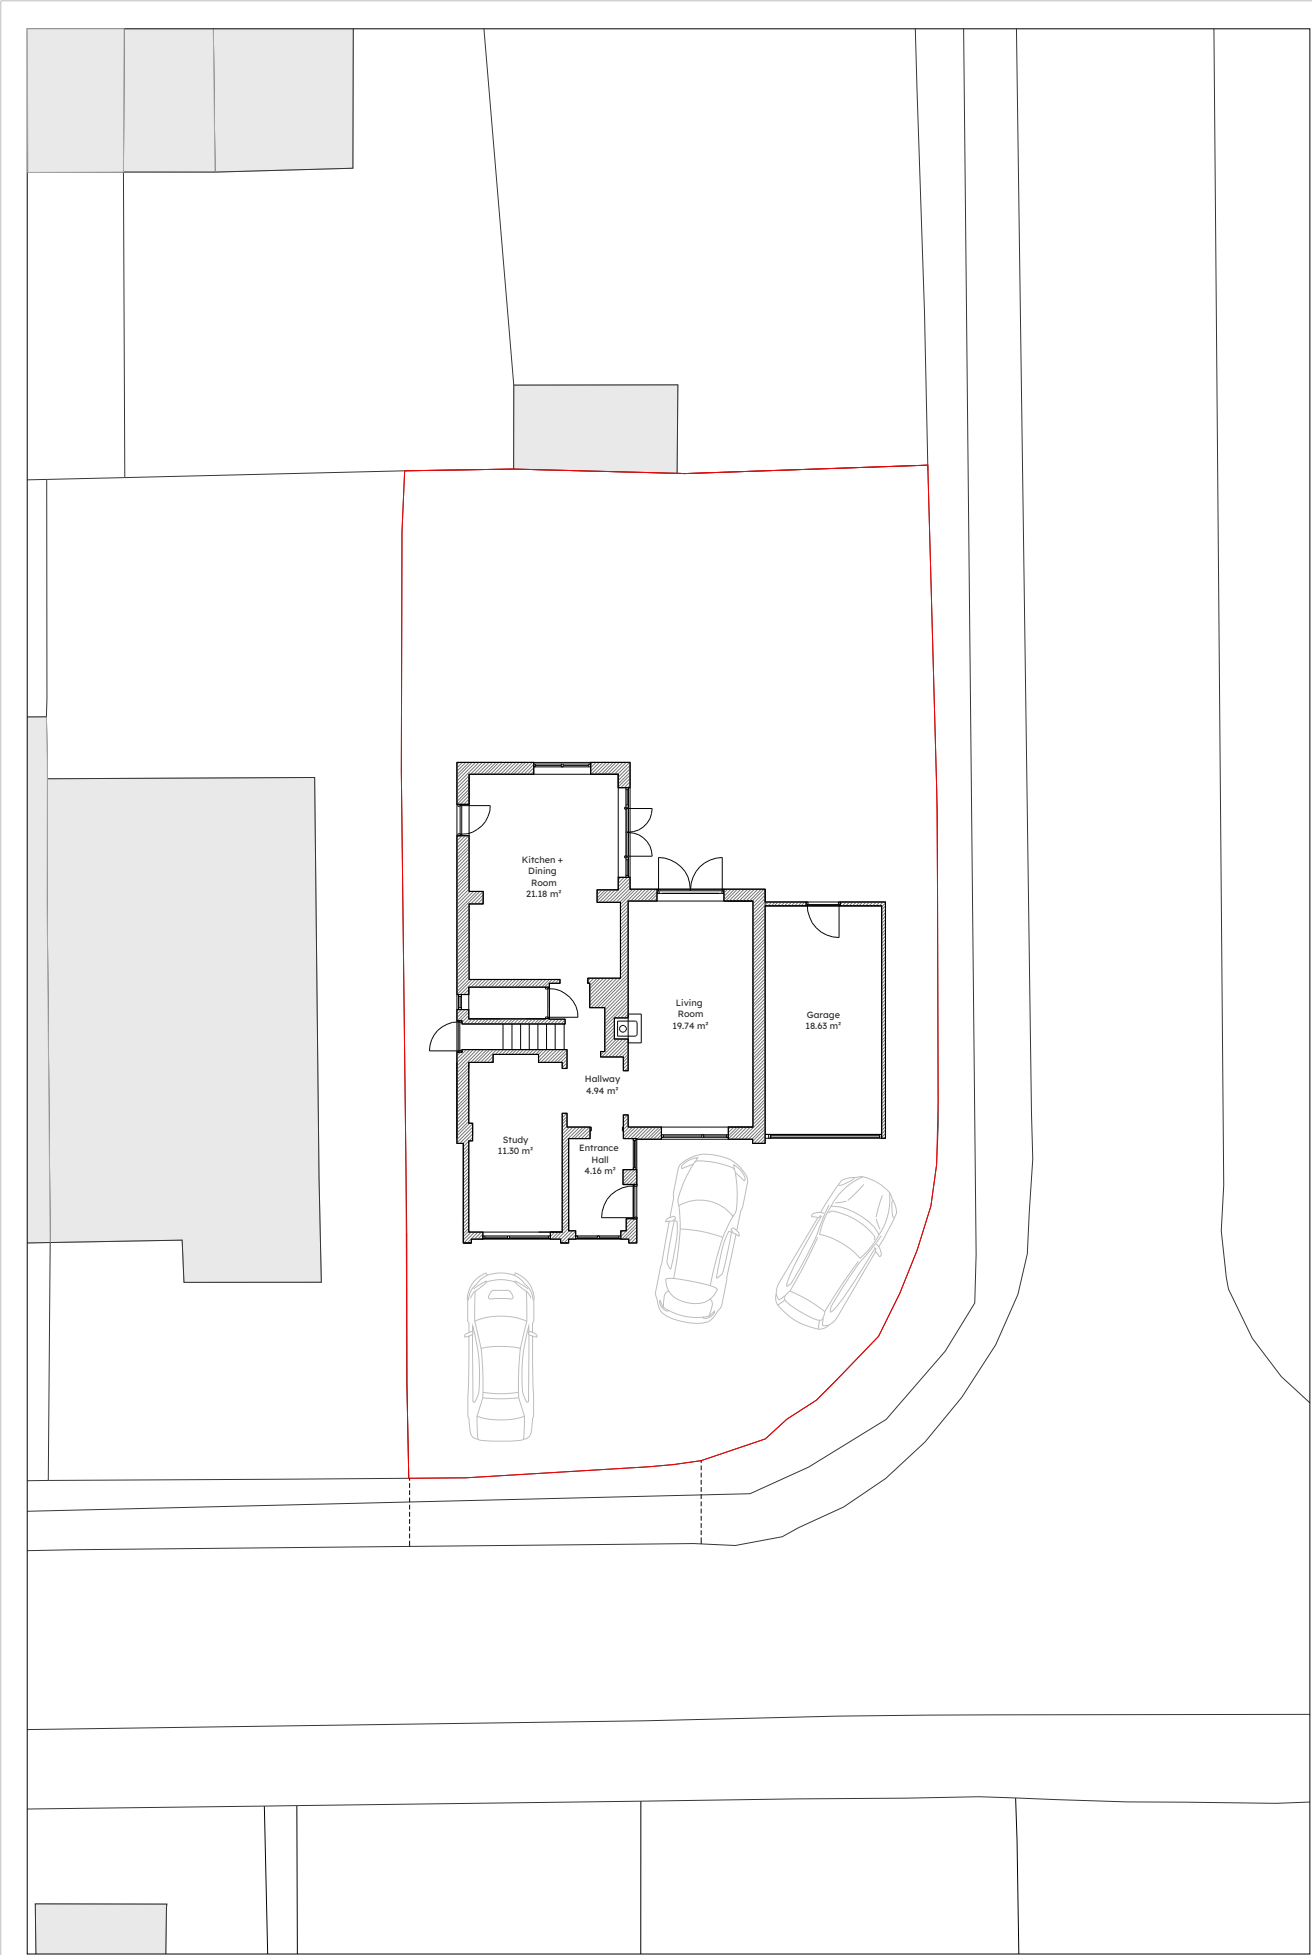


Existing site plan

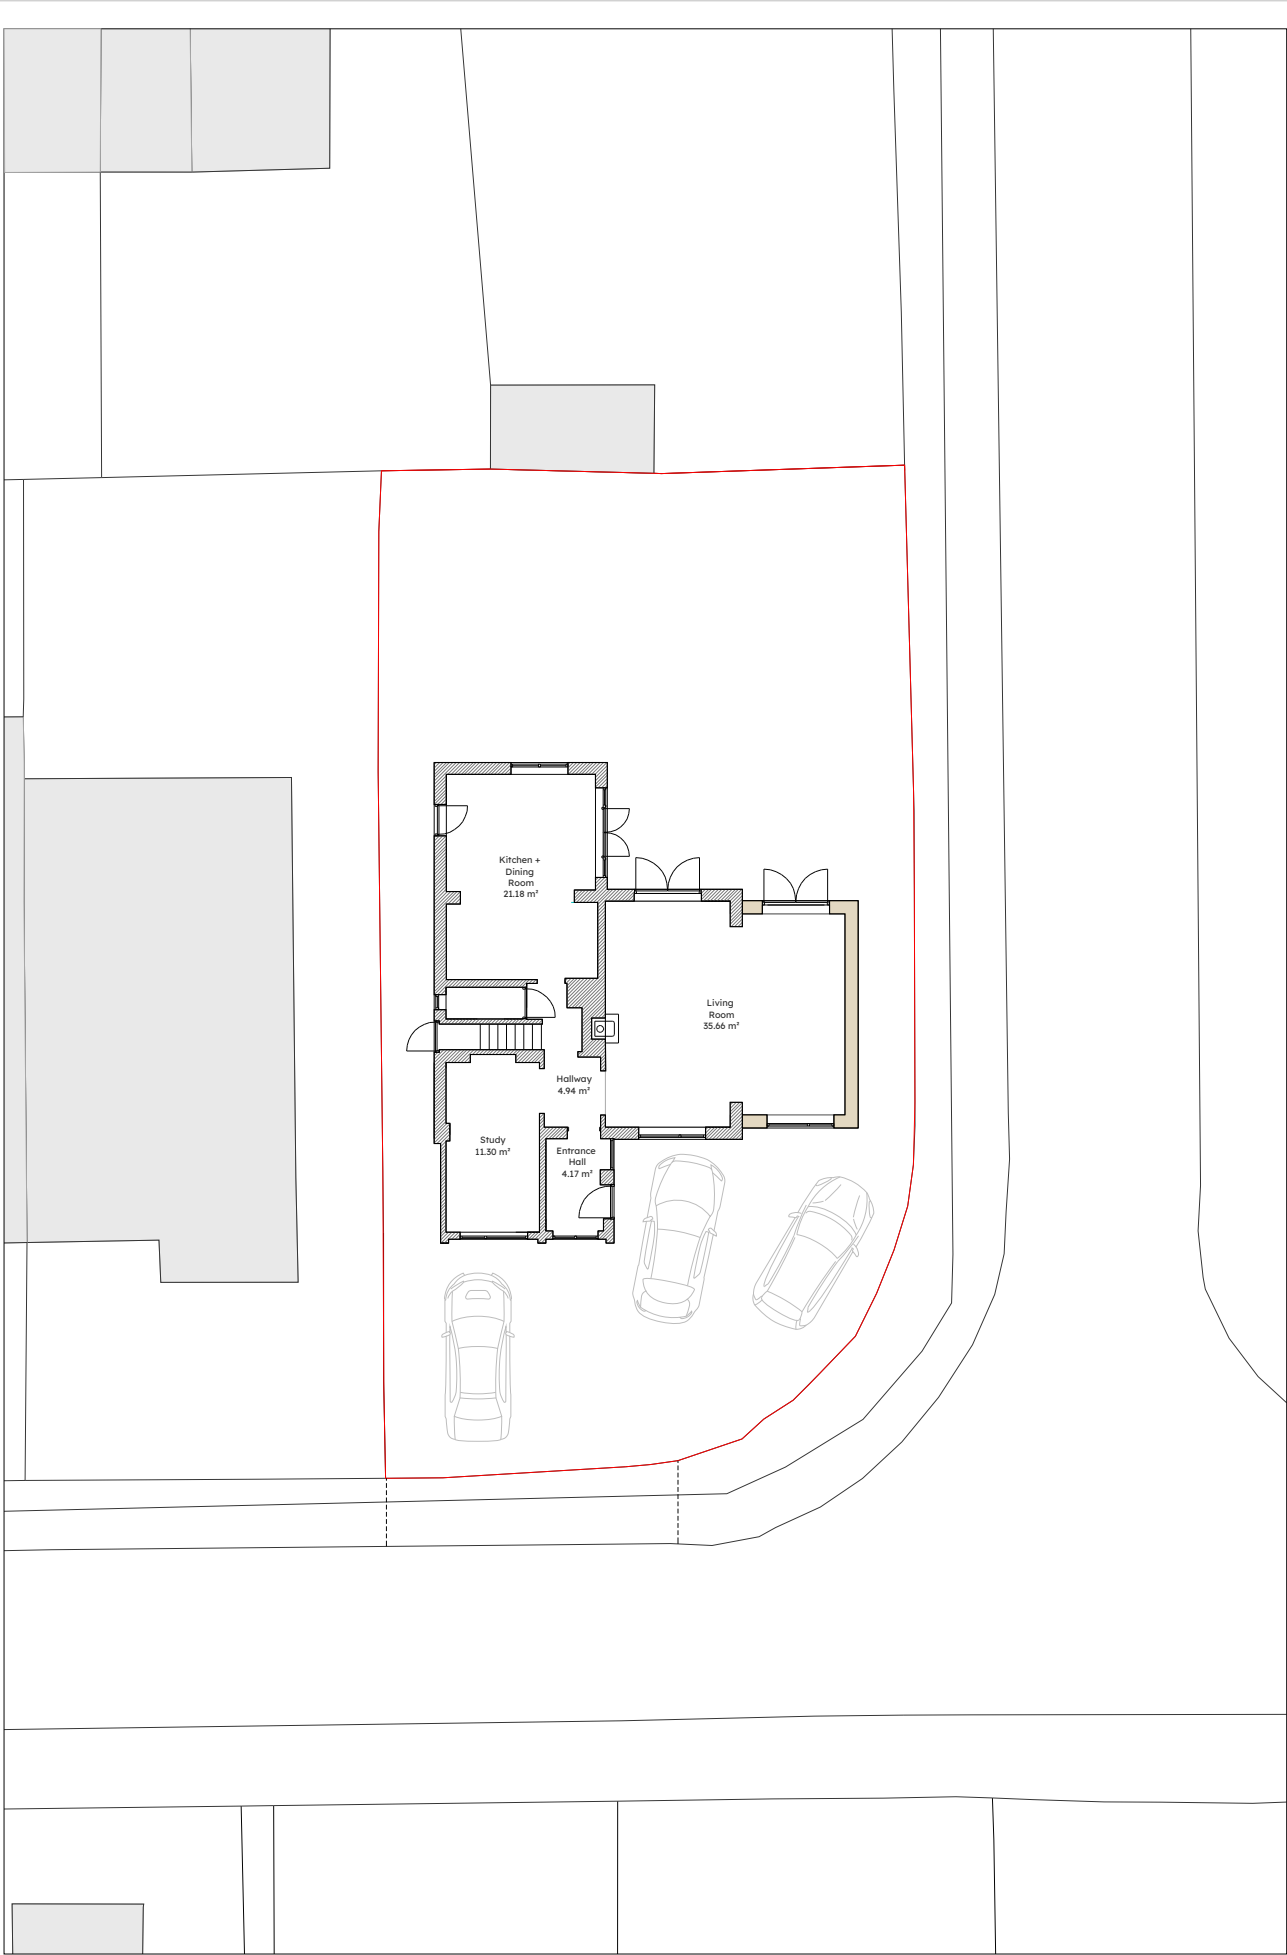

Proposed site plan

AMENDMENTS				
Rev No.	Date	Issued by	Description	
P1	08/11/2024	GU	Issued to client for comment	
P2	07/01/2025	GU	Issued to client for comment	
P3	02/04/2025	SE	Issued to planning	

 

DO NOT SCALE FOR CONSTRUCTION

SPEEDY
PLANS.CO.UK
admin@speedyplans.co.uk

planning drawings
building regulations drawings
structural drawings & calculations
3D visualisations
www.speedyplans.co.uk

N

PROJECT

57, The Meadow, Copthorne,
West Sussex, RH10 3RQ

CLIENT

Ms B & Mr A Hodge

DRAWN	CHECKED	FOR
RU	GU	Planning

SCALE

1:200 @ A3

TITLE

Existing and Proposed Site
Plan

DRAWING N°									
0182 - SP - XX-XX-DR-A -1002 - P3									
PROJECT N°	ORIGINATOR	ZONE	LEVEL	DOC TYPE	DIS	DRG N°	REV		