




| AMENDMENTS |            |           |                              |  |
|------------|------------|-----------|------------------------------|--|
| Rev No.    | Date       | Issued by | Description                  |  |
| P1         | 08/11/2024 | GU        | Issued to client for comment |  |
| P2         | 07/01/2025 | GU        | Issued to client for comment |  |
| P3         | 02/04/2025 | SE        | Issued to planning           |  |

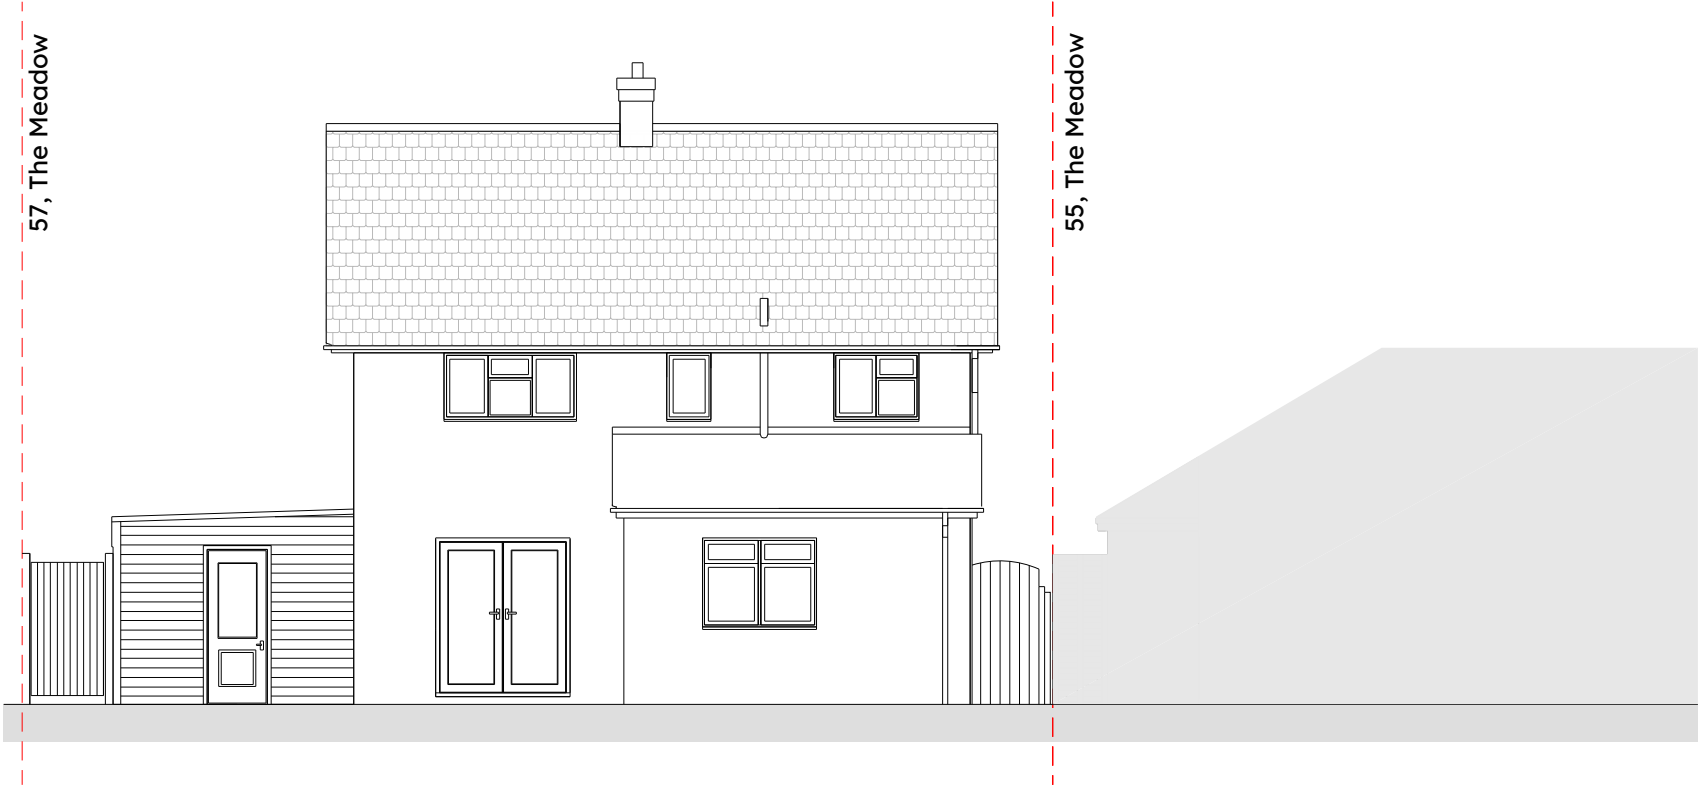

Existing Rear Elevation B

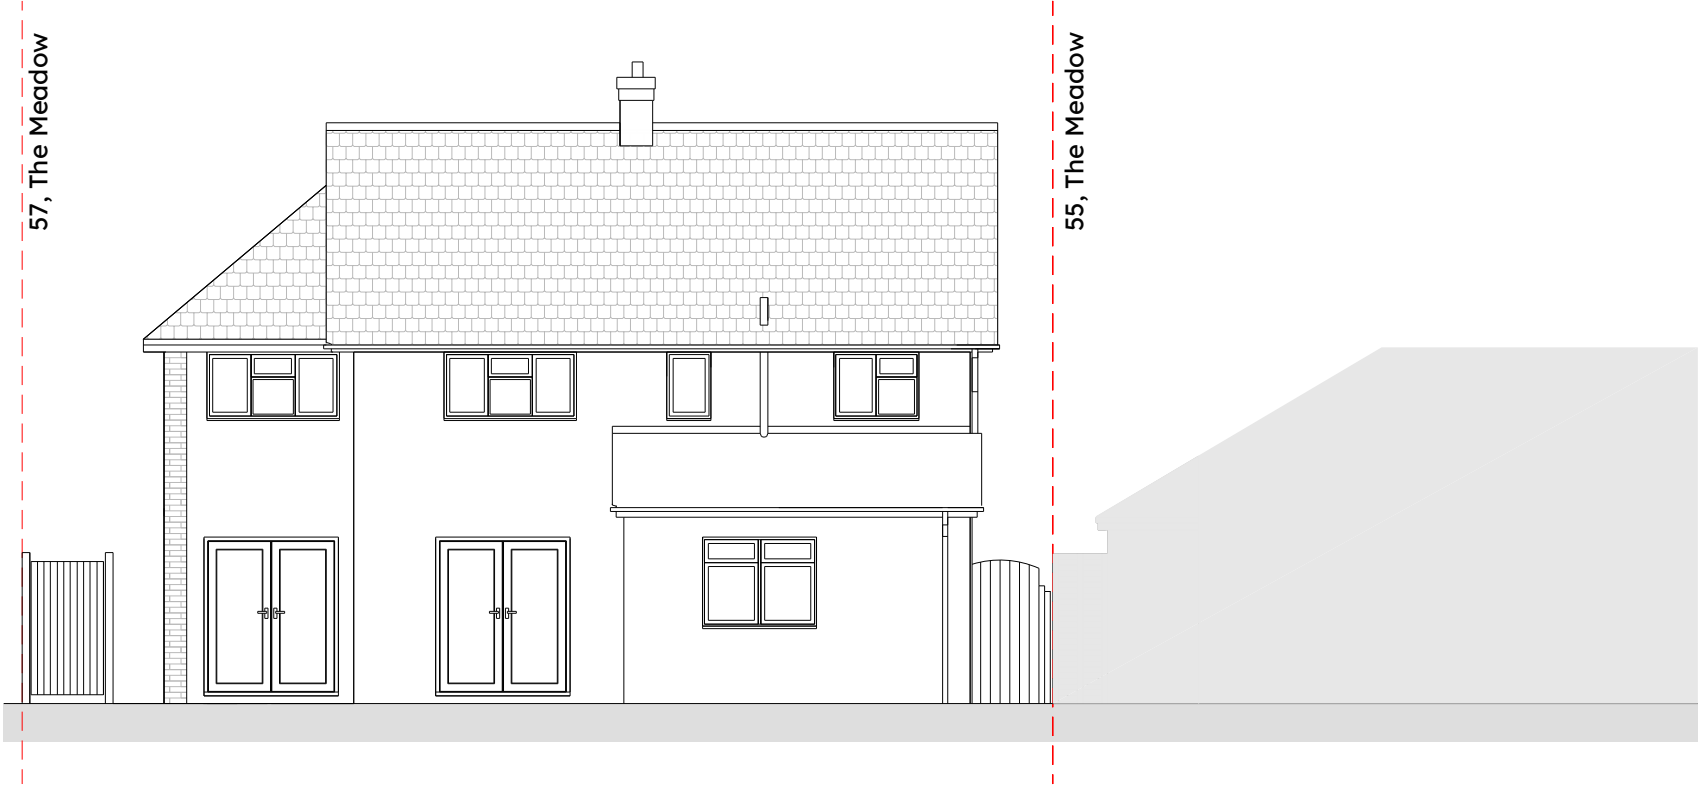

Proposed Rear Elevation B

 

DO NOT SCALE FOR CONSTRUCTION

**SPEEDY**  
PLANS.CO.UK  
admin@speedyplans.co.uk

planning drawings  
building regulations drawings  
structural drawings & calculations  
3D visualisations

www.speedyplans.co.uk

PROJECT

57, The Meadow, Copthorne,  
West Sussex, RH10 3RQ

CLIENT

Ms B & Mr A Hodge

| DRAWN | CHECKED | FOR      |
|-------|---------|----------|
| RU    | GU      | Planning |

SCALE

1:100 @ A3

TITLE

Existing and Proposed Rear  
Elevation B

| DRAWING N°                         |            |      |       |          |     |        |     |
|------------------------------------|------------|------|-------|----------|-----|--------|-----|
| 0182 - SP - XX-XX-DR-A - 2101 - P3 |            |      |       |          |     |        |     |
| PROJECT N°                         | ORIGINATOR | ZONE | LEVEL | DOC TYPE | DIS | DRG N° | REV |