


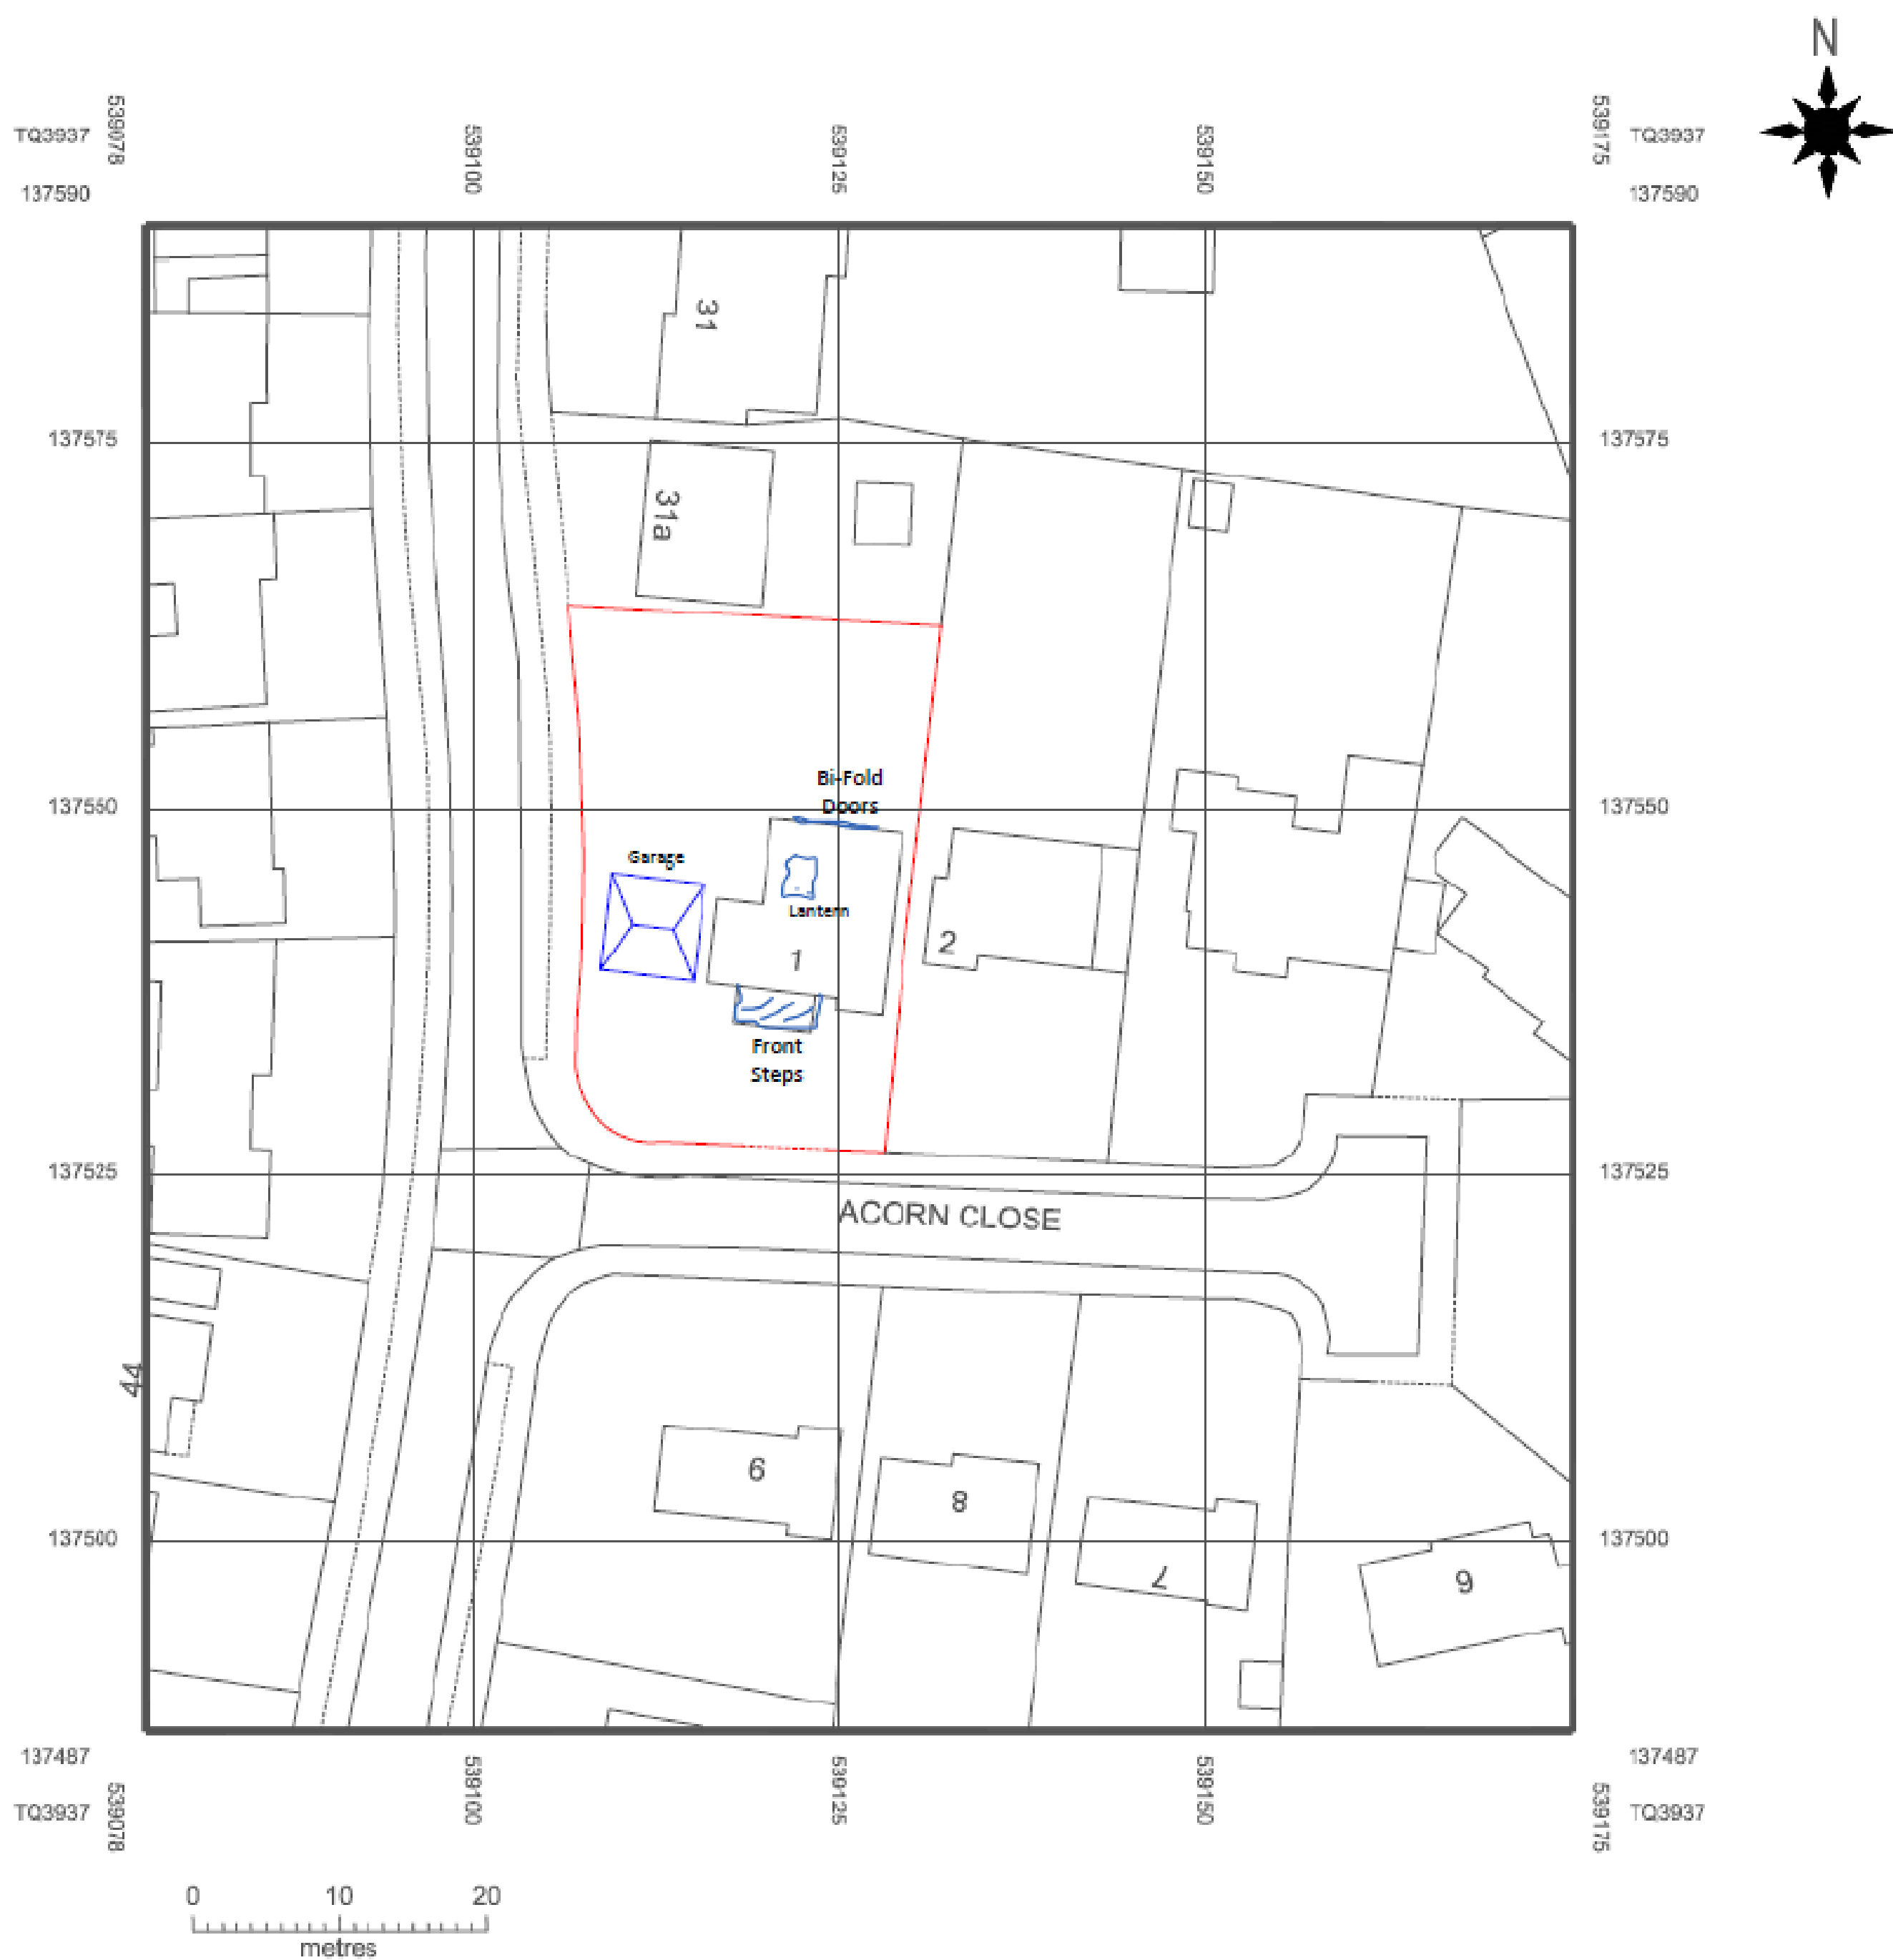

MANHURST

NOTES:

SITE PLAN WITH DOUBLE GARAGE -
MANSARD ROOF..

KEY:

- GARAGE MANSARD ROOF
- SITE BOUNDARY

TITLE: 1 ACORN CLOSE, EAST GRINSTEAD,
WEST SUSSEX, RH19 4BY
SCALE: 1:500 @ A3
DRAWING REF: Block Plan Drawing 007 v1-0
DATE: 25,09,2021
PREPARED BY: GARY CARBON