
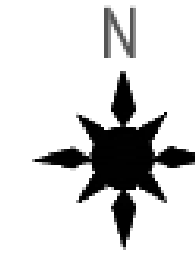


1 ACORN CLOSE - SITE PLAN WITH PROPOSED GARAGE - 007

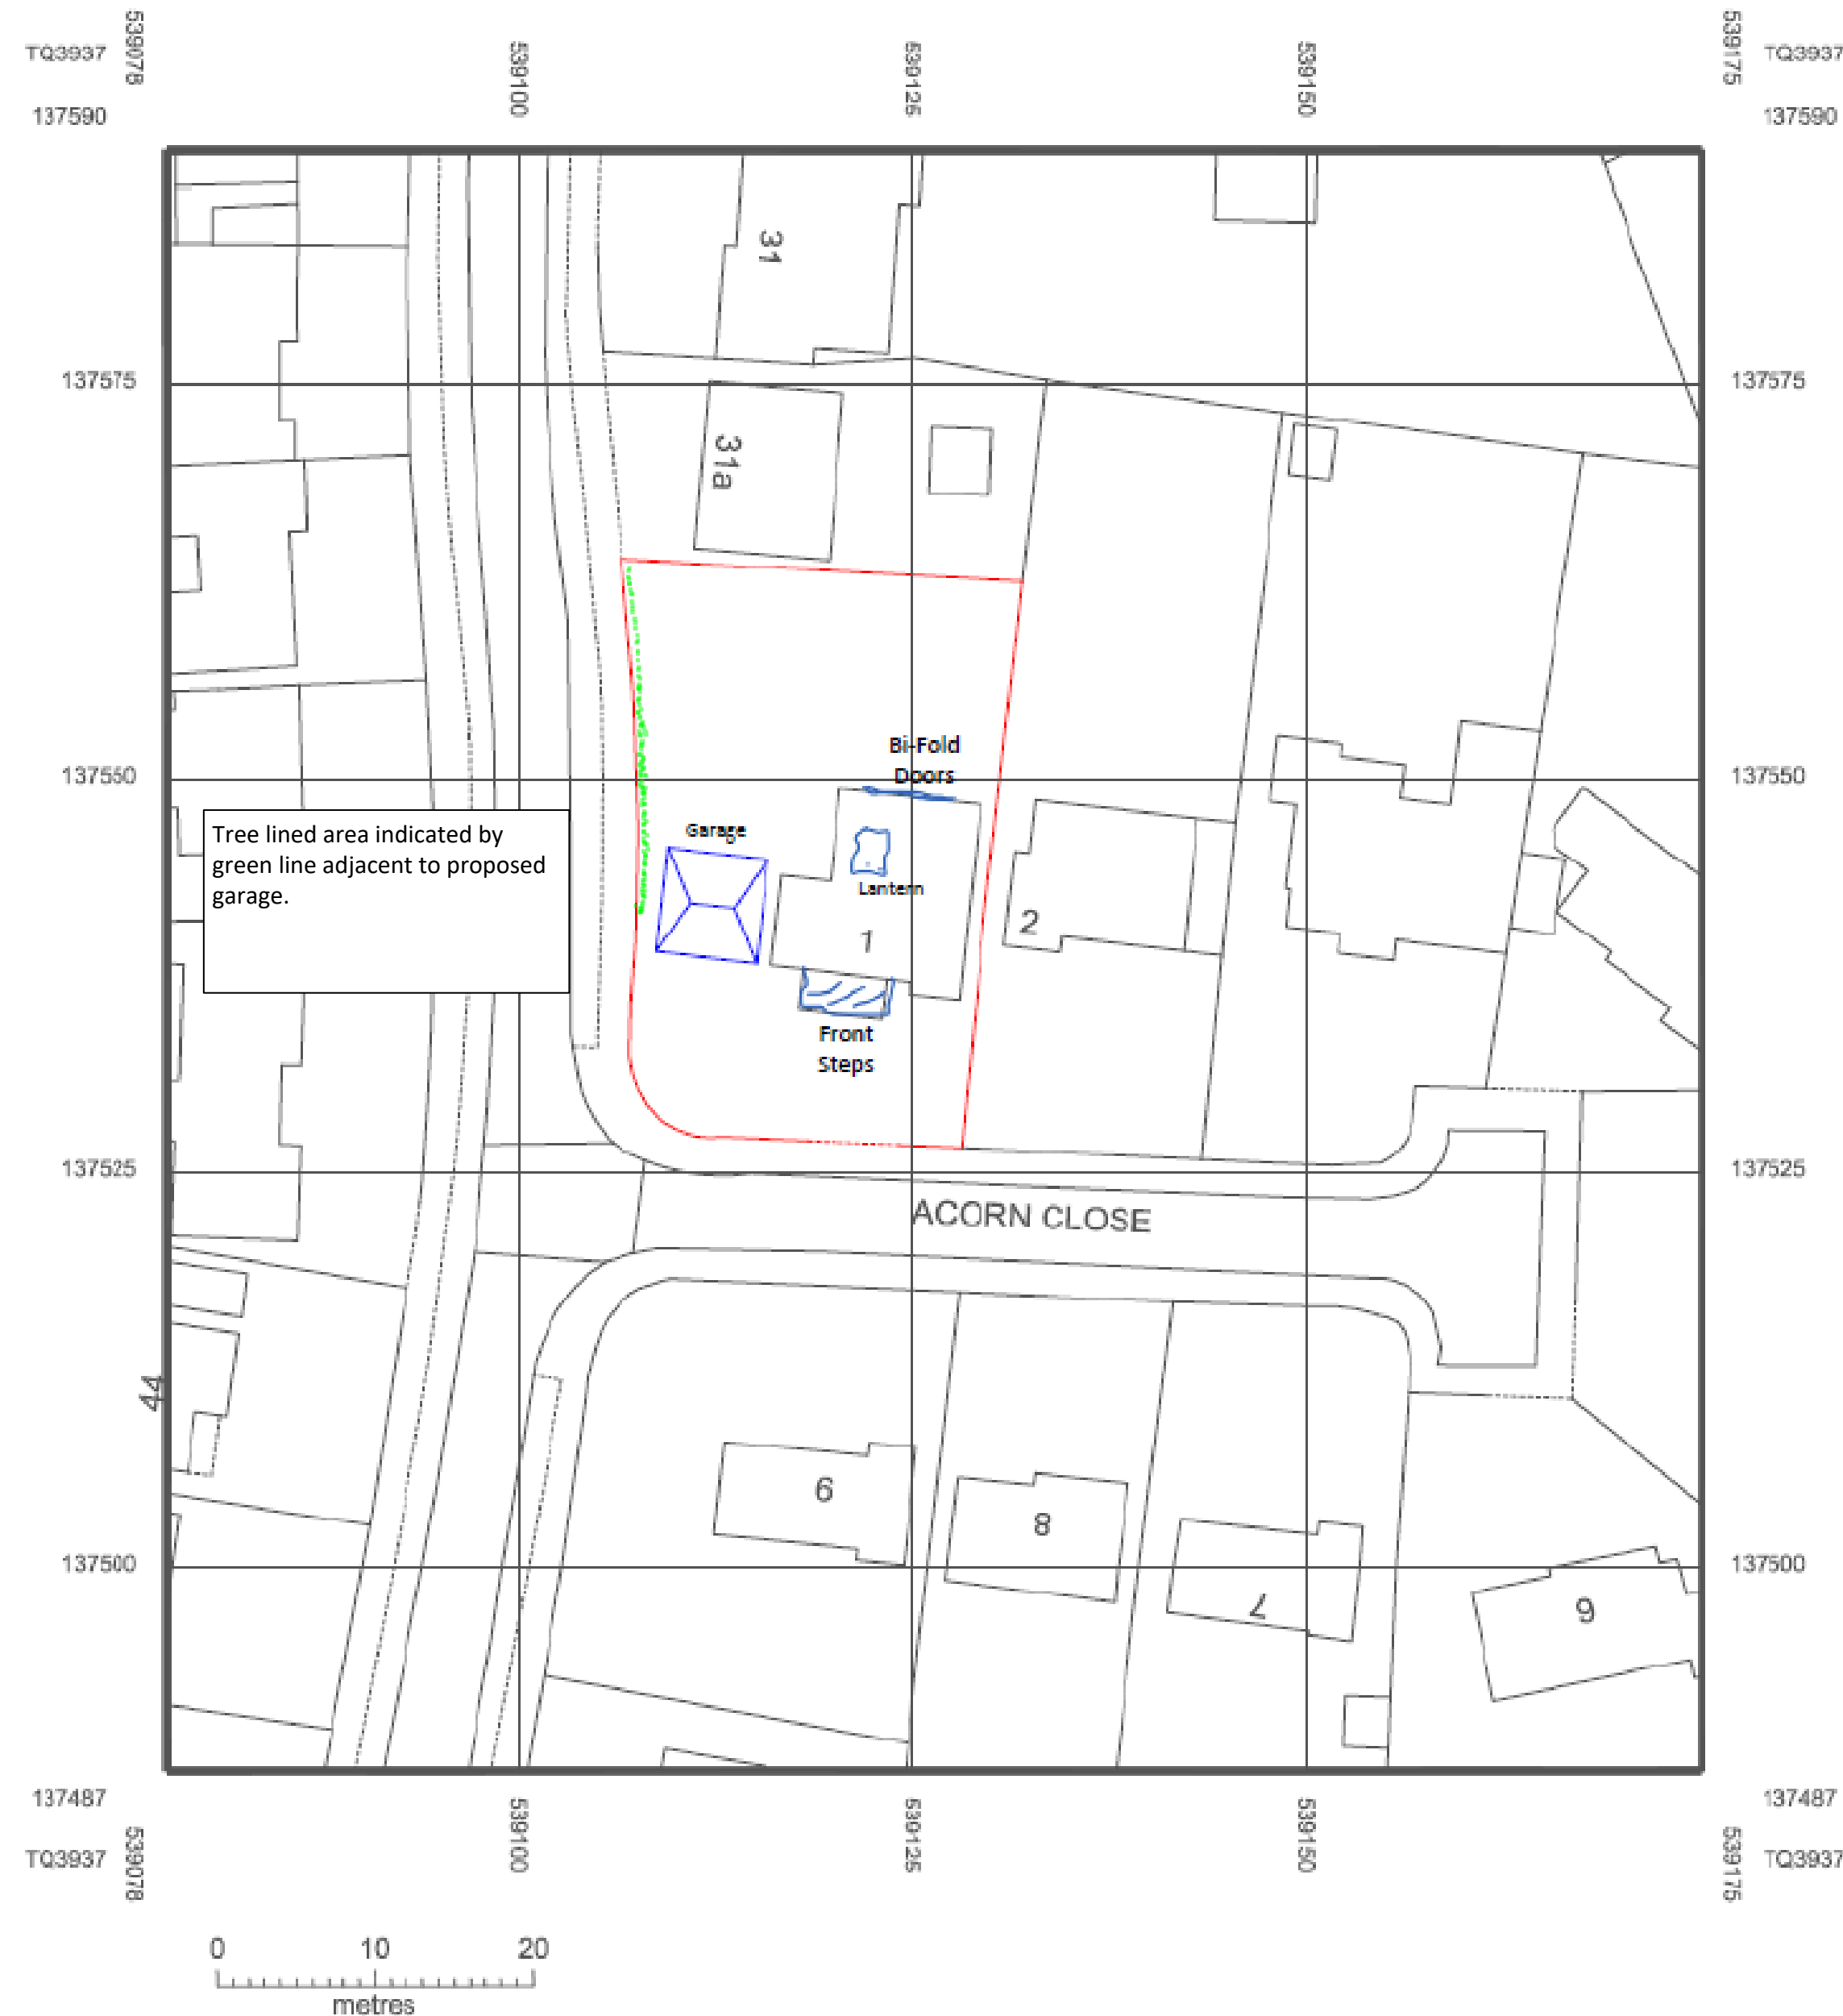

MANHURST

NOTES:

SITE PLAN WITH DOUBLE GARAGE - MANSARD ROOF..

KEY:

- GARAGE MANSARD ROOF
- SITE BOUNDARY

TITLE: 1 ACORN CLOSE, EAST GRINSTEAD,
WEST SUSSEX, RH19 4BY
SCALE: 1:500 @ A3
DRAWING REF: PROPOSED SITE PLAN 007
DATE: 25.09.2021
PREPARED BY: GARY CARBON