
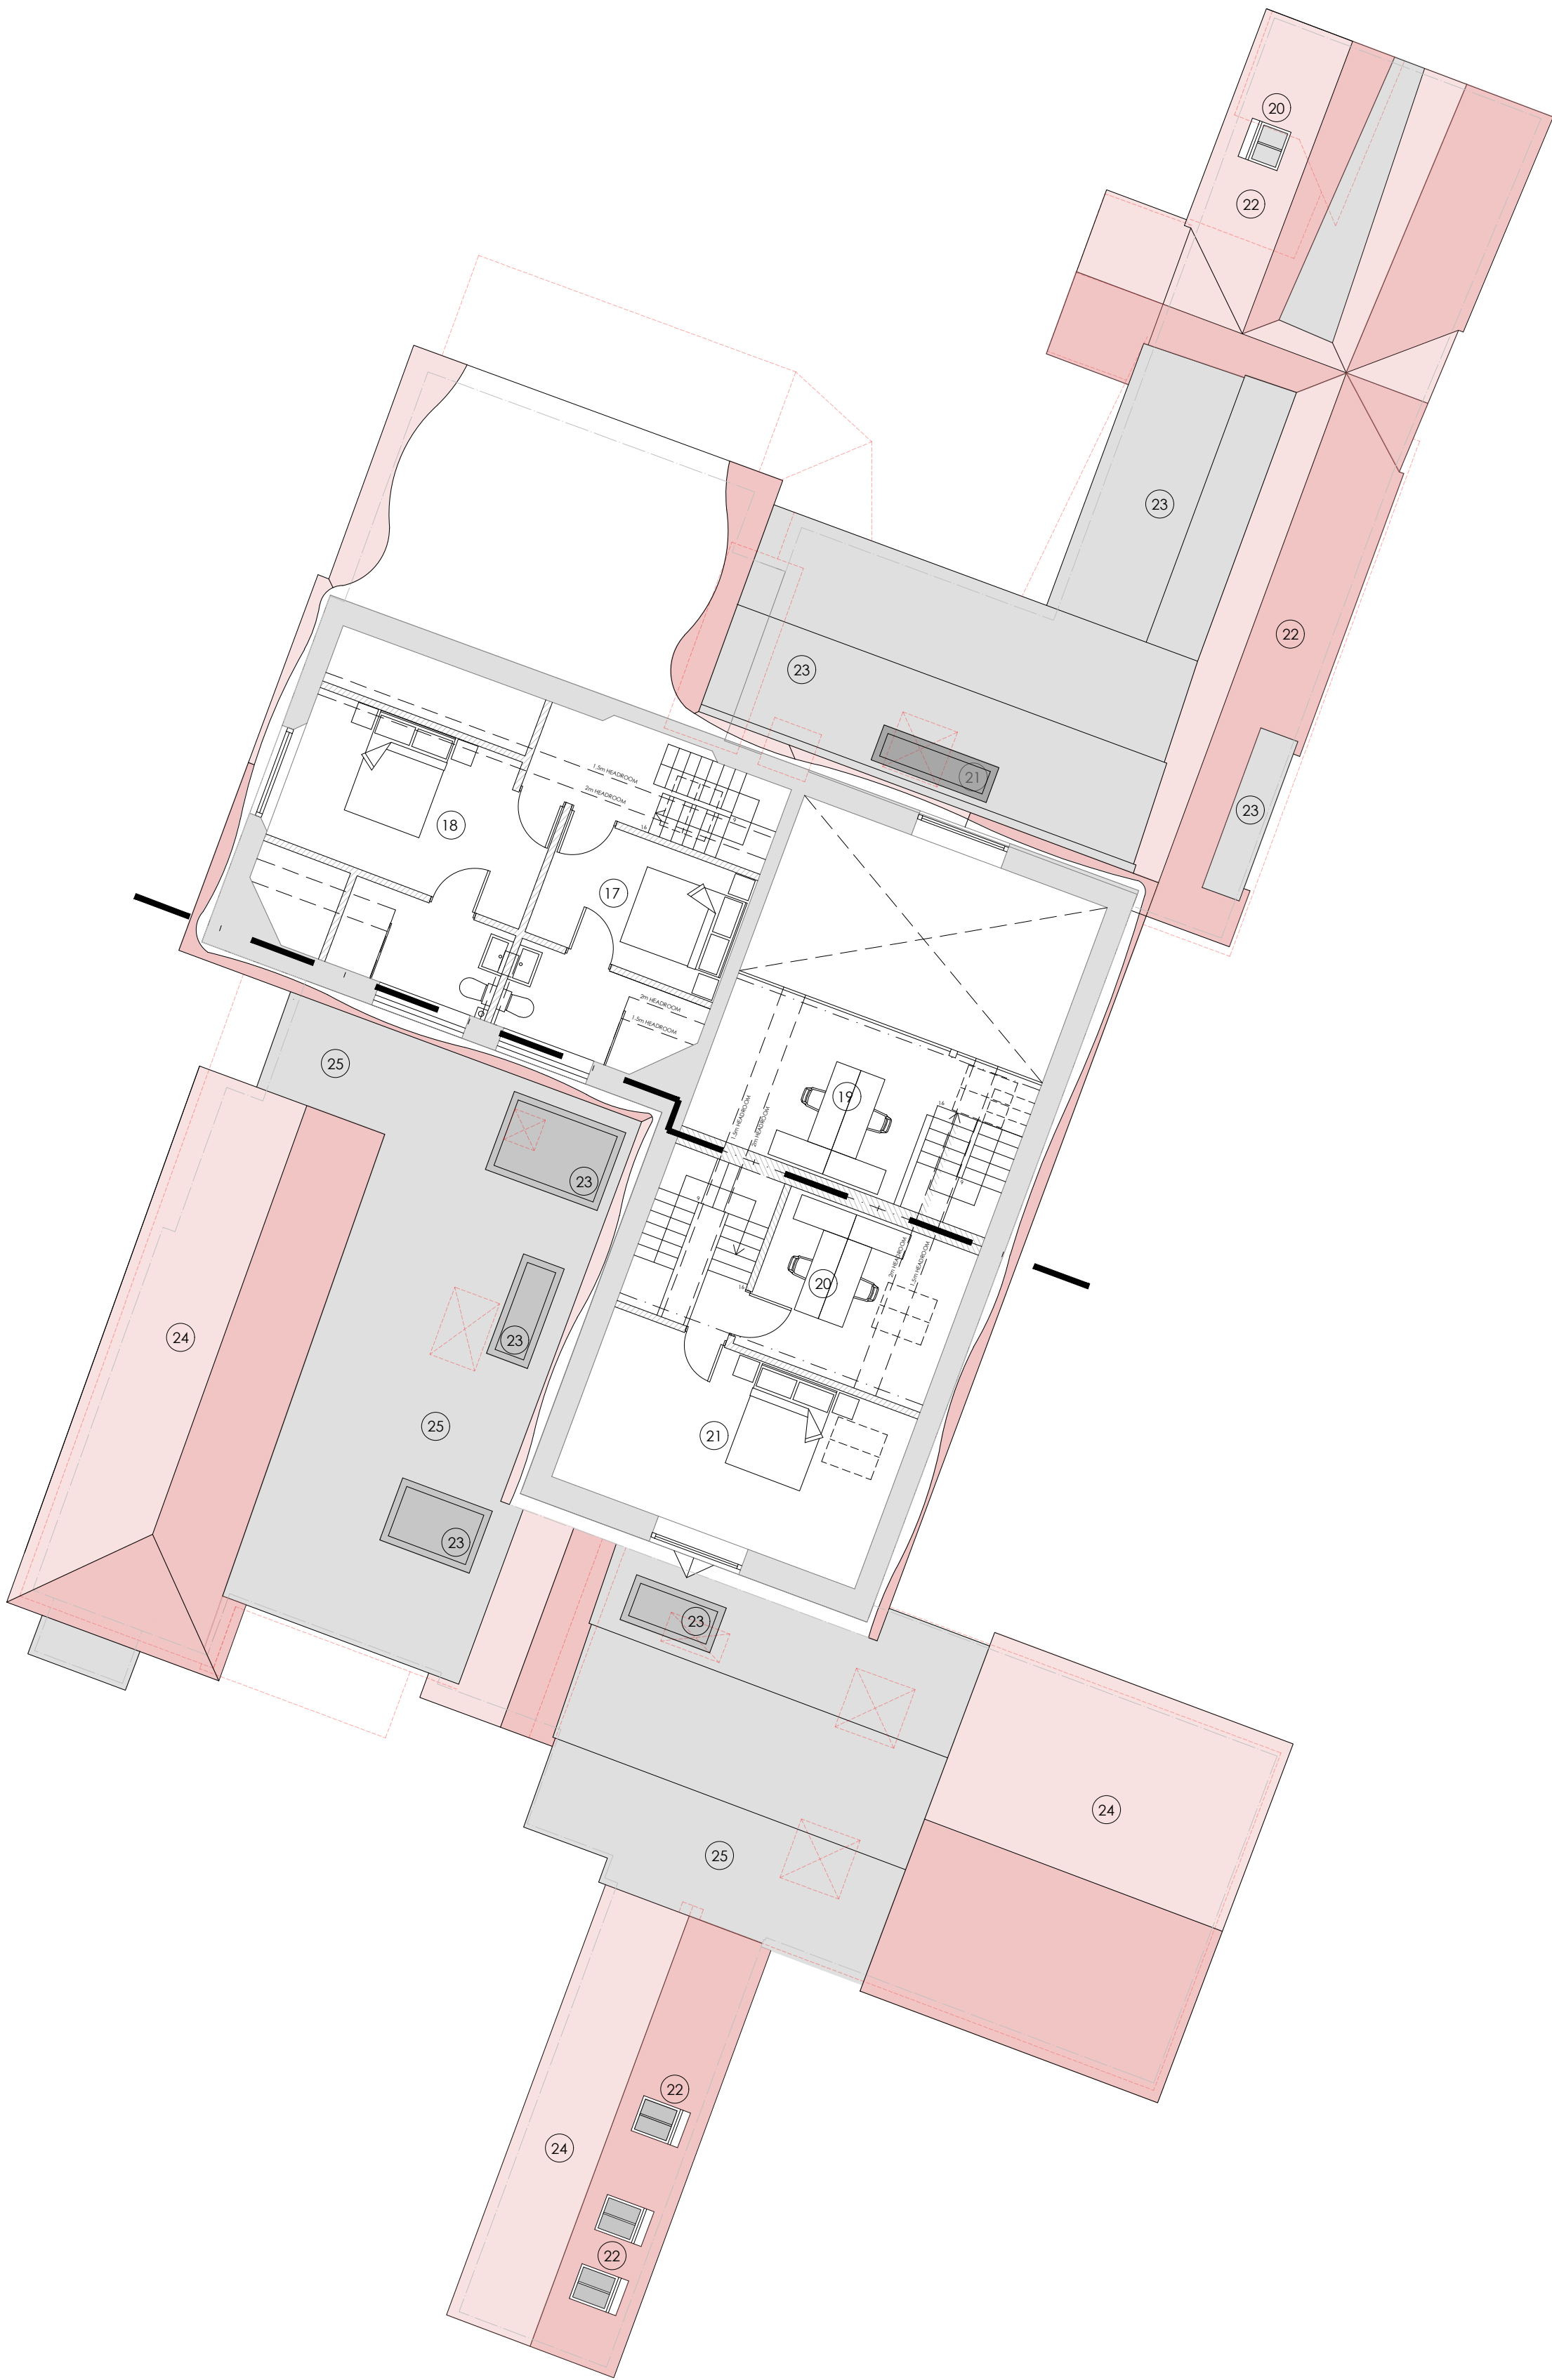


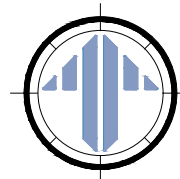

First Floor

17. Bedroom 3
18. Bedroom 4
19. Study/Library

Roof

20. Conservation rooflights
21. Plateau rooflights
22. Clay tile roof
23. Lead roof

RED DASHED LINES DENOTE DEMOLITION

First Floor

20. Study/Library
21. Bedroom

Roof

22. Conservation rooflights
23. Plateau rooflights
24. Clay tile roof
25. Lead roof

RED DASHED LINES DENOTE DEMOLITION

A	28.04.26	RH	Scheme amendments to suit comments from MSDC	
REV.	DATE.	BY.	AMENDMENT.	CHK.

PLANNING



2 Lucastes Mews, Paddockhall Road,
Haywards Heath,
West Sussex, RH16 1HE
(01444) 452604
hb@gouldbaxter.co.uk
www.gouldbaxter.co.uk

NOTES.
DO NOT SCALE OFF THIS DRAWING UNLESS FOR PLANNING PURPOSES.
CHECK ALL DIMENSIONS ON SITE BEFORE ANY WORK IS COMMENCED.
ALL GOODS MATERIALS AND WORKMANSHIP MUST CONFORM WITH CURRENT
BUILDING REGULATIONS, BRITISH STANDARDS AND CODES OF PRACTICE.
COPYRIGHT OF THIS DRAWING IS RETAINED BY GOULD PROPERTY CONSULTANTS
LTD T/A GOULD BAXTER AND IT MUST NOT BE REPRODUCED WITHOUT WRITTEN
CONSENT.

CLIENT.
Waater Homes Limited

PROJECT.
Warninglid Primary School
Slaugham Lane
Warninglid
RH17 5TJ

DRAWING.
Plot 1 and 2 First Floor Plan
As Proposed

DATE. 29.08.2025	SCALE AT A1. 1:100	DRAWN BY. CS CHECKED BY. MC
---------------------	-----------------------	--------------------------------

JOB NO. GH706	DRAWING NO. PL.05	REV. A
------------------	----------------------	-----------

FIRST FLOOR PLAN (PLOT 1 AND 2) - AS PROPOSED
SCALE 1:100 ON AN A1 SHEET

