



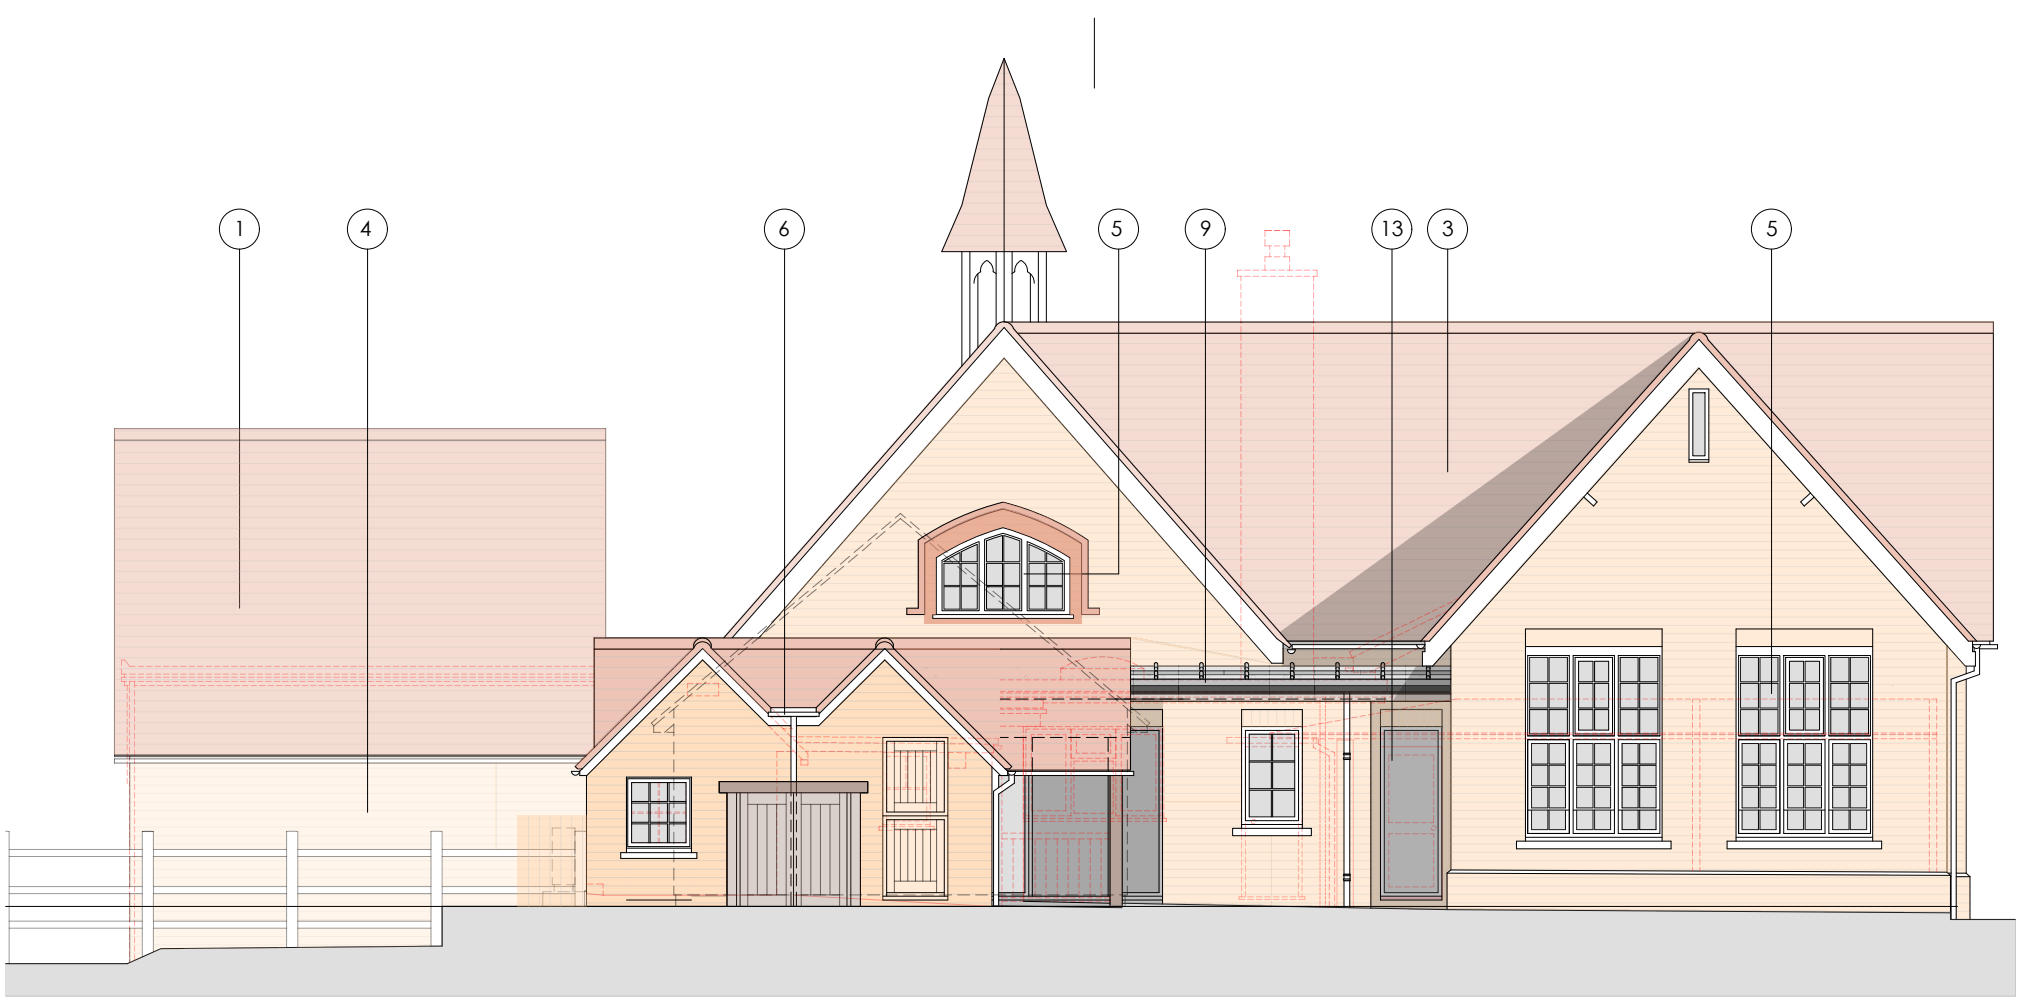

SIDE ELEVATION (NORTH) - AS PROPOSED
SCALE 1:100 ON AN A1 SHEET

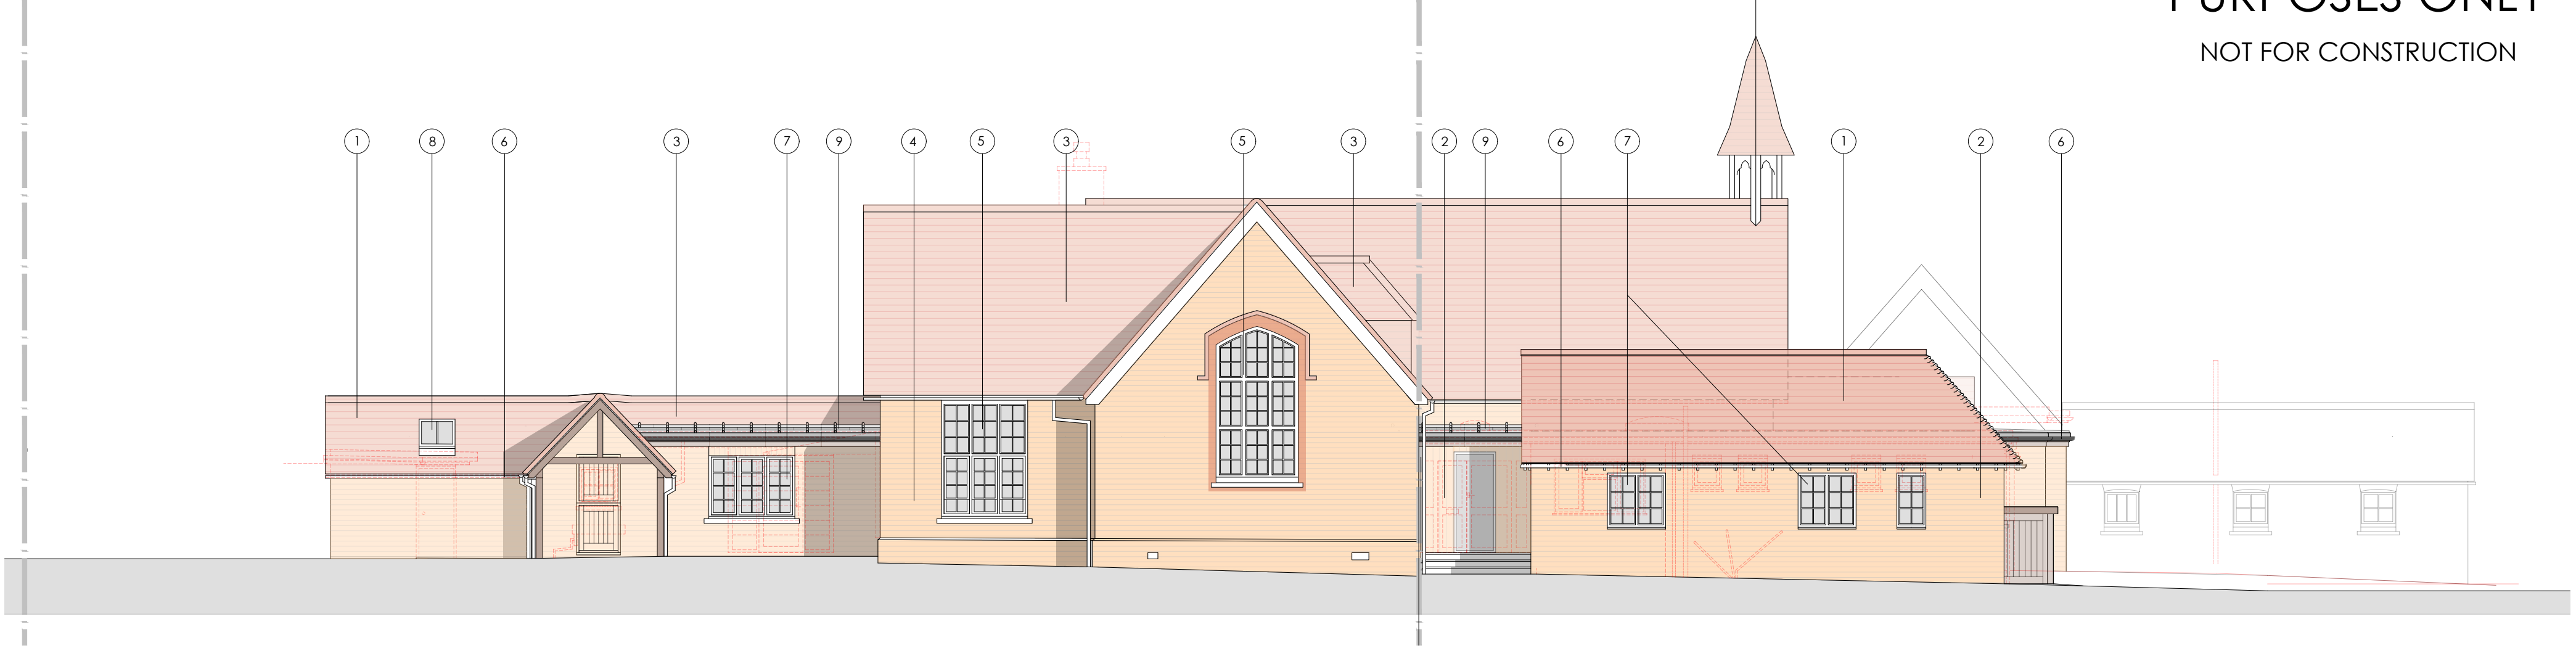

FRONT ELEVATION (WEST) - AS PROPOSED
SCALE 1:100 ON AN A1 SHEET

ELEVATION KEY

1. New plain clay tiles, to match existing
2. Vertical timber cladding
3. Existing plain clay tiled roof
4. Existing facing brick
5. Existing metal windows replaced with Crittall style frames in painted timber subframes to match existing
6. Cast metal rainwater goods
7. New Crittall style frames in painted timber subframes to match existing
8. New rooflight
9. New lead flat roof
10. Existing fenestration altered
11. New facing brick, to match existing
12. Prepared timber fascia
13. Powder coated aluminium windows


RED DASHED LINES DENOTE DEMOLITION



REAR ELEVATION (EAST) - AS PROPOSED
SCALE 1:100 ON AN A1 SHEET



SIDE ELEVATION (SOUTH) - AS PROPOSED
SCALE 1:100 ON AN A1 SHEET

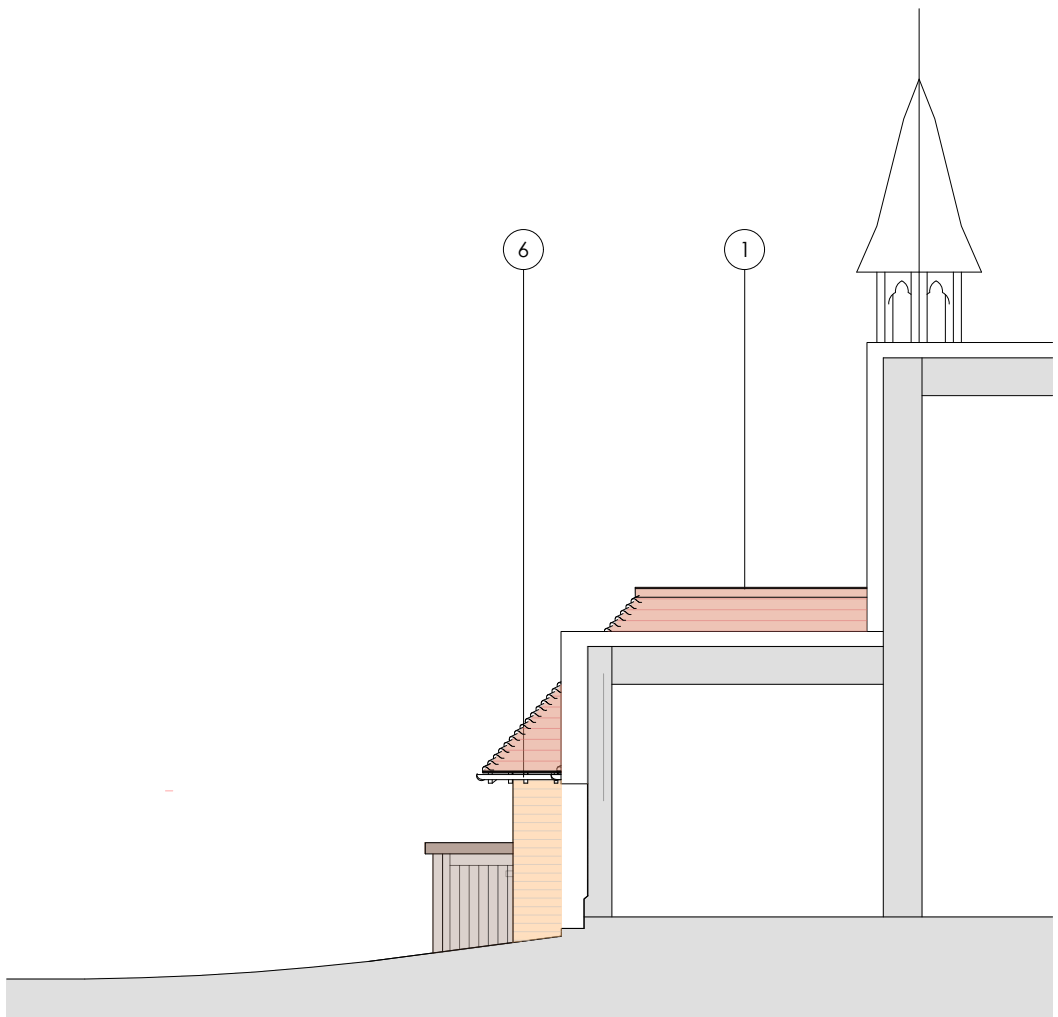

COURTYARD ELEVATION (EAST) - AS PROPOSED
SCALE 1:100 ON AN A1 SHEET

A	28.04.26	RH	Scheme amendments to suit comments from MSDC	
REV.	DATE.	BY.	AMENDMENT.	CHK.

PLANNING

gould baxter
2 Lucastes Mews, Paddockhall Road,
Haywards Heath,
West Sussex, RH16 1HE
01444 452604
hh@gouldbaxter.co.uk
www.gouldbaxter.co.uk

NOTES:
DO NOT SCALE OFF THIS DRAWING UNLESS FOR PLANNING PURPOSES.
CHECK ALL DIMENSIONS ON SITE BEFORE ANY WORK IS COMMENCED.
ALL GOODS MATERIALS AND WORKMANSHIP MUST CONFORM WITH CURRENT BUILDING REGULATIONS, BRITISH STANDARDS AND CODES OF PRACTICE.
COPYRIGHT OF THIS DRAWING IS RETAINED BY GOULD PROPERTY CONSULTANTS LLP T/A GOULD BAXTER AND IT MUST NOT BE REPRODUCED WITHOUT WRITTEN CONSENT.

CLIENT:
Waafer Homes Limited

PROJECT:
Warninglid Primary School
Slaugham Lane
Warninglid
RH17 5TJ

DRAWING:
Plot 1 and 2 Elevations
As Proposed

DATE: 29.08.2025	SCALE AT A1: 1:100	DRAWN BY: CS CHECKED BY: MC
---------------------	-----------------------	--------------------------------

JOB NO. GH706	DRAWING NO. PL.06	REV. A
------------------	----------------------	-----------

0m 2m 4m 6m 8m 10m
SCALE 1:100 @ A1