


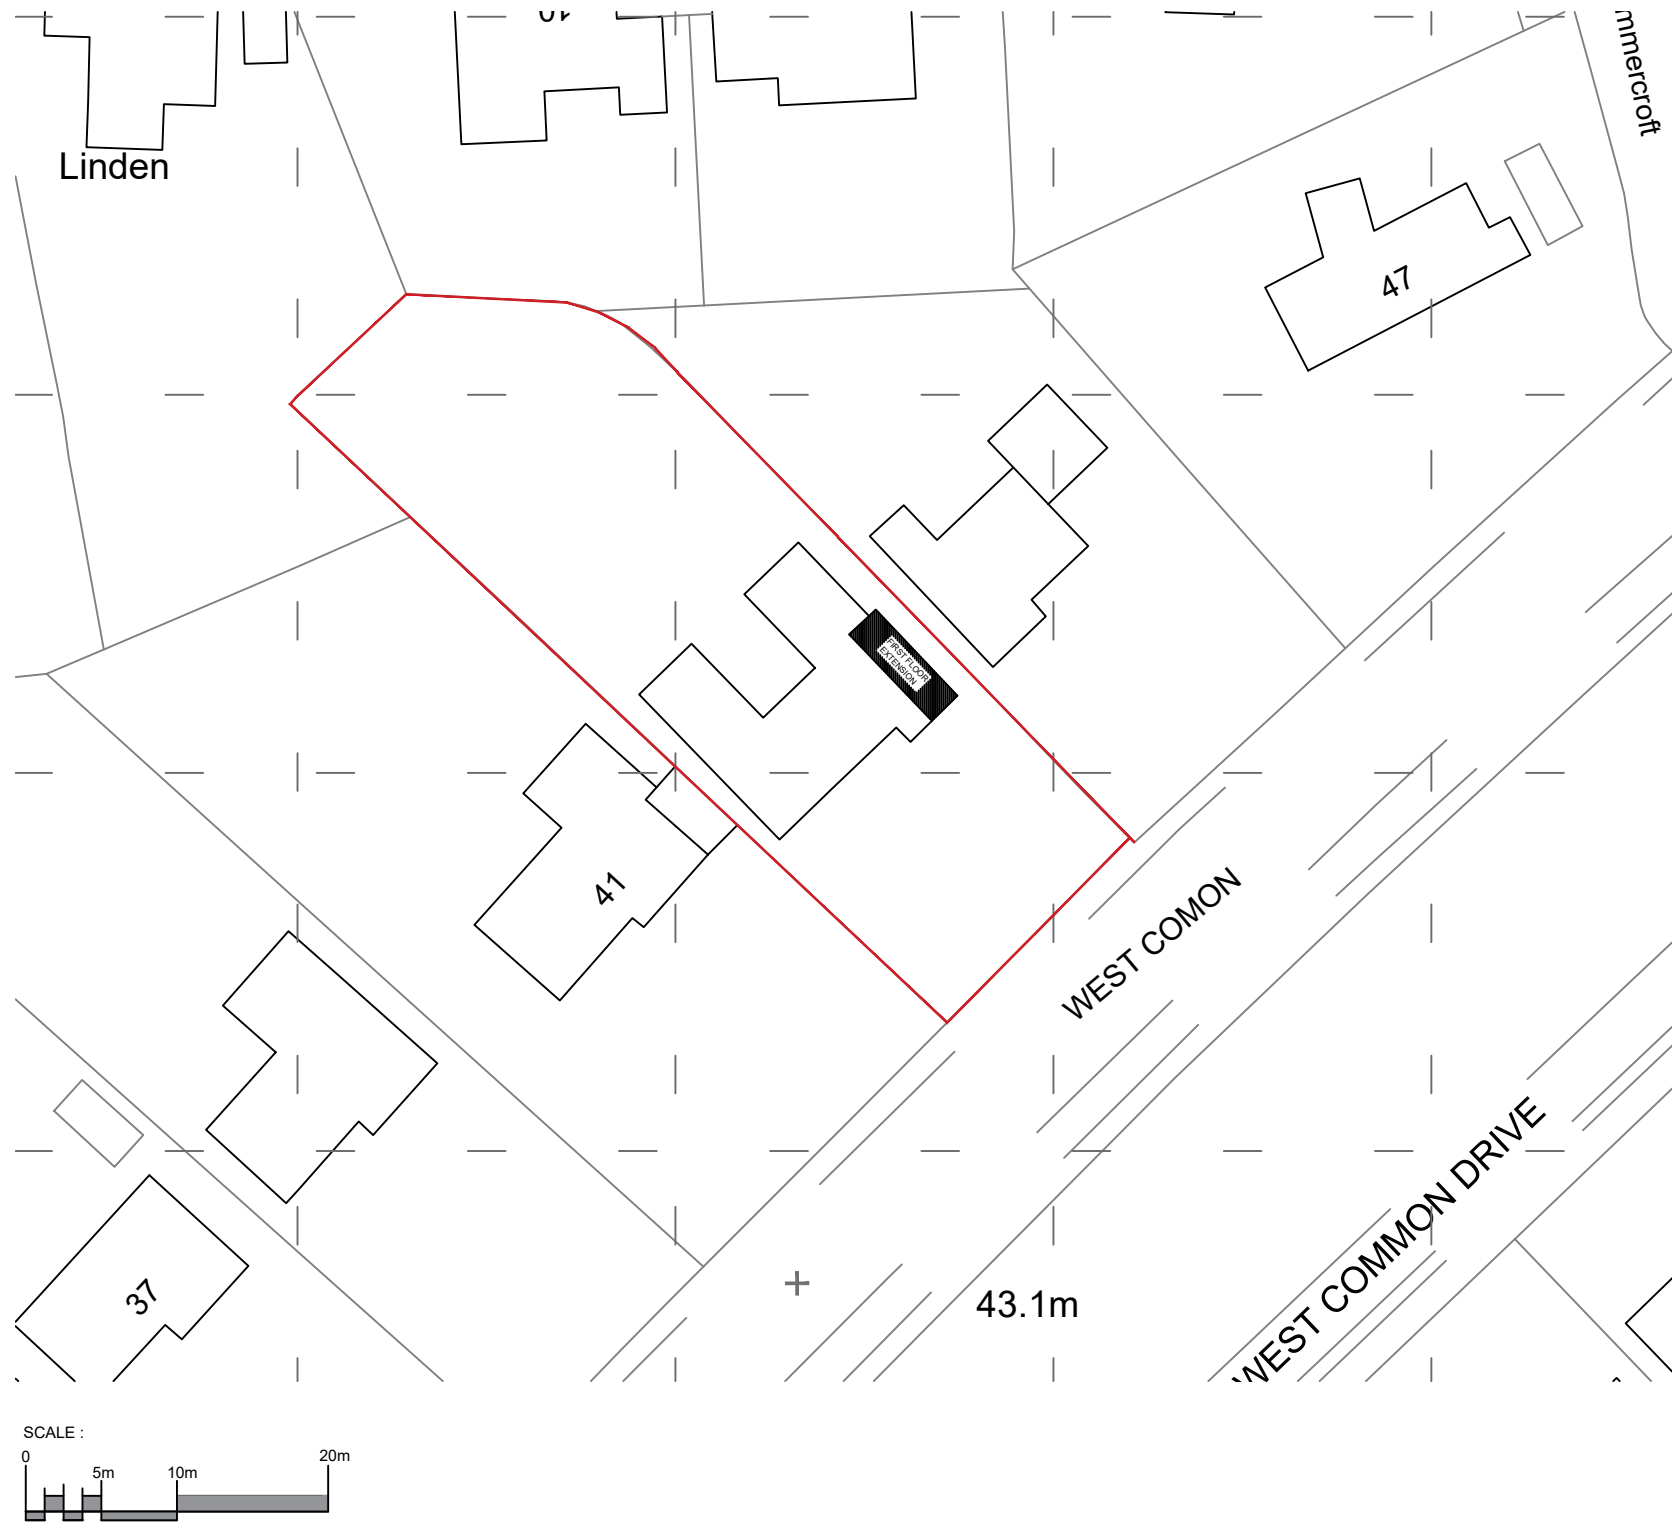

site plan - scale 1:500 @ A3



GENERAL NOTES :
1- THIS DRAWING IS THE COPYRIGHT OF BENTLEY & CARTER ARCHITECTS LTD. NO PART OF THIS DRAWING IS TO BE REPRODUCED OR TRANSMITTED IN ANY FORM OR BY ANY MEANS, WITHOUT PRIOR WRITTEN CONSENT.
2- Do not scale from this drawing unless for information only. All dimensions are given in millimetres. Any works starting and any discrepancies to be reported to Bentley & Carter.
3- All dimensions to be verified on site prior to any works.
4- This drawing is reported to Bentley & Carter.
5- All works to comply with the relevant British Standards, Codes of Practice, Regulations.

PROJECT :
43, west common, lindfield,
haywards heath, west sussex
rh16 2aj

DRAWING :
site plan proposed

DRAWING STATUS :
planning

JOB NO:
amy - 0287

DRAWING NO:
105

SCALE:
as indicated @ A3

DATE:
march 2026

DRAWN BY:
pc

REVISIONS:
none