
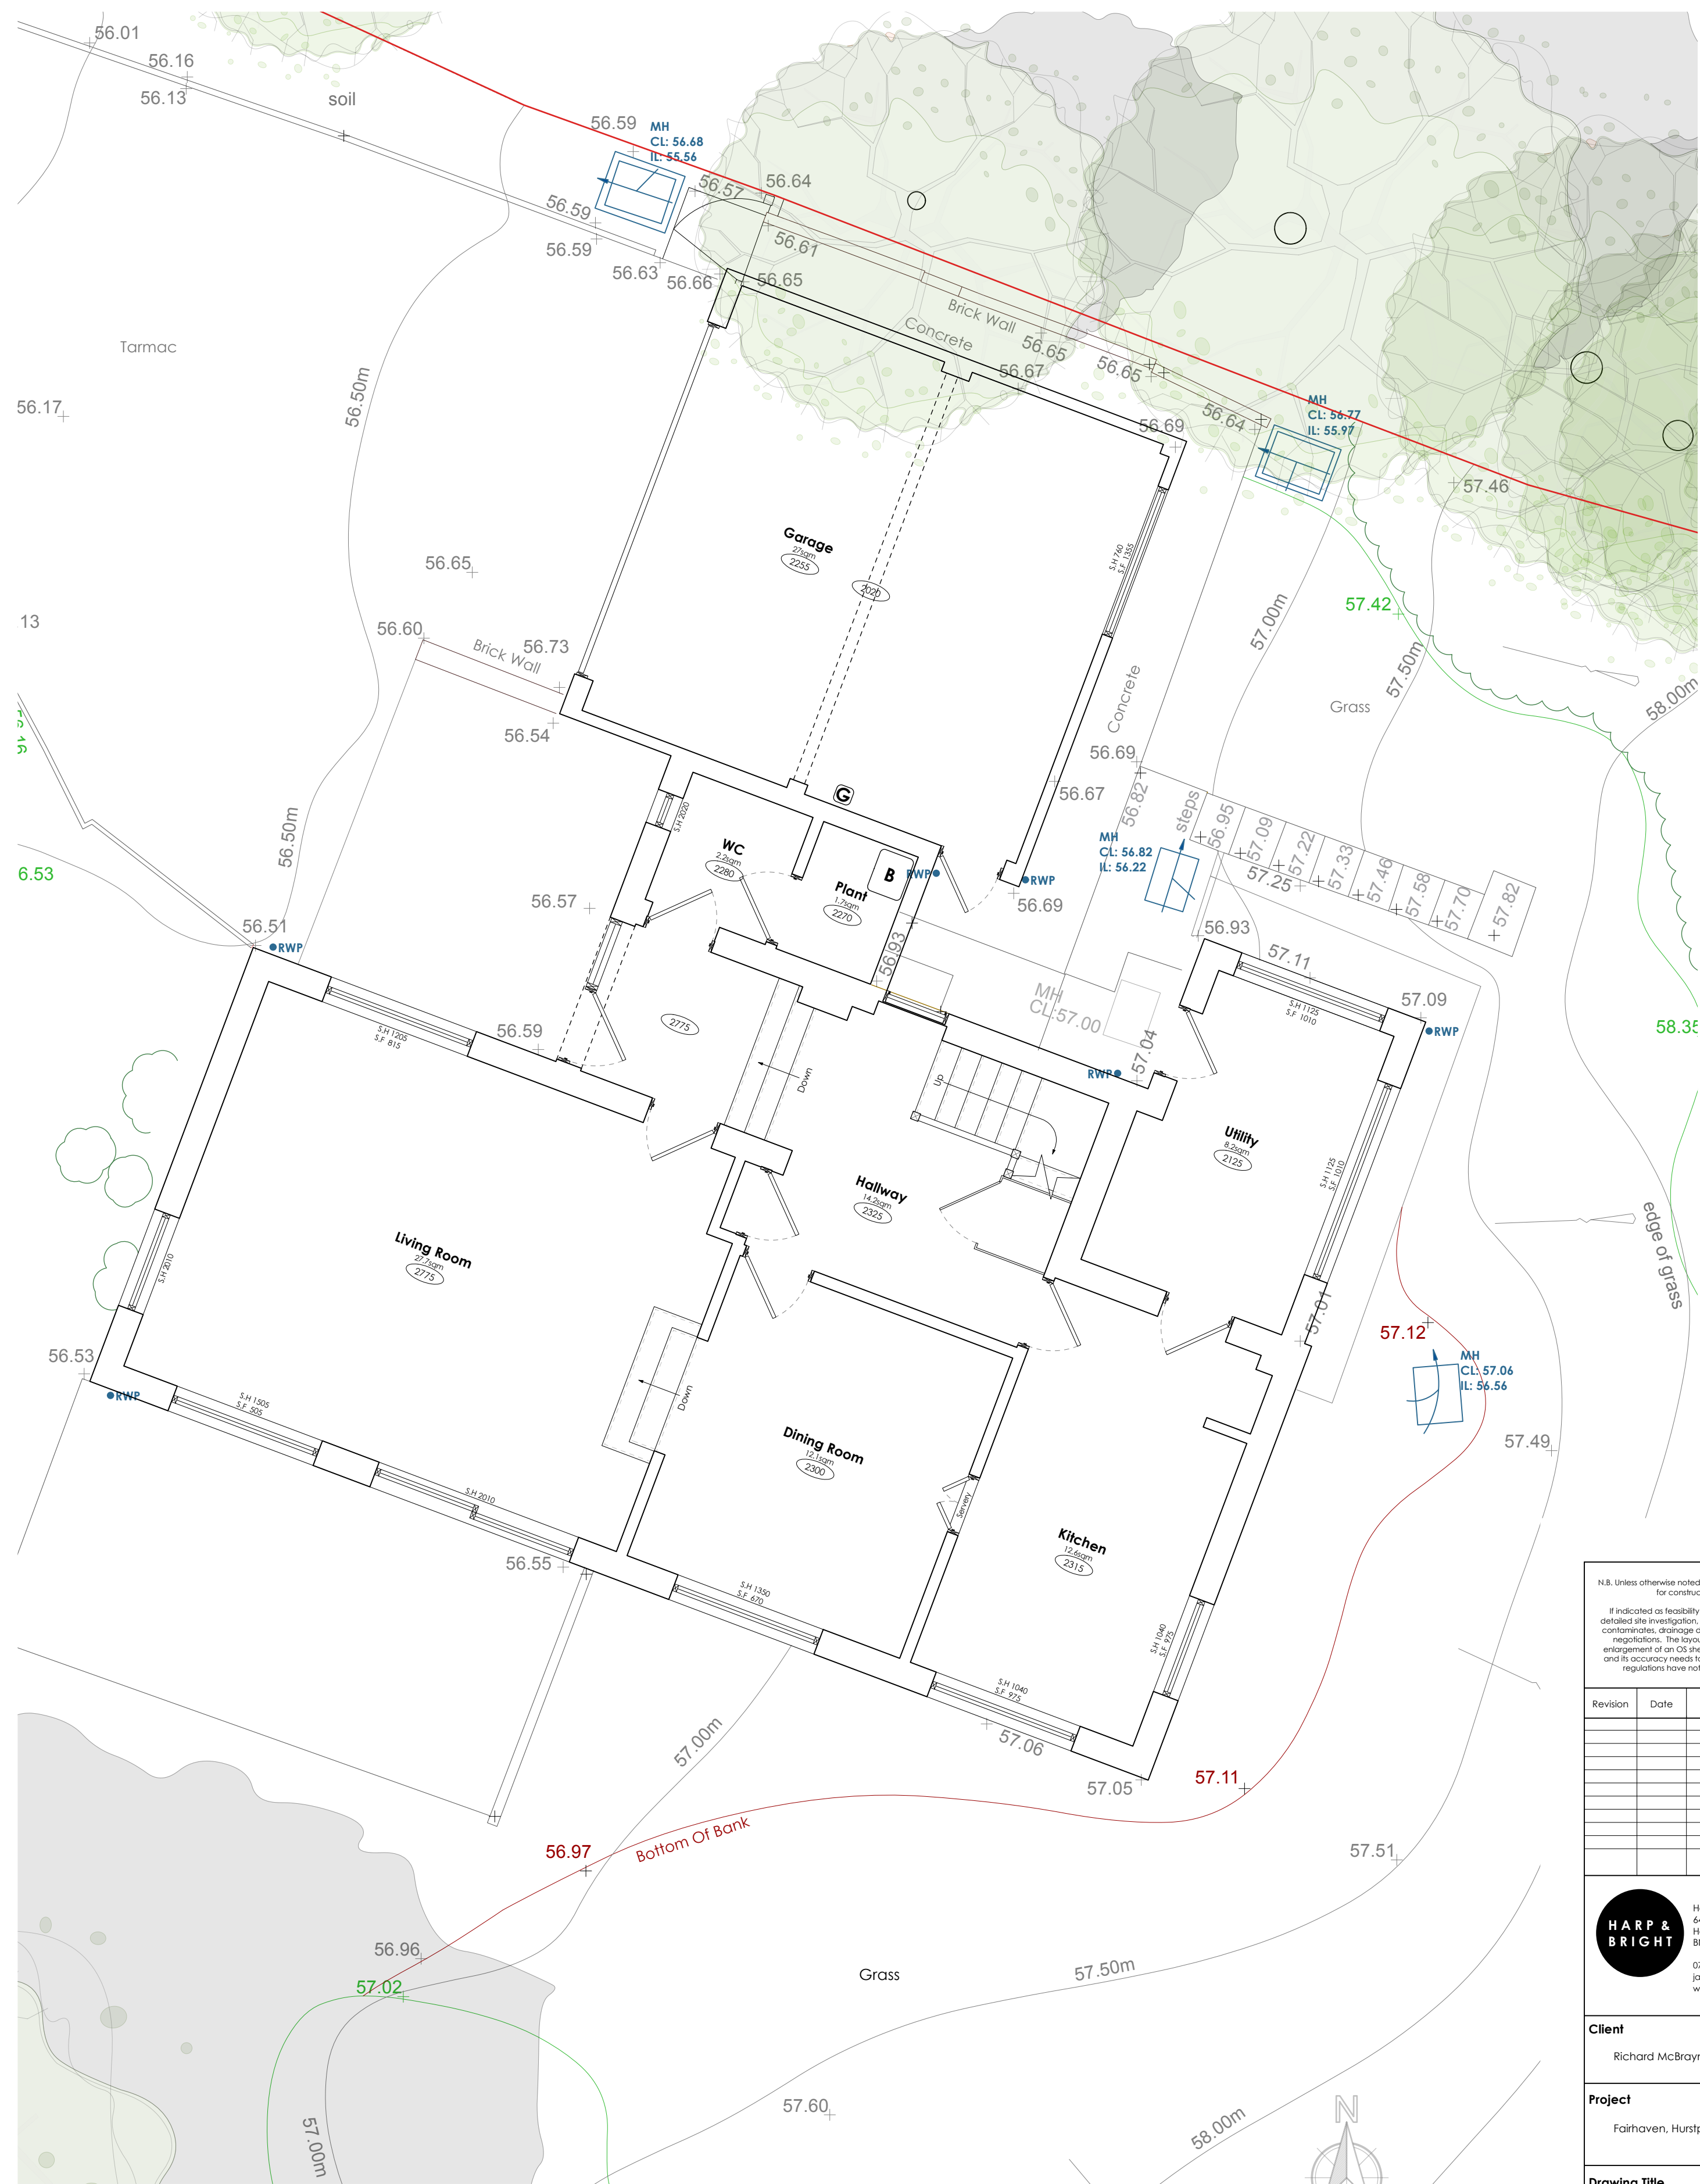


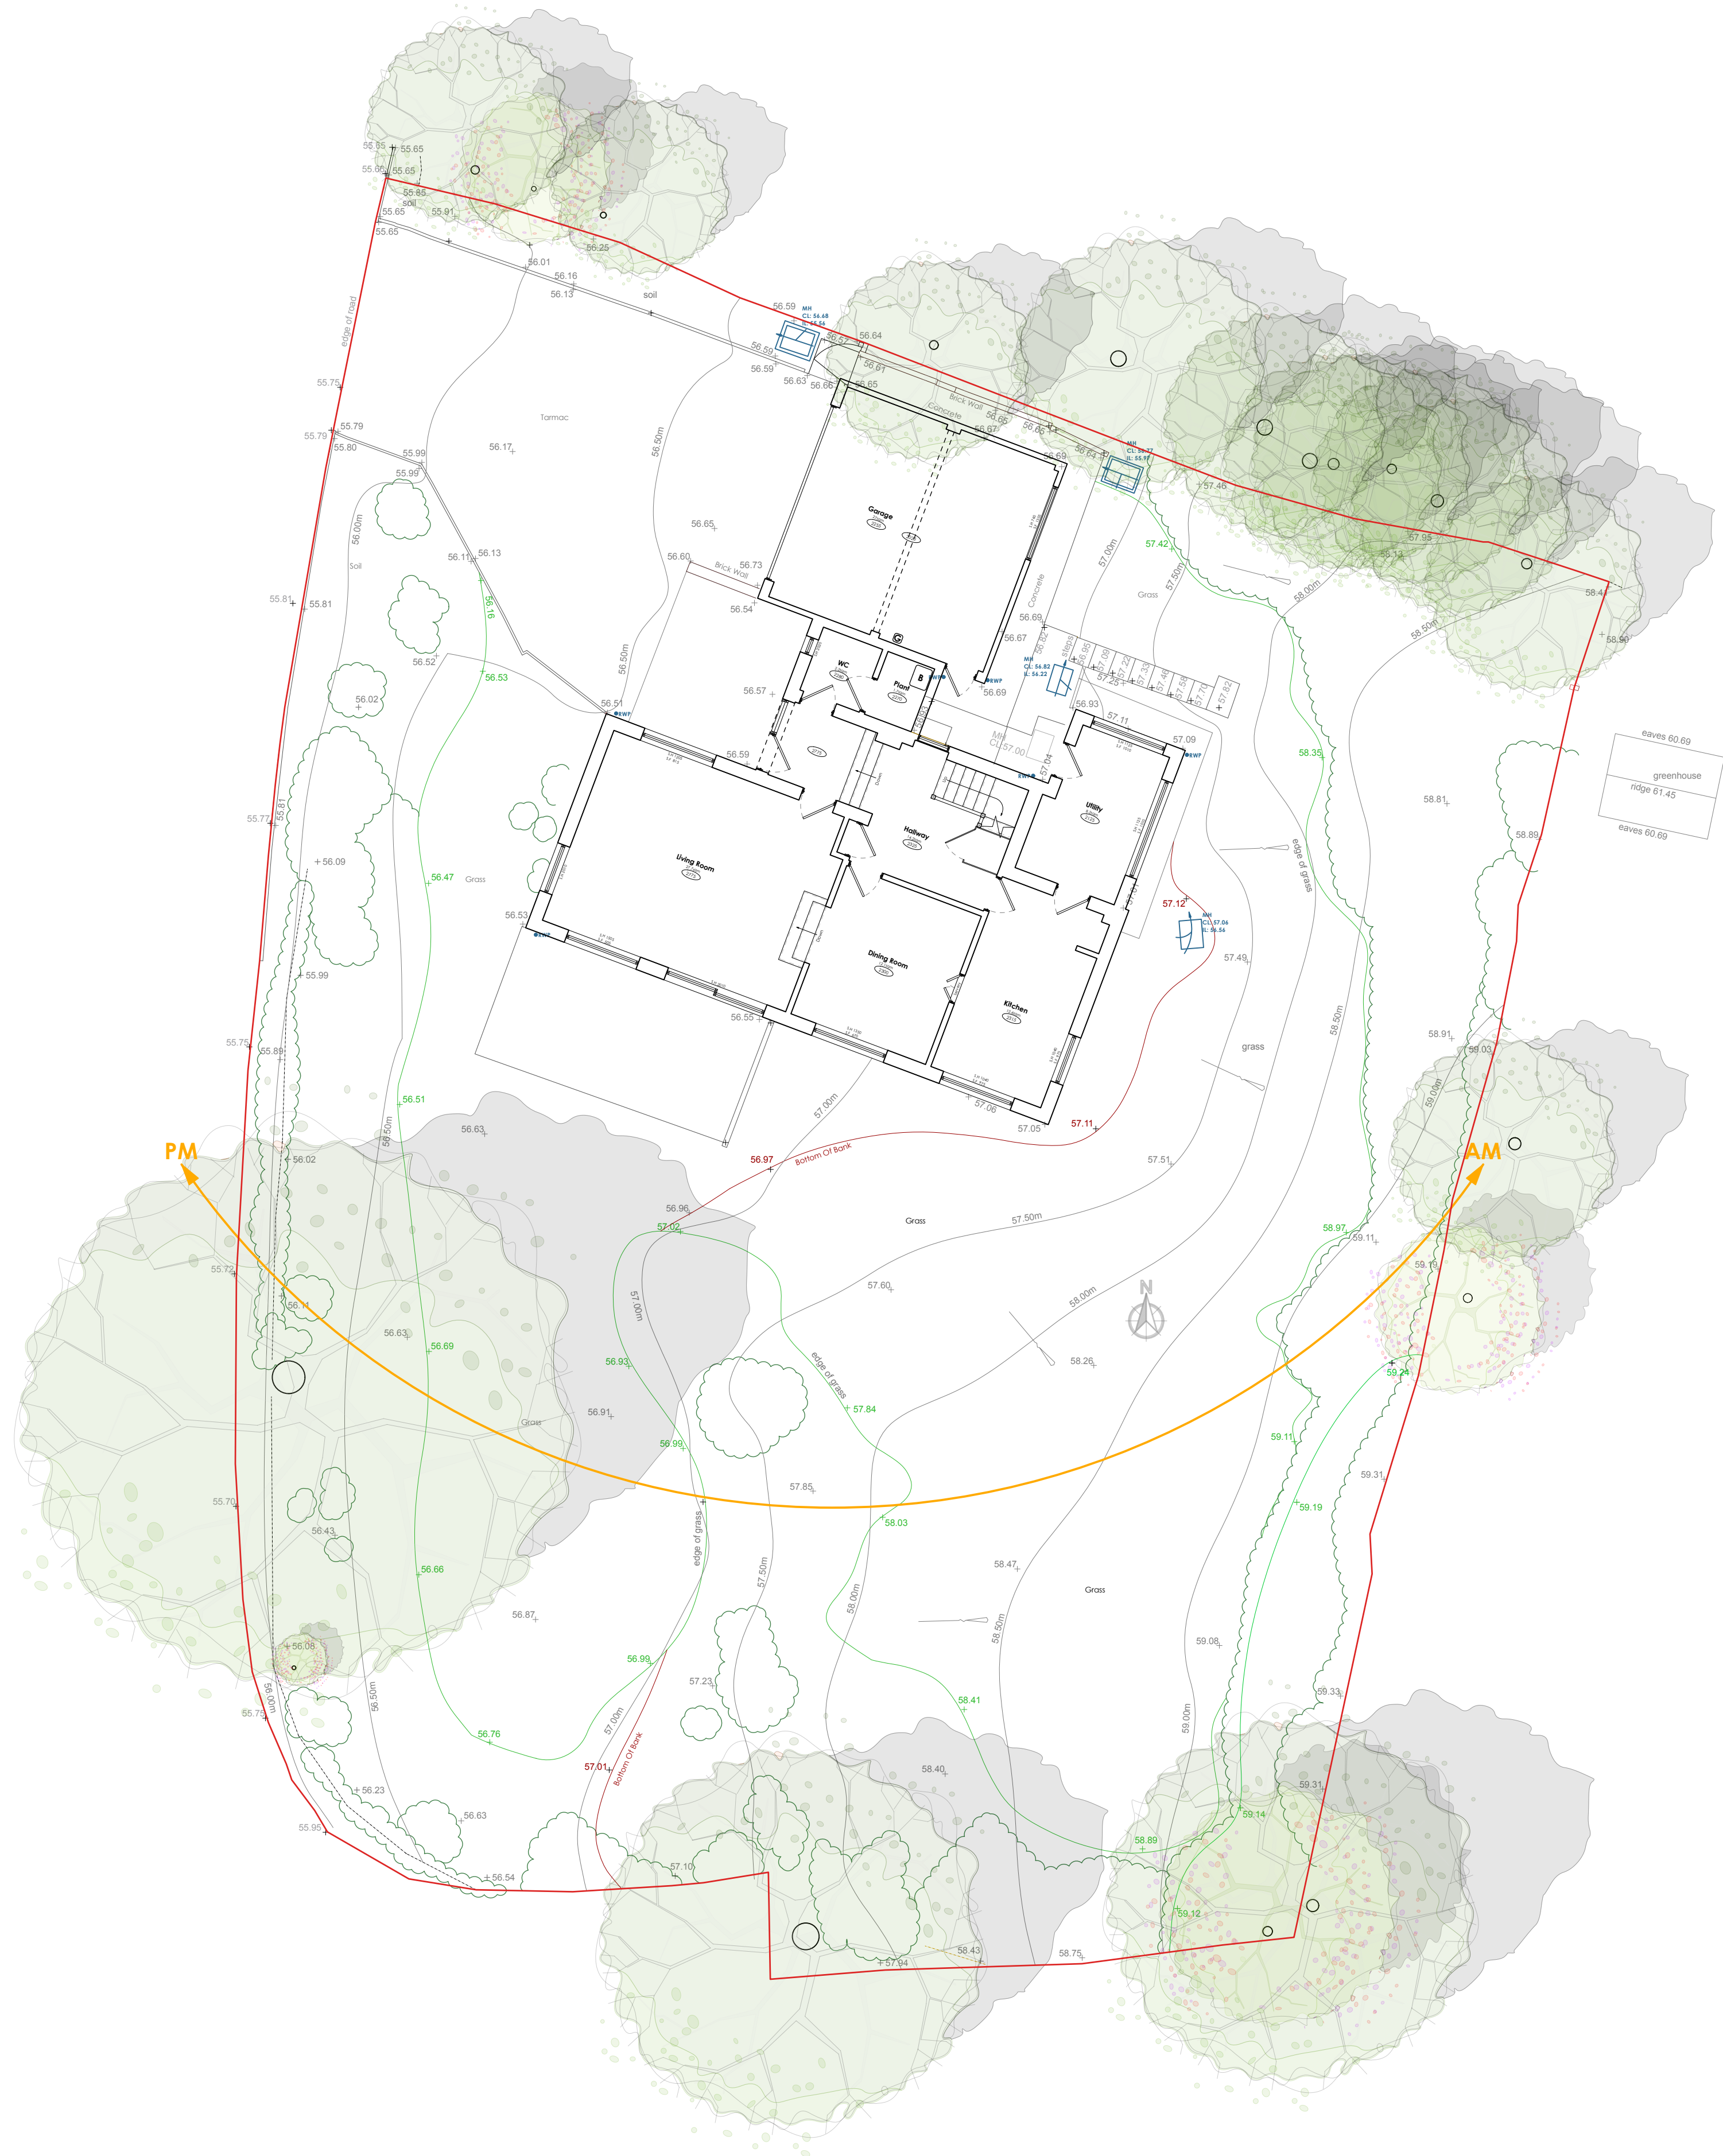

N.B. Unless otherwise noted this drawing is not to be used for construction purposes.

If indicated as feasibility this drawing is subject to a detailed site investigation, including ground conditions, contamination, drainage design and planning / density regulations. The layout may be based upon an enlargement of on OS sheet or other small scale plans and its accuracy needs to be verified by survey. CDM regulations have not been fully considered.

Revision	Date	Notes

Client
Richard McBryne

Project
Falthaven, Hurstpierpoint

Drawing Title
As Existing Site Plan

Drawn: JT Revision: ... Scale: 1:50 @ A1
Date: 20/04/25 Job No./Drawg No.: 1106/1.002

HARP & BRIGHT
Harp & Bright Ltd.
64 Byron Street
Hove
BN3 5BB
07812081716
jack@harpandbright.co.uk
www.harpandbright.co.uk