


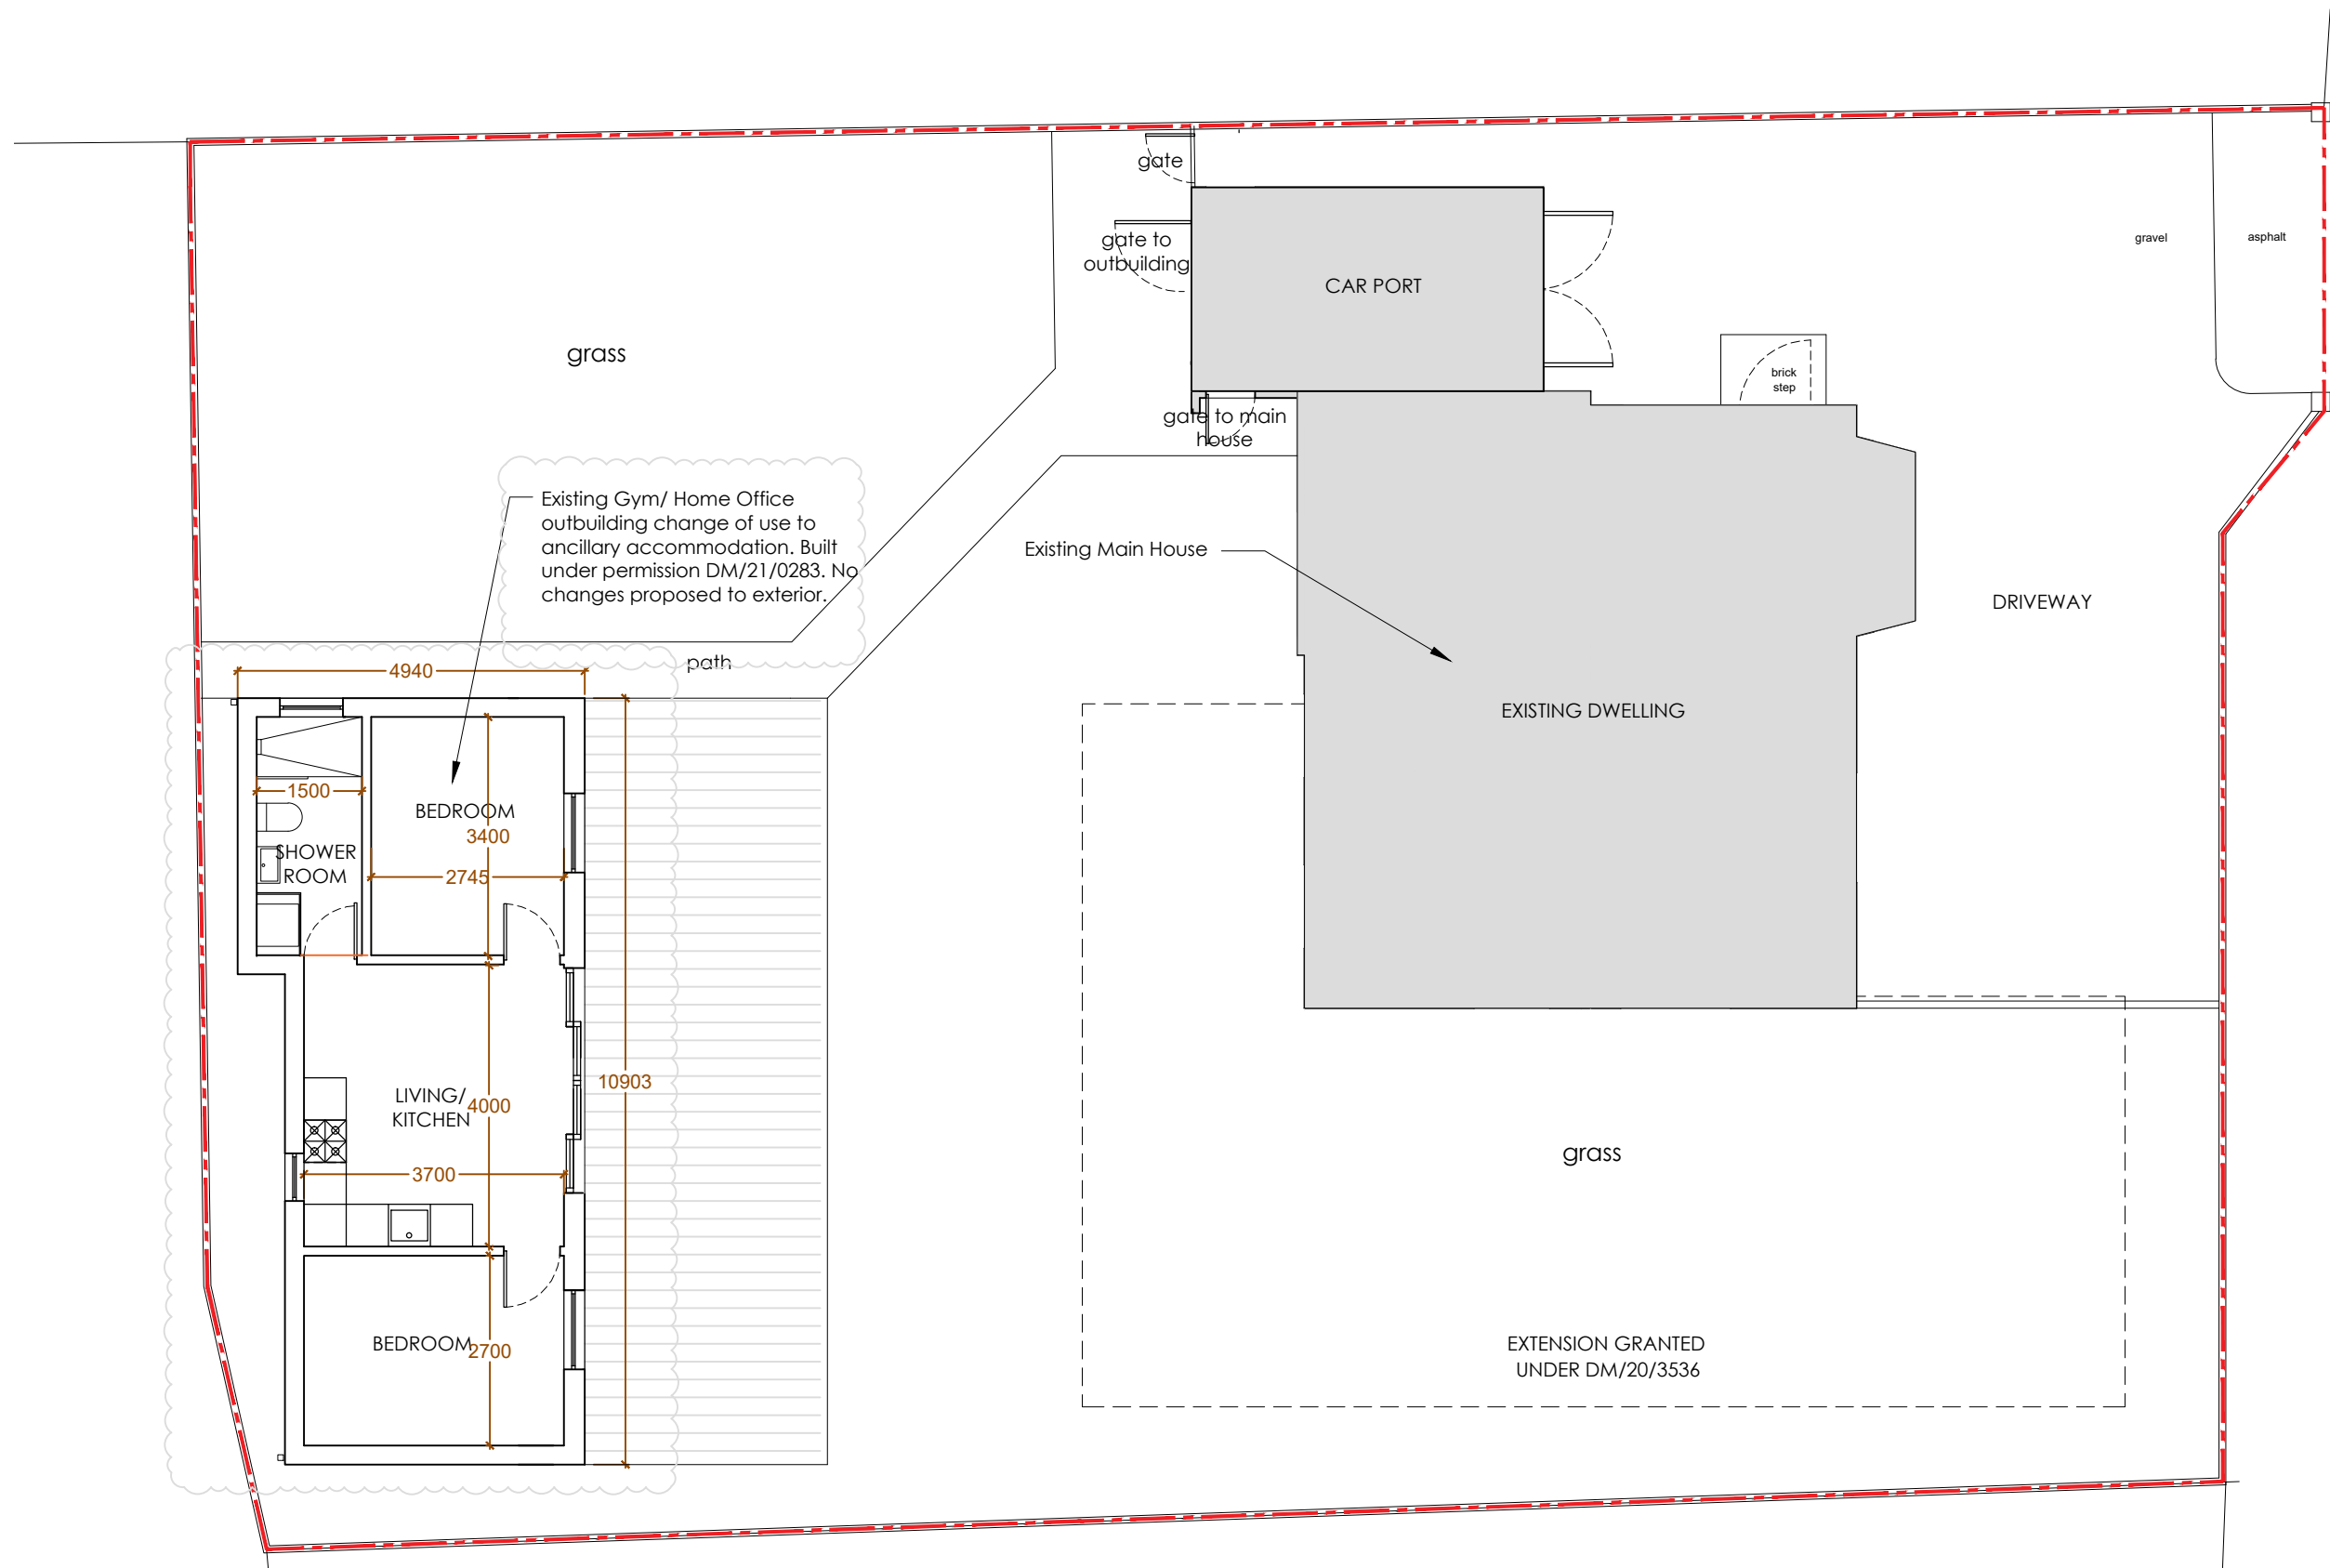

1 PROPOSED GROUND FLOOR PLAN
SCALE 1:100



EXISTING
PROPOSED CHANGE OF USE



REVISIONS
A Room names added to Outbuilding.
No changes to exterior note added. 31/10/2023

STATUS PLANNING PROJECT WHITE OAKS LONDON ROAD
TITLE
PROPOSED GROUND FLOOR PLAN
SCALE 1:100 DATE 2023.10.25 DRAWING NUMBER 201 REV A

VICTORIA MUSTARD ARCHITECT
135 Crawley Down Road, Felbridge, East Grinstead RH19 2PS
Mob 07779 245 093 vicki@victoriarmustardarchitects.com