
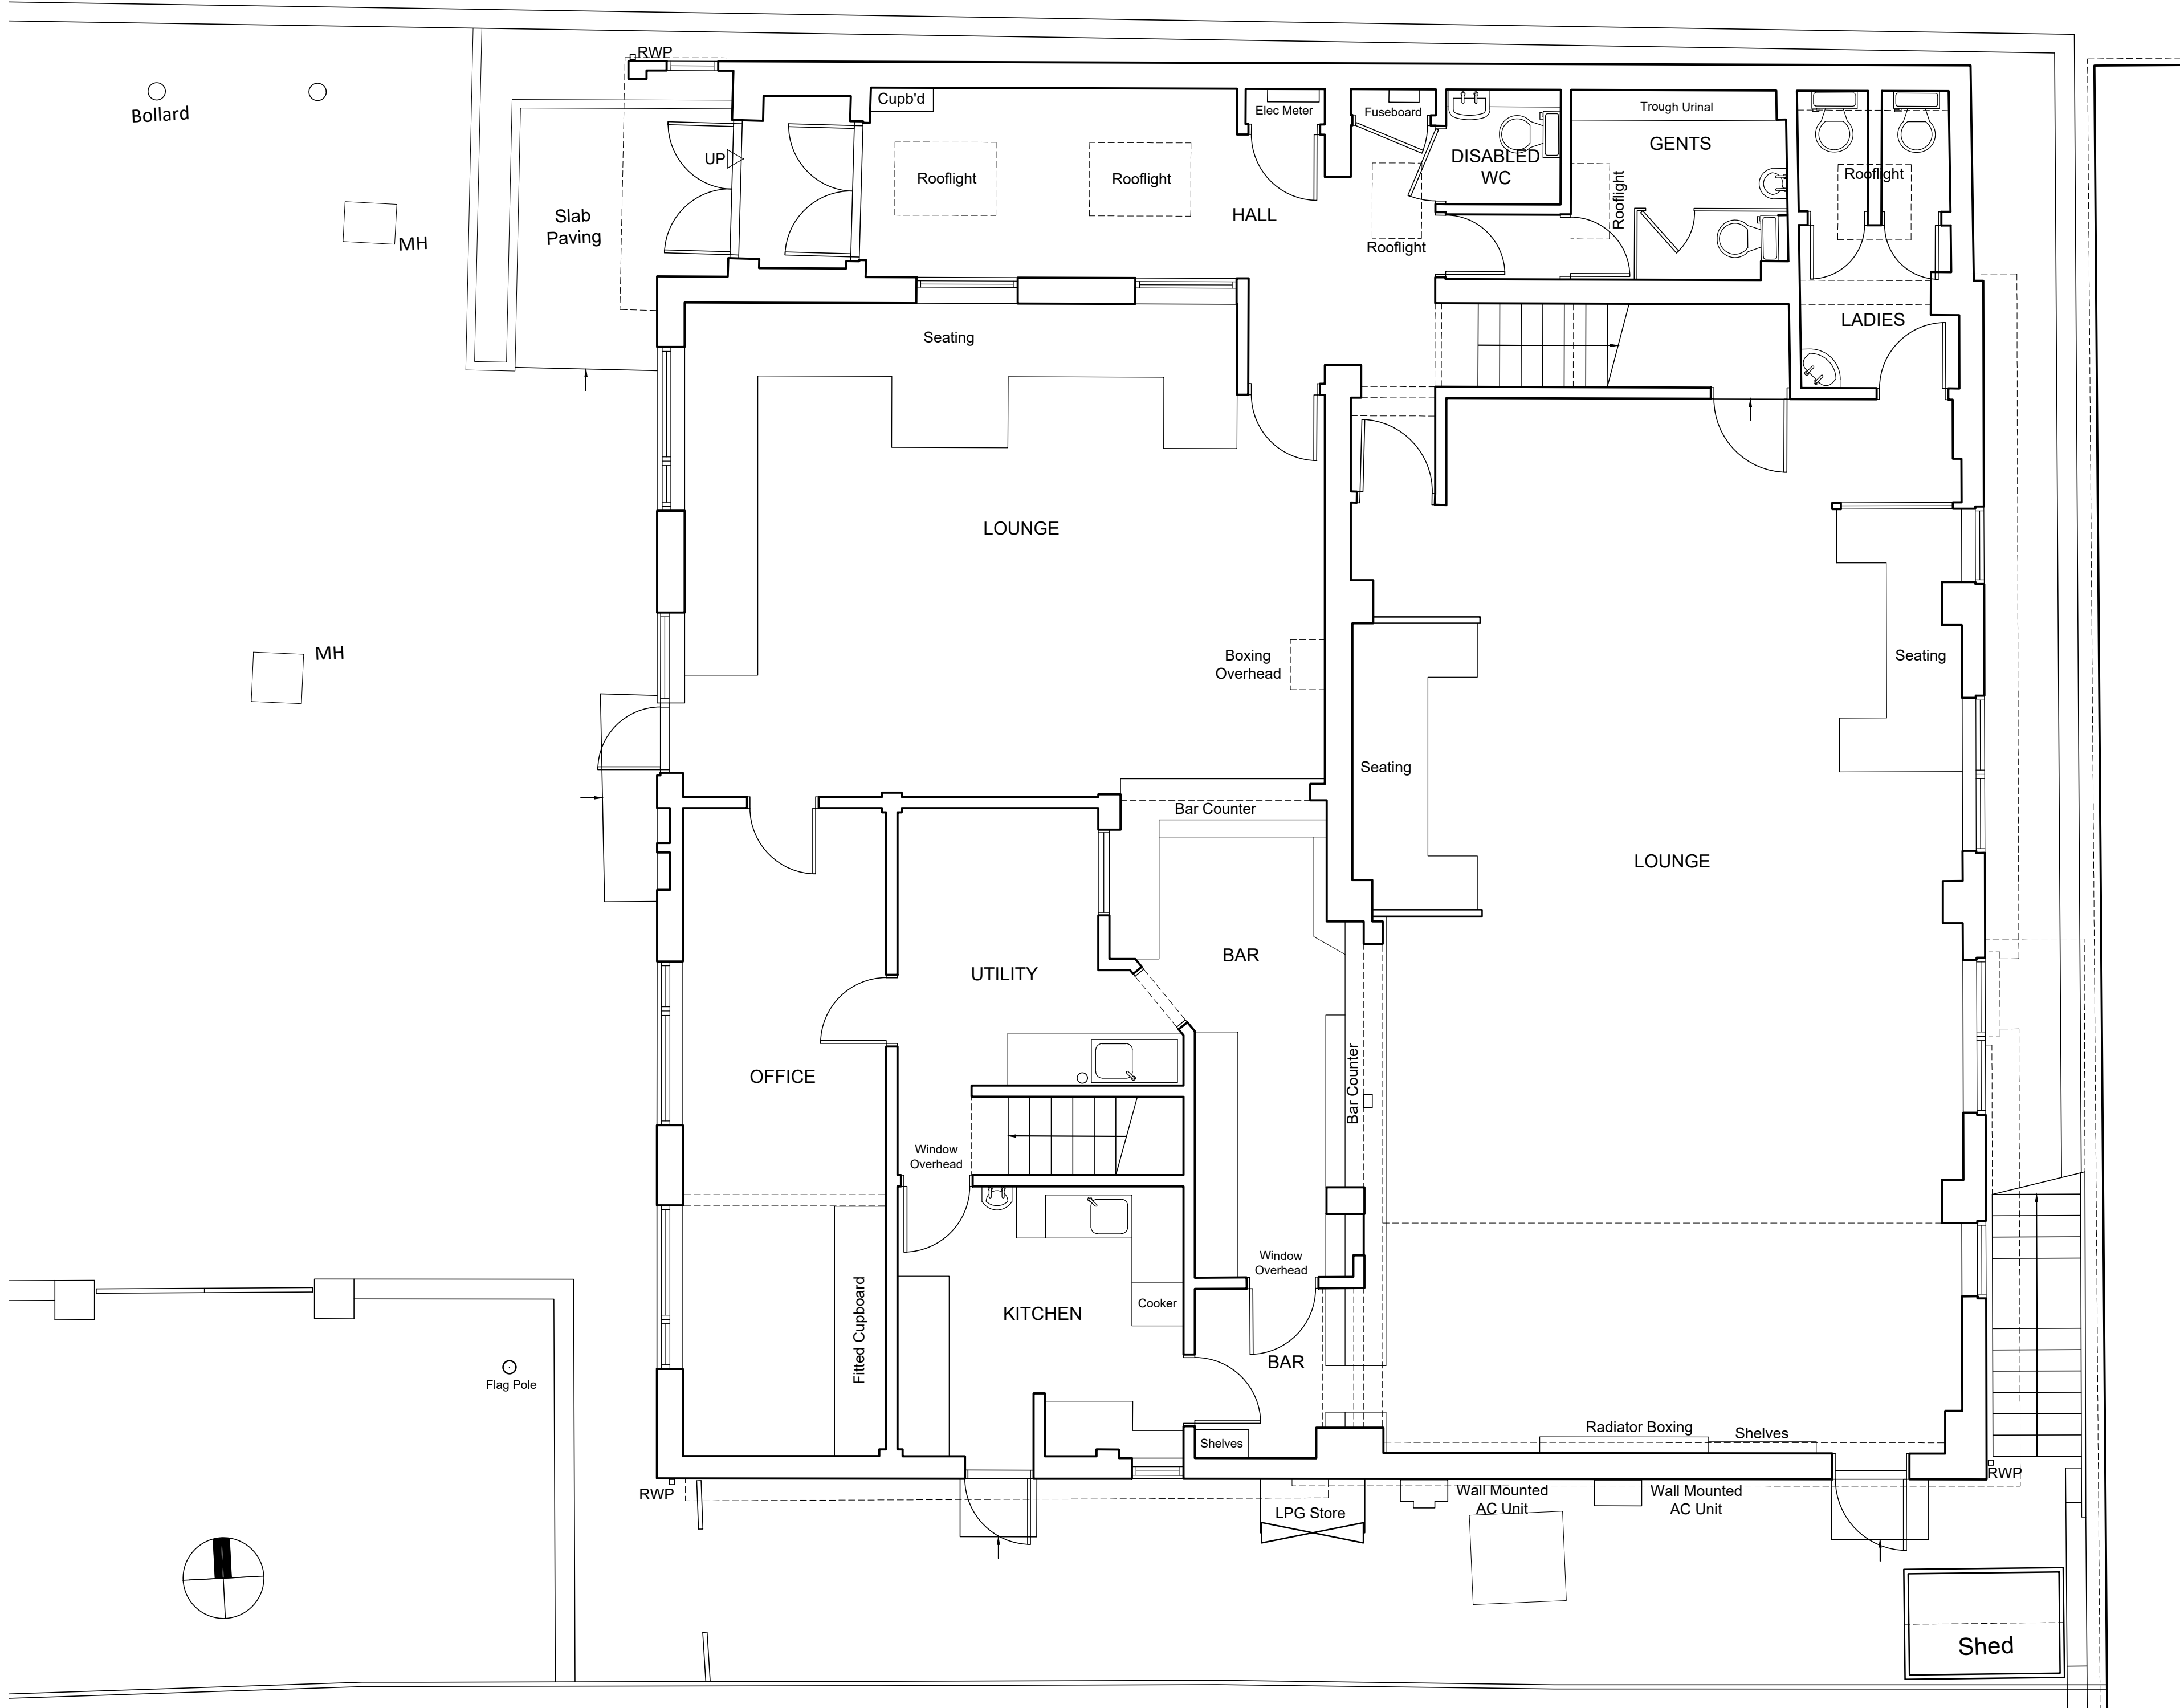


 

- Notes
1. The architect retains copyright of this drawing. It should not be reproduced without prior written consent.
 2. Do not scale from this drawing, unless for planning purposes. Errors / omissions should be reported to the architect.
 3. 

PLANNING

Date of issue
04.02.25

Revisions

David Money Architects

Unit Z 23 Alphabet Mews London SW9 0FN
T/F: 020 7587 3584 E: studio@davidmoney.com

Job title
Work Space 11
Woodland Road, Hassocks

Drawing title
Ground floor plan
Existing

Job number Scale@A2 Drawing number
DM417 1:50 2.03.02