



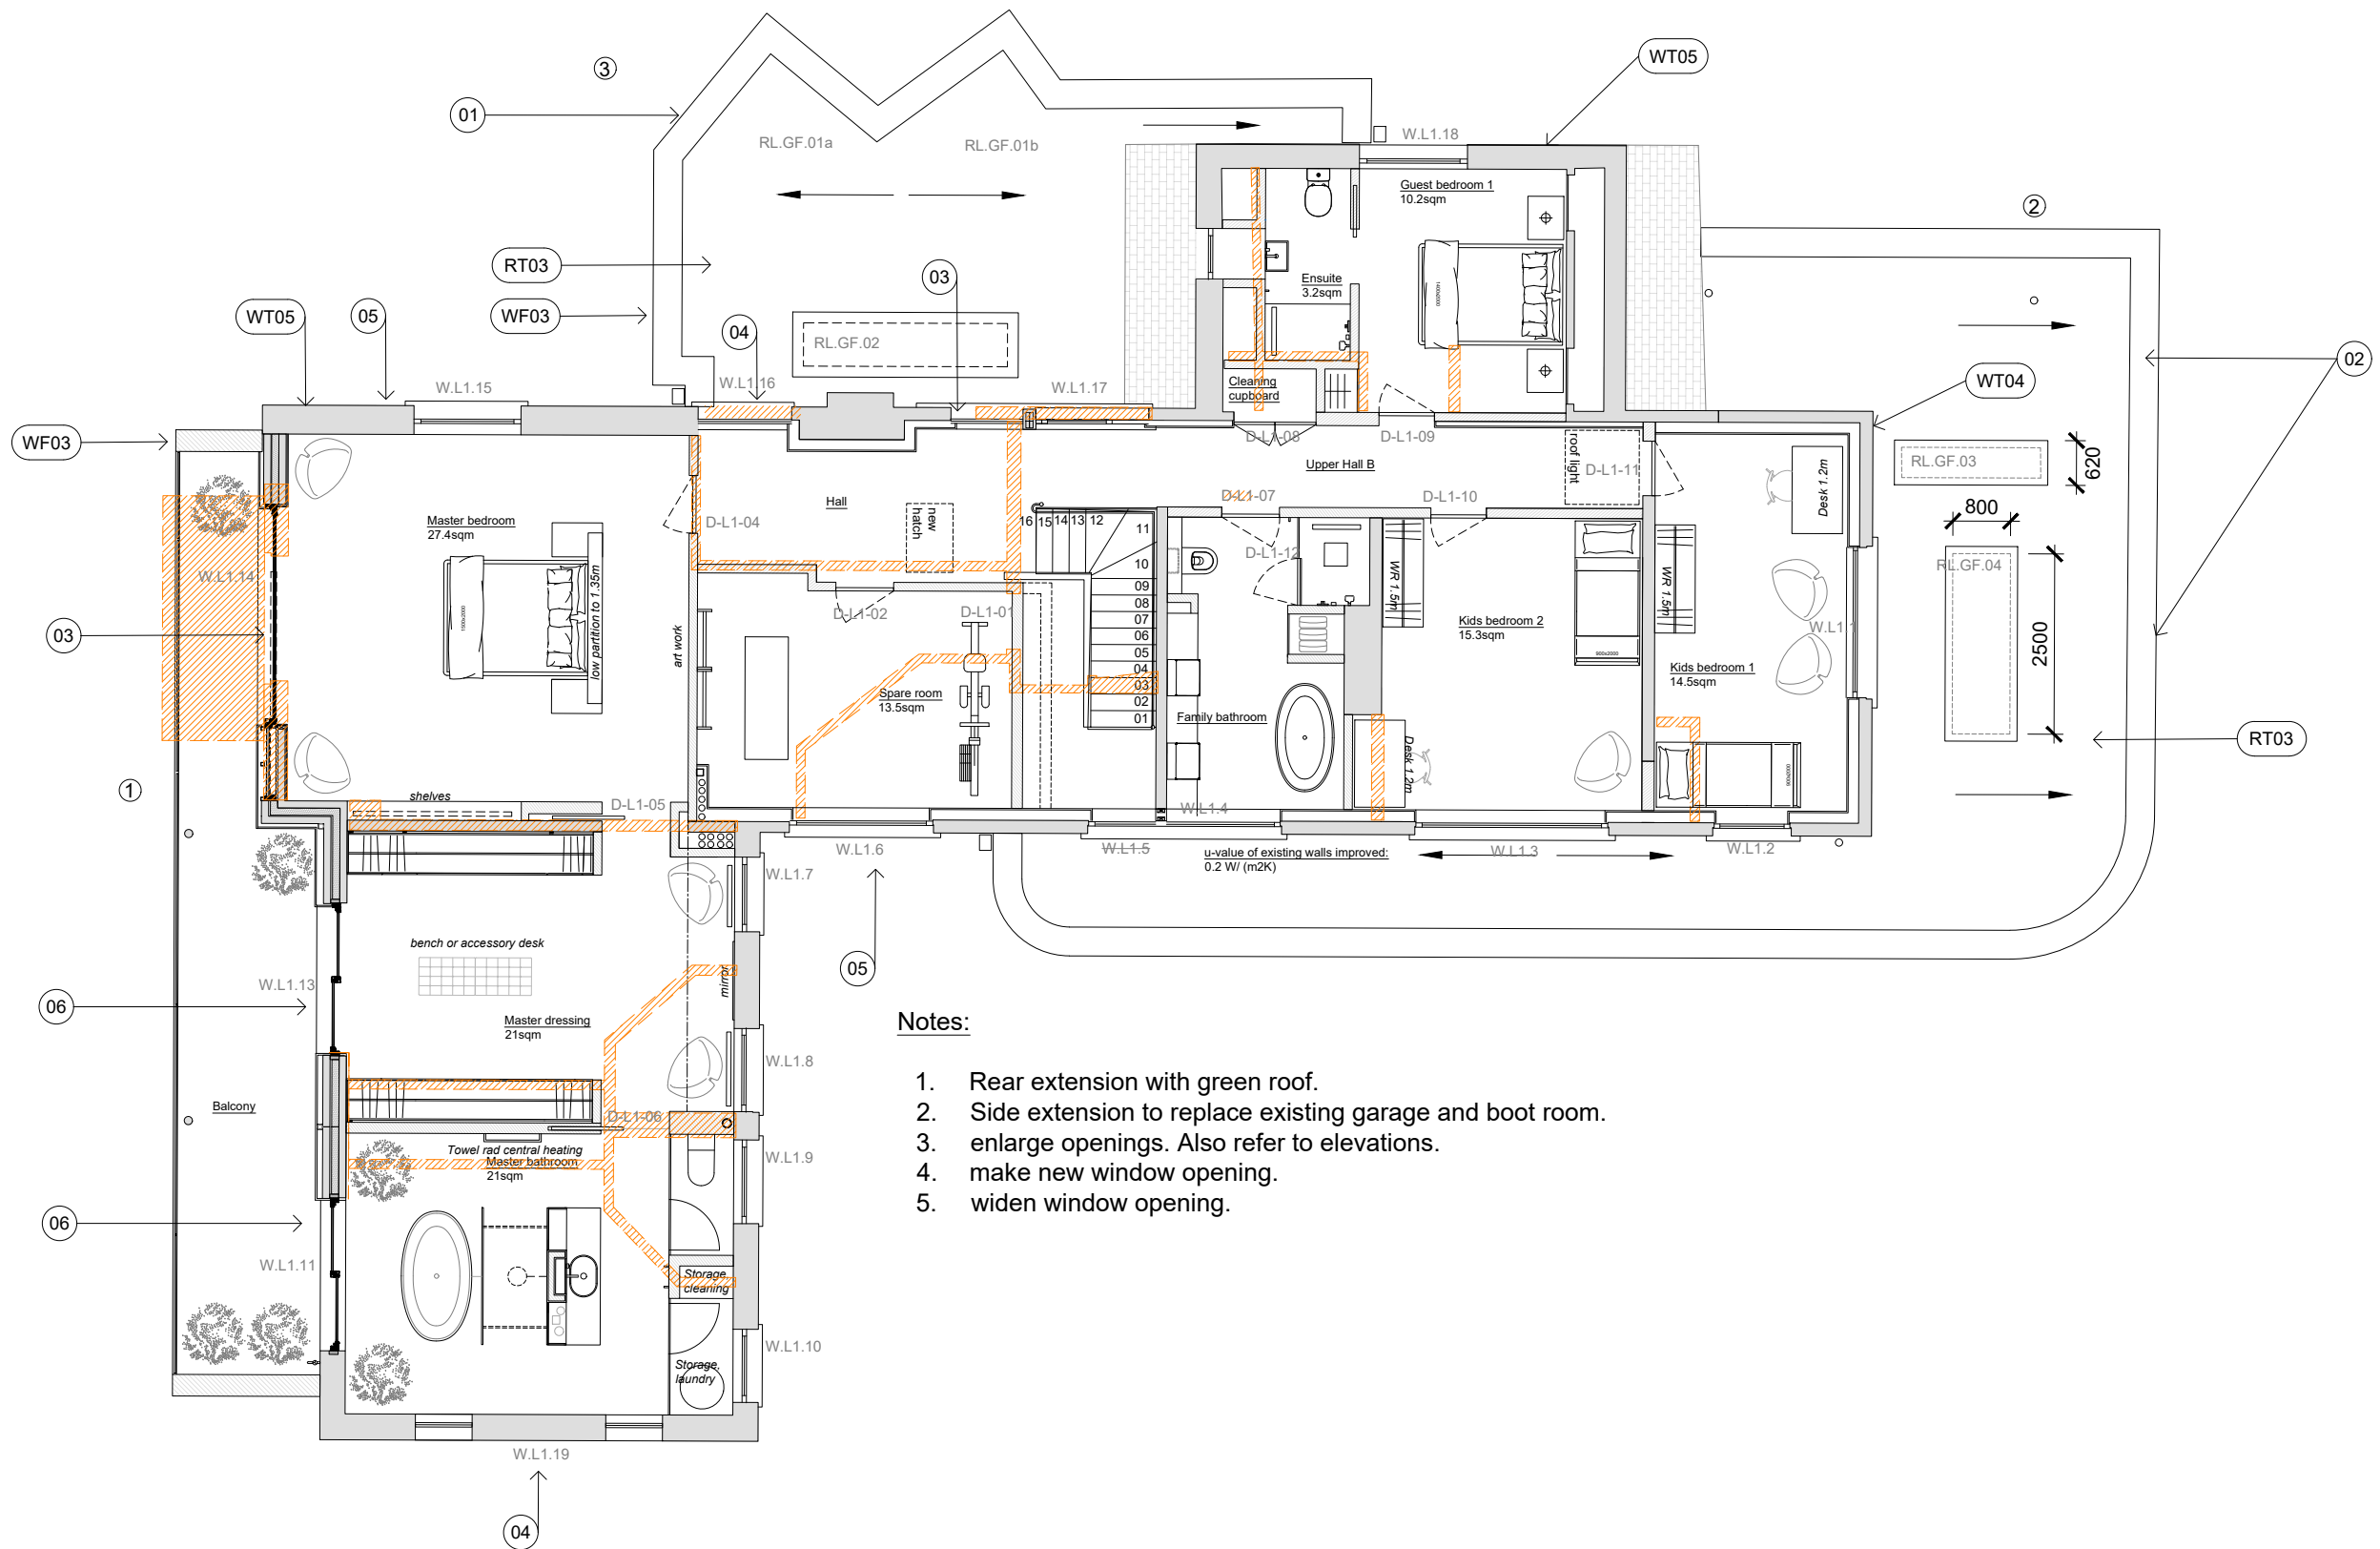

Notes:

1. Rear extension with green roof.
2. Side extension to replace existing garage and boot room.
3. enlarge openings. Also refer to elevations.
4. make new window opening.
5. widen window opening.

demolition

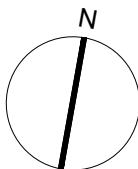

Revision	
A	floor and wall type codes
B	Remove outline scope
C	openings and master suite
D	openings, more insulation and corridor
F	update for planning
G	south elevation windows

Drawing name: GA First Floor Plan		
Date: 2025/01/31	Job no: 92305	Drawing no: (01) 02
Scale: 1:100@A3	Revision: G	Drawn by: AS
PSA STUDIO LIMITED RIBA Chartered Practice 27 Tredgar Road, London E3 2EH Email: hello@psa-studio.com		Project name: Lower Ricks

