




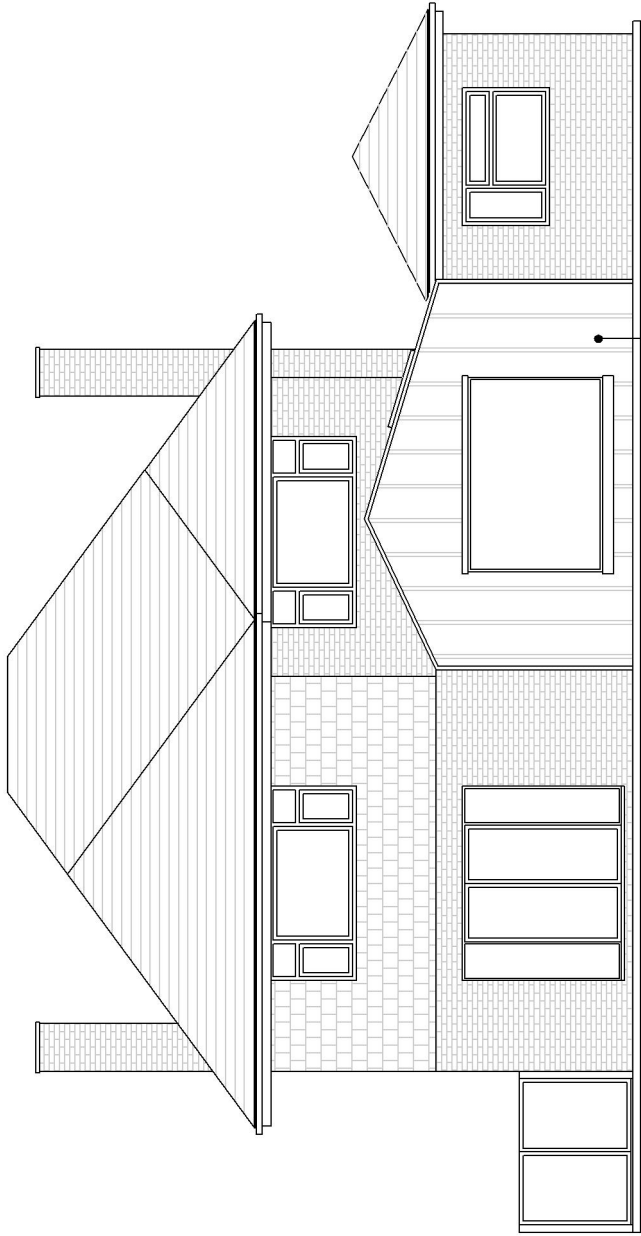


Proposed Rear Elevation 1:100

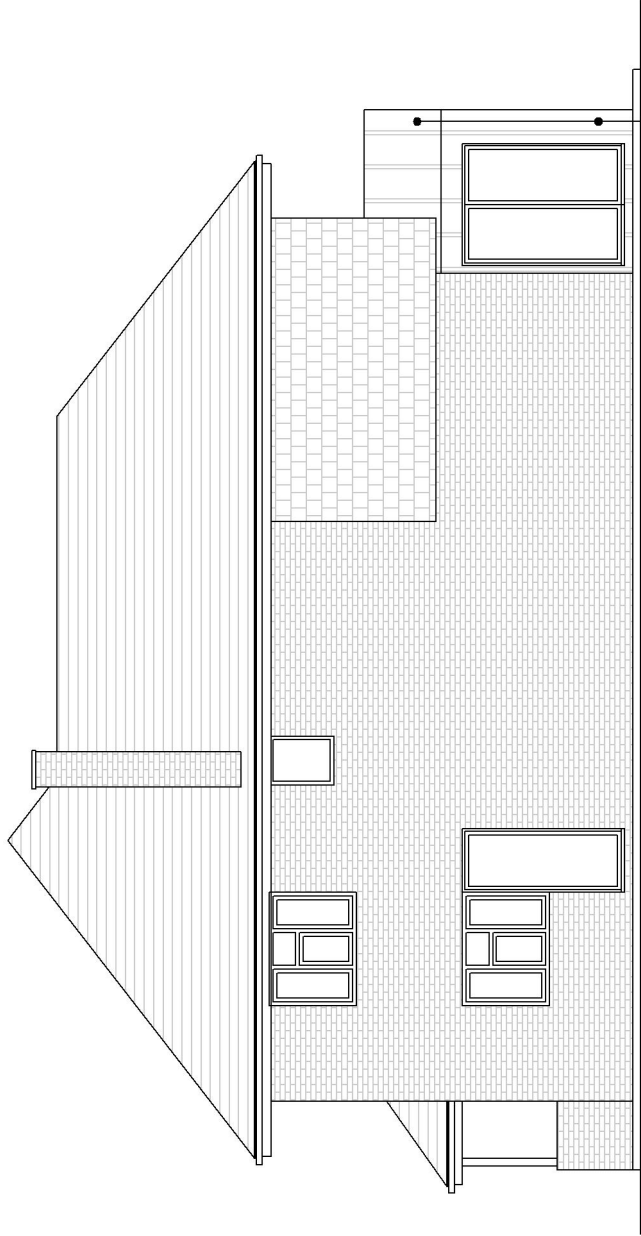


Proposed Side Elevation 1:100

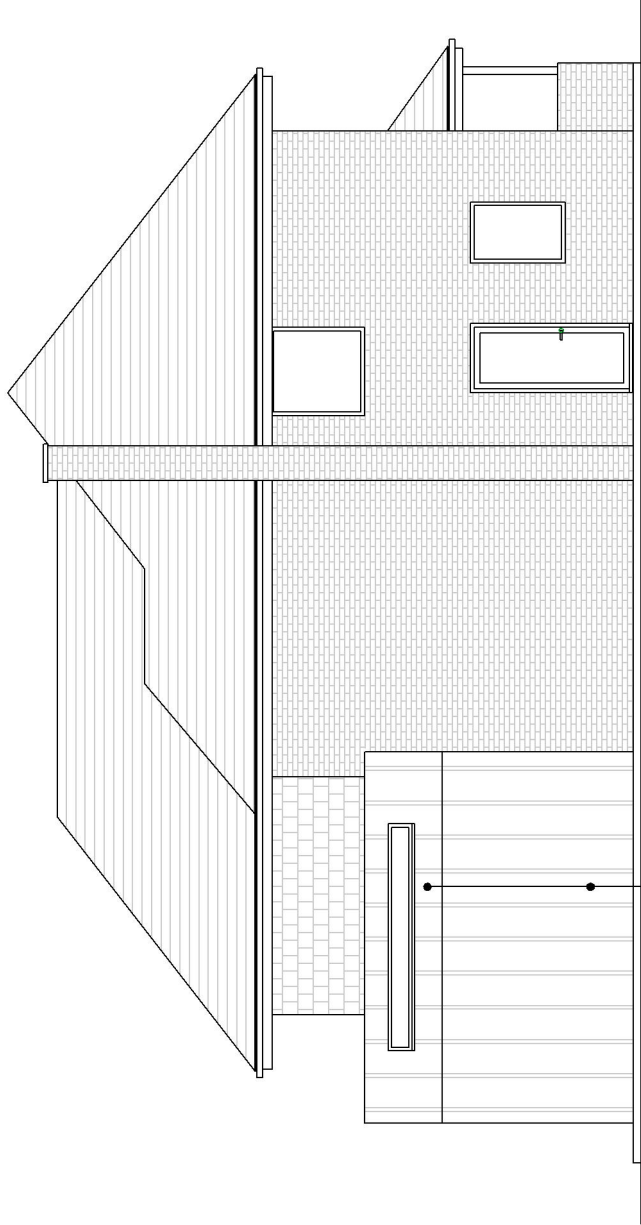

Proposed Side Elevation 1:100

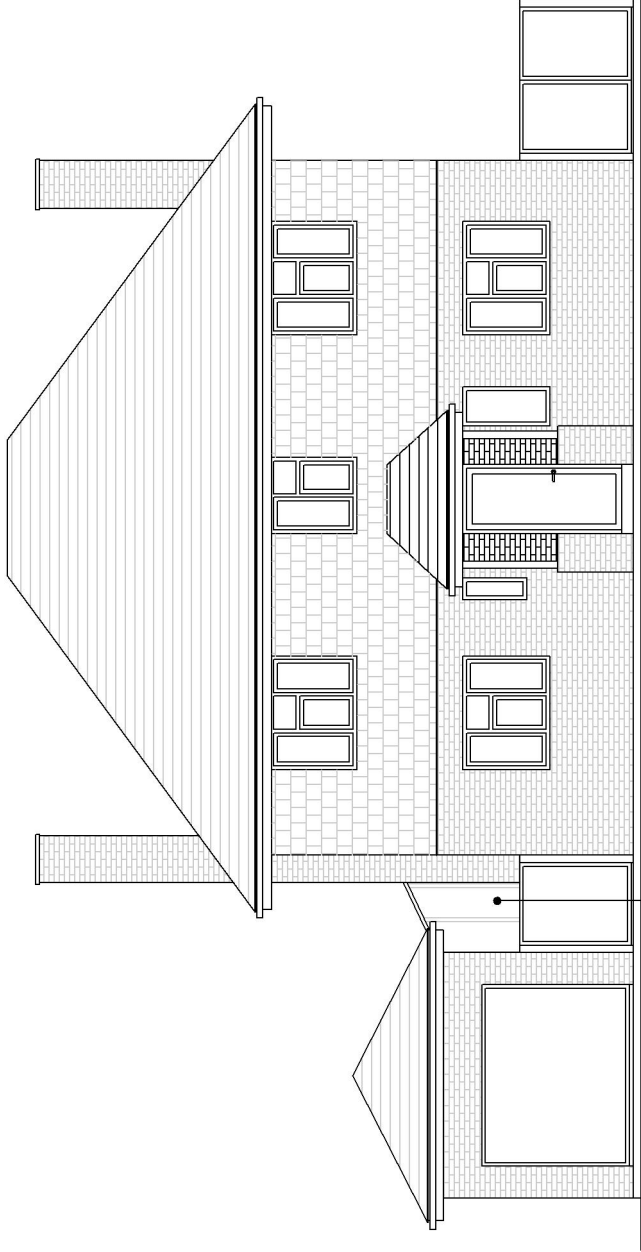

Proposed Front Elevation 1:100

 

Site address 4 Ferndale Road, Burgess Hill		Job Title Residential Extension and internal remodelling	
Scale 1:100		Size A3	
Date 04/2025		Drawn by BRA	
Project number 24_220		Drawing number PL_106_00	Rev. 06