
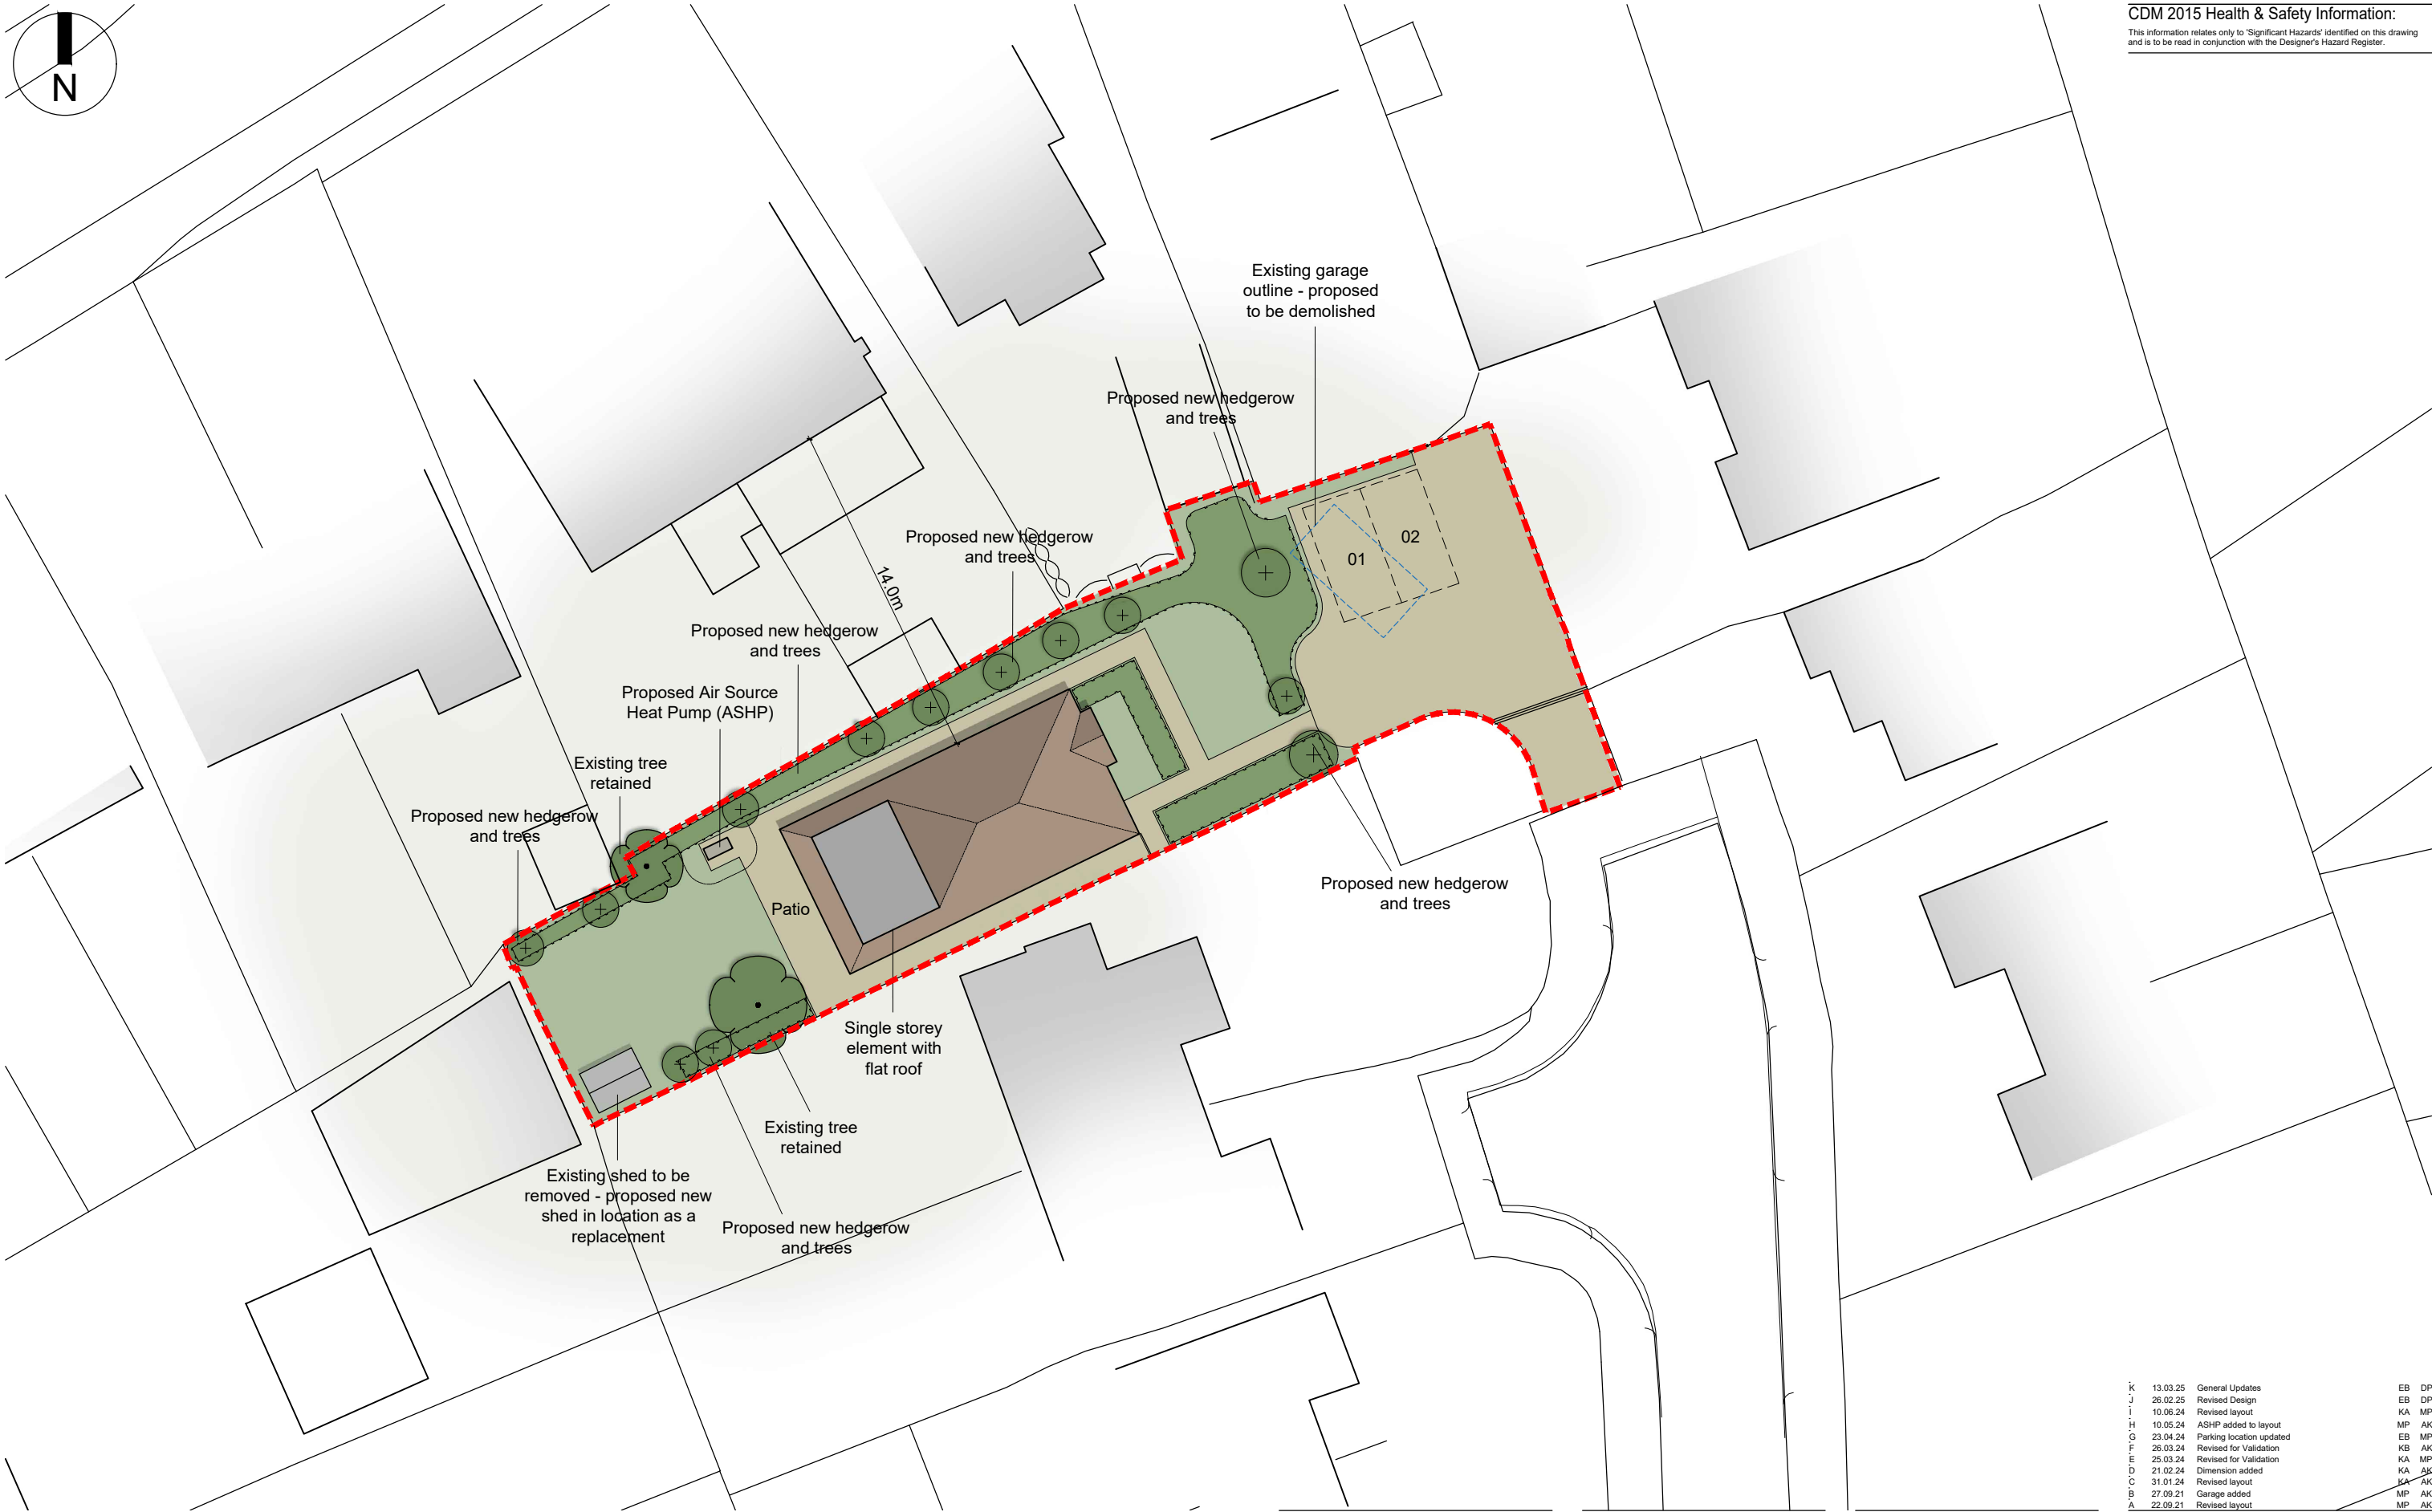


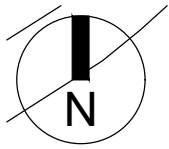

Client's Name
Wating

Drawing Title
Proposed Site Plan

Drawn
MP

Checked
AK

Date
09.09.21

Job Title
Land at Millbank, Burgess Hill

Scale
1:250 @ A3

metres 2 4 6 8 10

Job No
7113

Drawing No
PL-04

Rev
K

Status

APPROVAL

K	13.03.25	General Updates	EB	DP
J	26.02.25	Revised Design	EB	DP
I	10.06.24	Revised layout	KA	MP
H	10.05.24	ASHP added to layout	MP	AK
G	23.04.24	Parking location updated	EB	MP
F	26.03.24	Revised for Validation	KA	MP
E	25.03.24	Revised for Validation	KA	MP
D	21.02.24	Dimension added	KA	AK
C	31.01.24	Revised layout	KA	AK
B	27.09.21	Garage added	MP	AK
A	22.09.21	Revised layout	MP	AK

Rev Date Revision Details Dr Ch



ECE Architecture
www.ecearchitecture.com

London: 76 Great Suffolk Street
London, SE1 0BL
T 0207 928 2773 E london@ecearchitecture.com

Sussex: Brooklyn Chambers, 11 Going Road
Worthing, West Sussex, BN12 4AP
T 01903 248777 E sussex@ecearchitecture.com

Bristol: Westworks, Colston Tower
Colston Street, Bristol, BS1 4XE
T 0117 214 1101 E bristol@eceworks.com