
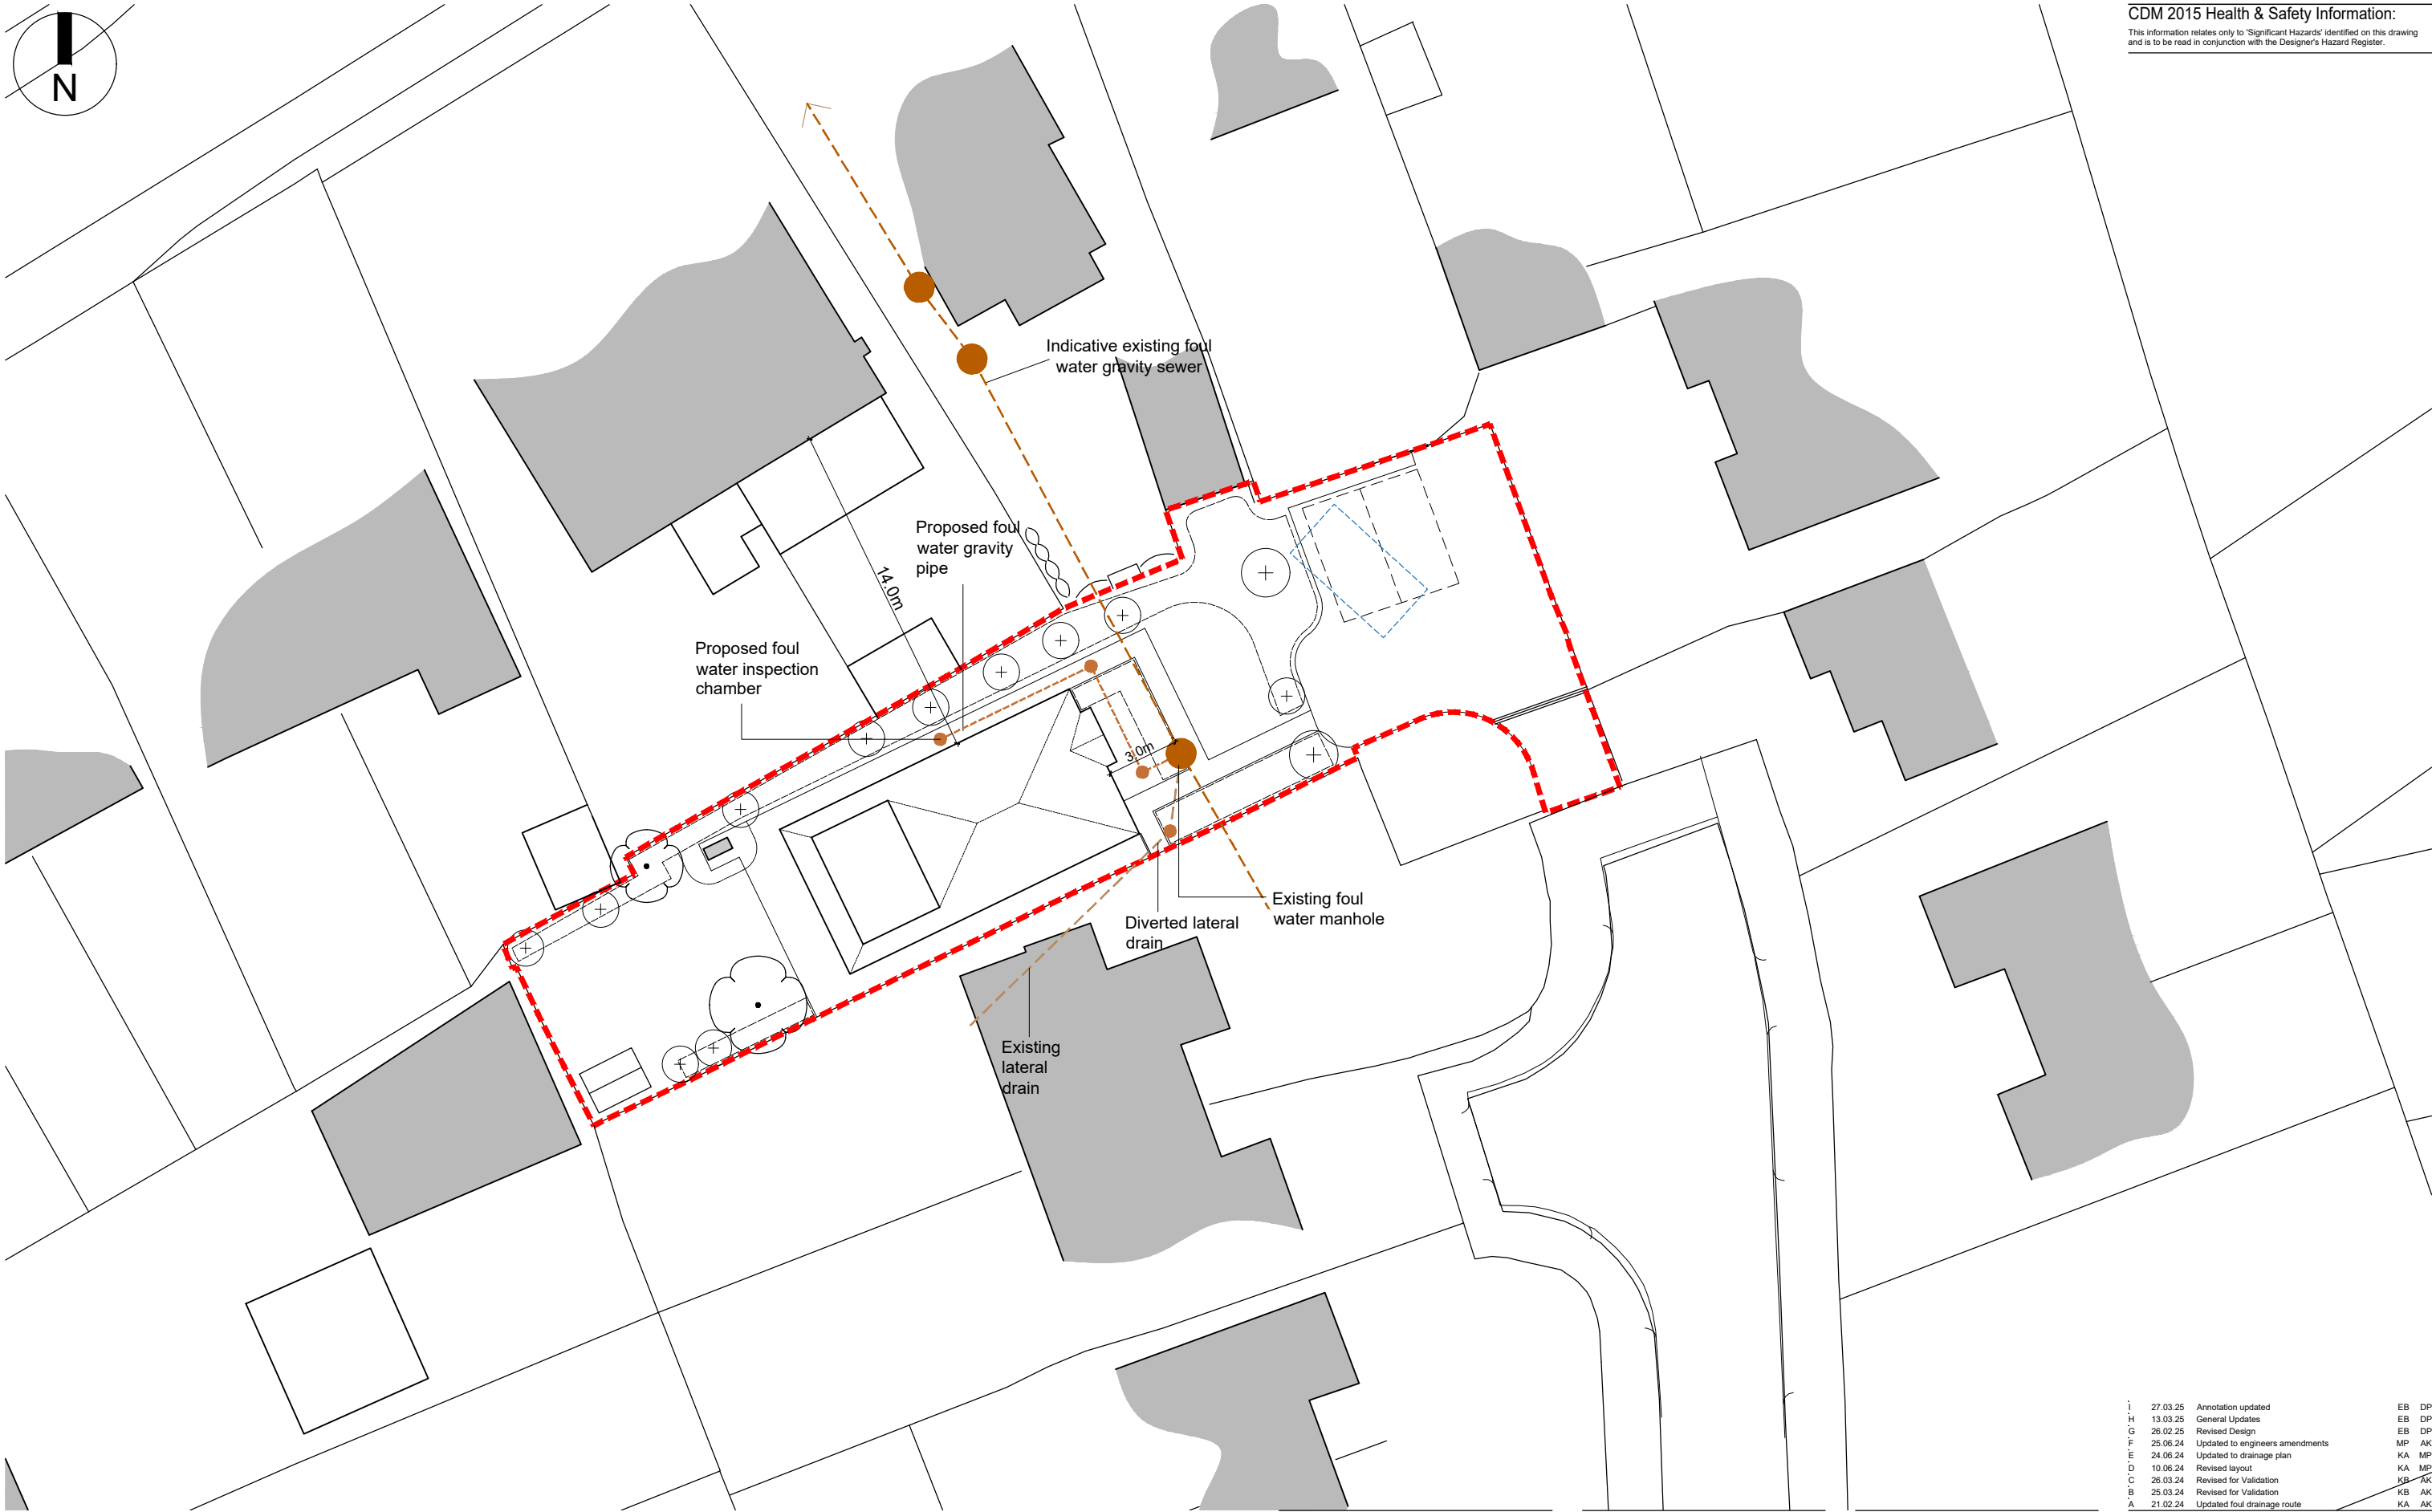


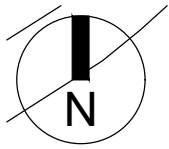

Client's Name
Watling

Job Title
Land at Millbank, Burgess Hill

Drawing Title
Indicative Foul Drainage Route
Plan

Scale
1:250 @ A3
metres 2 4 6 8 10

Drawn	Checked	Date
KA	AK	31.01.24
Job No	Drawing No	Rev
7113	PL-09	I

Status
APPROVAL

I	27.03.25	Annotation updated	EB	DP
H	13.03.25	General Updates	EB	DP
G	26.02.25	Revised Design	EB	DP
F	25.06.24	Updated to engineers amendments	MP	AK
E	24.06.24	Updated to drainage plan	KA	MP
D	10.06.24	Revised layout	KA	MP
C	26.03.24	Revised for Validation	KB	AK
B	25.03.24	Revised for Validation	KB	AK
A	21.02.24	Updated foul drainage route	KA	AK



ECE Architecture
www.ecearchitecture.com

London: 76 Great Suffolk Street
London, SE1 0BL
T 0207 928 2773 E london@ecearchitecture.com

Sussex: Brooklyn Chambers, 11 Going Road
Worthing, West Sussex, BN12 4AP
T 01903 248777 E sussex@ecearchitecture.com

Bristol: Westworks, Colston Tower
Colston Street, Bristol, BS1 4XE
T 0117 214 1101 E bristol@ecwestworks.com