



DISCLAIMER NOTE.
ADJACENT PROPERTIES AND BOUNDARIES ARE SHOWN FOR ILLUSTRATIVE PURPOSES ONLY AND HAVE NOT BEEN SURVEYED UNLESS OTHERWISE STATED.
ALL AREAS SHOWN ARE APPROXIMATE AND SHOULD BE VERIFIED BEFORE FORMING THE BASIS OF A DECISION.
DO NOT SCALE OTHER THAN FOR PLANNING APPLICATION PURPOSES.
ALL DIMENSIONS MUST BE CHECKED BY THE CONTRACTOR BEFORE COMMENCING WORK ON SITE.
NO DEVIATION FROM DRAWING WILL BE PERMITTED WITHOUT THE PRIOR WRITTEN CONSENT OF ASCOT DESIGN.
THE COPYRIGHT OF THIS DRAWING REMAINS WITH ASCOT DESIGN AND MAY NOT BE REPRODUCED IN ANY FORM WITHOUT WRITTEN CONSENT.
GROUND FLOOR SLABS, FOUNDATIONS, SUB-STRUCTURES, ETC. ALL WORK BELOW GROUND LEVEL IS SHOWN PROVISIONALLY. INSPECTION OF GROUND CONDITIONS IS ESSENTIAL PRIOR TO WORK COMMENCING.
REASSESSMENT IS ESSENTIAL WHEN THE GROUND CONDITIONS ARE APPARENT AND REVISION MAY BE NECESSARY IN THE LIGHT OF SOIL CONDITIONS FOUND. THE RESPONSIBILITY FOR ESTABLISHING THE SOIL AND SUB-SOIL CONDITIONS RESTS WITH THE CONTRACTOR.

KEY



PROPOSED TREES



EXISTING TREES TO BE RETAINED



TREES TO BE REMOVED



RPA



PROPOSED INDICATIVE PLANTING



EXISTING PLANTING



SITE BOUNDARY BASED ON TPO SURVEY



DASHED LINE INDICATES BUILDING TO BE DEMOLISHED



VEHICLE ELECTRONIC CHARGING POINT

+ 00.00

EXISTING SPOT SITE LEVELS


+ 00.00

PROPOSED SPOT SITE LEVELS


F.F.L. 00.00

PROPOSED HOUSE FINISHED FLOOR LEVEL

NORTH

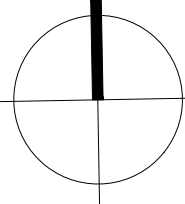

Rev	Date	Detail	Drwn	Chk
XX	--/--	XX	XX	XX

 

SCALE 1:200

PLANNING

ASCOT DESIGN
Timeless architecture

HEAD OFFICE
Ashurst Manor,
Ashurst Park, Church
Lane, Sunninghill,
Ascot, SL5 7DD
Tel: 01344 299 330

MANCHESTER
No. 1 Booths Park,
Chelford Road,
Knutsford,
WA16 6GS
Tel: 01565 756 147

LONDON
29 Farm Street,
Mayfair,
London,
W1J 3RL
Tel: 020 39940015

Email: info@ascotdesign.com
www.ascotdesign.com

f i p in y

Client
EMH ELECTRICAL AND BUILDING SERVICES LTD

Project Title
**19 ESTCOTS DRIVE,
EAST GRINSTEAD, RH19 3DA**

Drawing Title
SITE PLAN

Scale	Date	Drawn	Rev
1:200 @ A1	MAR 2025	DQ	-

Drawing N°. **24 - J4738 - 01 - 002**

The Copyright in this document and design is confidential to and the property of Ascot Design Limited.