




FRONT ELEVATION



PLOT 2

PLOT 1

REAR ELEVATION

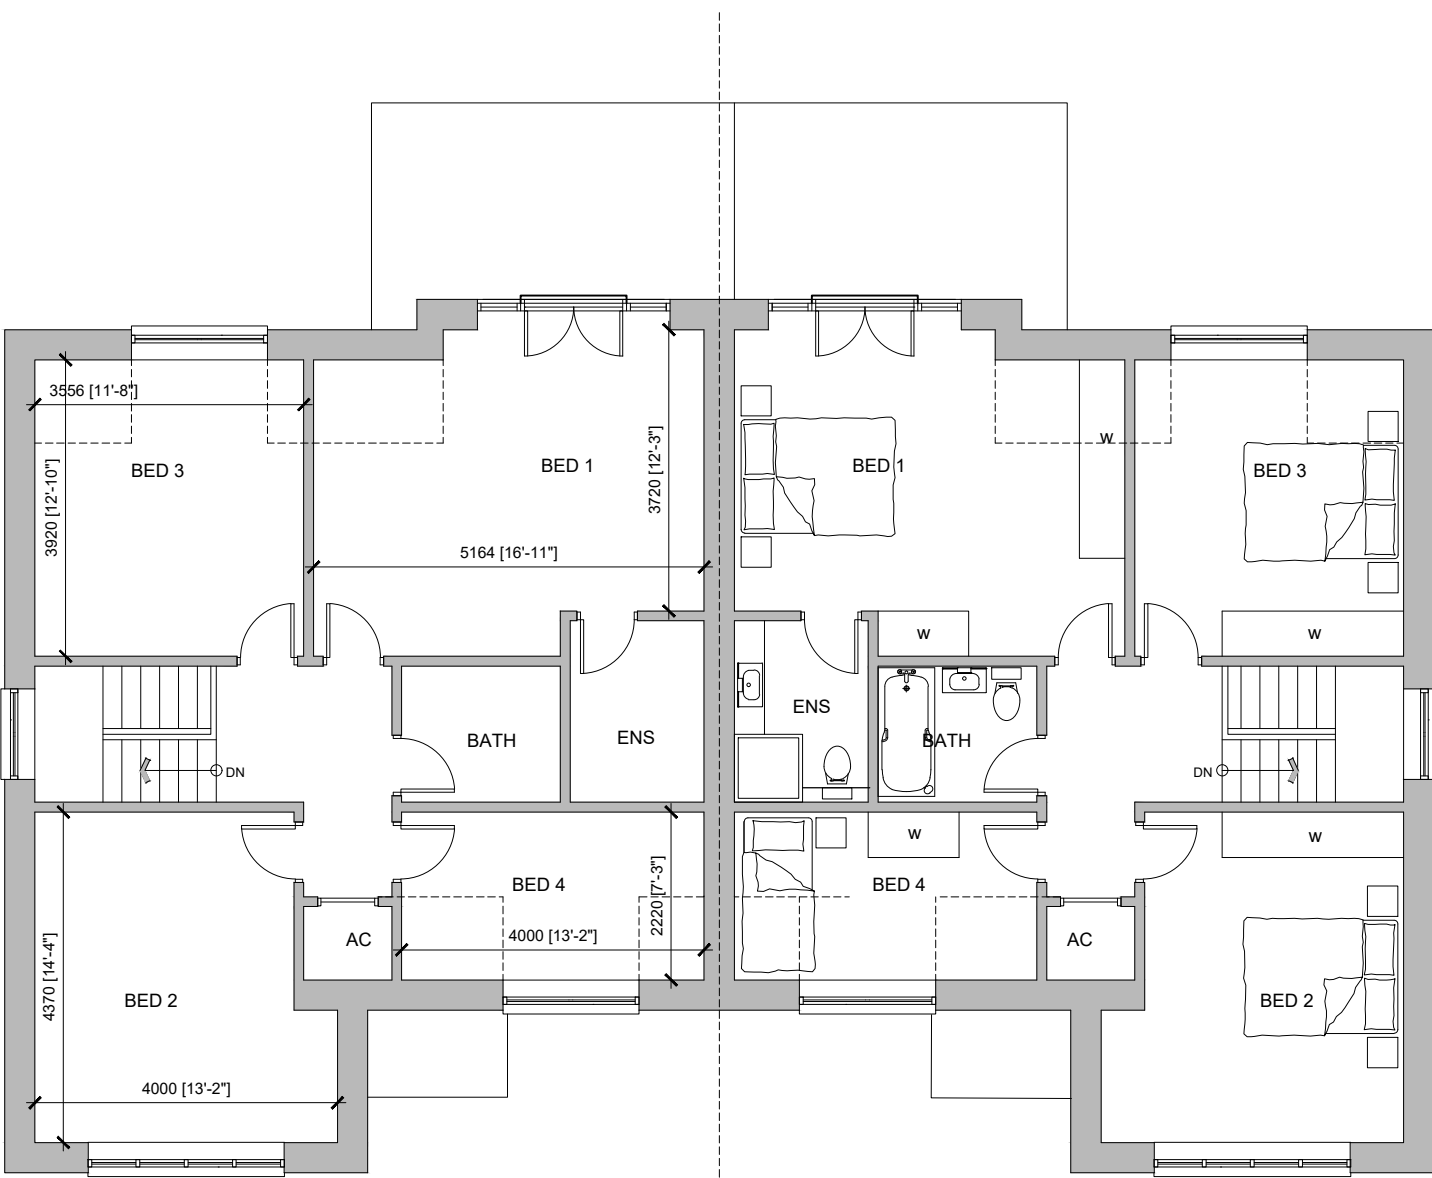


PLOT 1

FIRST FLOOR


PLOT 2

FIRST FLOOR

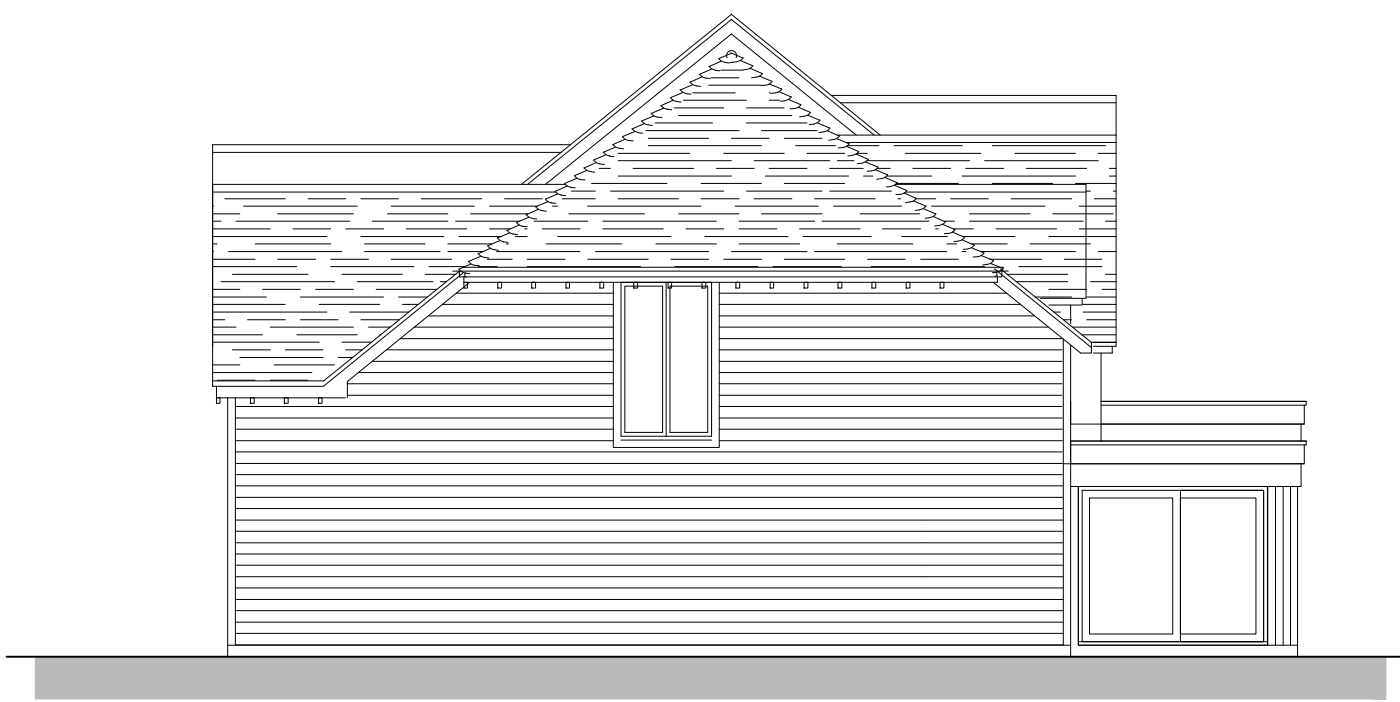

PLOT 2

SIDE ELEVATION

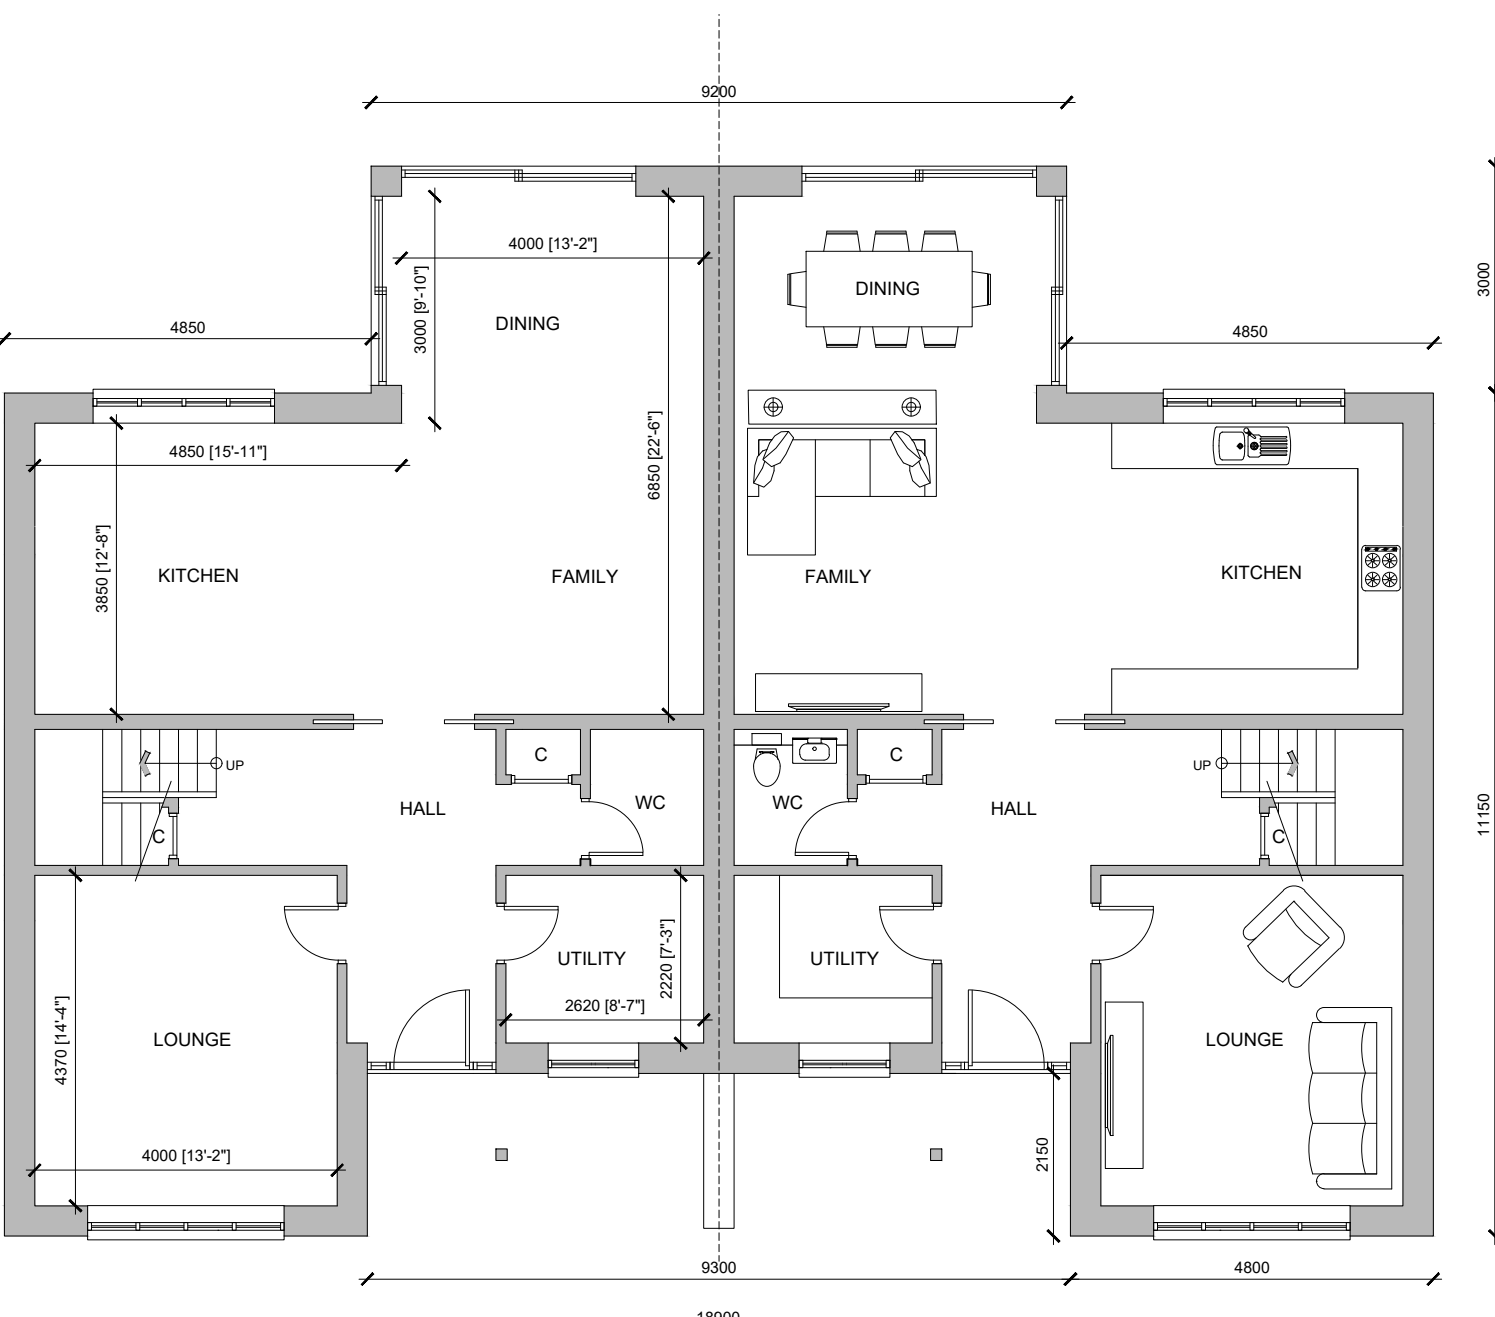


PLOT 1

GROUND FLOOR
GIA 175sqm (1883sqft)

PLOT 2

GROUND FLOOR
GIA 175sqm (1883sqft)

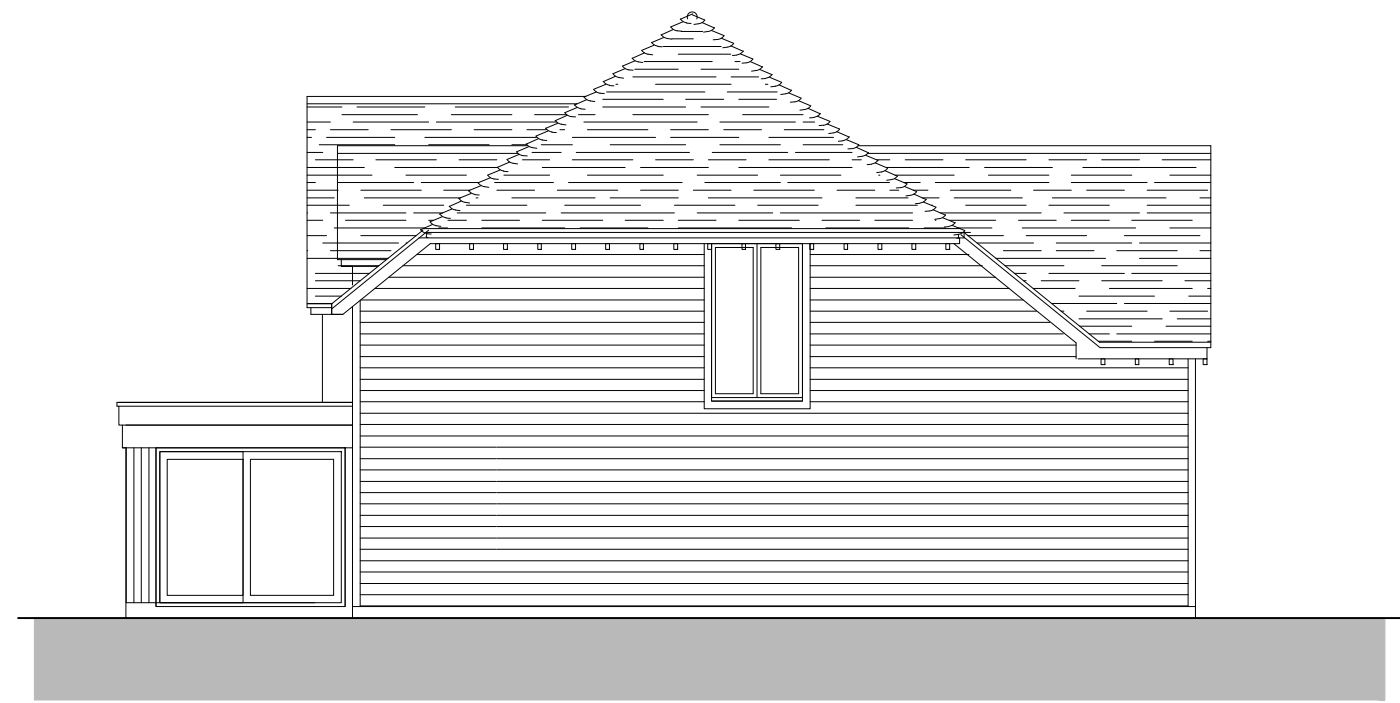

PLOT 1

FLANK ELEVATION

Rev	Date	Detail	Dwn	Chk



SCALE 1:100

Status
PLANNING



ASCOT DESIGN
Timeless architecture

HEAD OFFICE
Ashurst Manor,
Ashurst Park, Church
Lane, Summinghill,
Ascot, SL5 7DD
Tel: 01344 299 330

MANCHESTER
No. 1 Booths Park,
Chelford Road,
Krusdford,
WA16 8GS
Tel: 01565 736 147

LONDON
29 Farm Street,
Mayfair,
London,
W1J 5RL
Tel: 020 39940015

Email: info@ascotdesign.com
www.ascotdesign.com



Client	EMH ELECTRICAL AND BUILDING SERVICES LTD
--------	--

Project Title	19 ESTCOTS DRIVE, EAST GRINSTEAD, RH19 3DA
---------------	---

Drawing Title	PLANS + 500mm AND ELEVATIONS
---------------	------------------------------

Scale	Date	Drawn	Rev
1:100 @ A1	MAR 2025	DQ	-

Drawing N°	24 - J4738 - 02 - 001
------------	-----------------------

The Copyright in this document and design is confidential to and the property of Ascot Design Limited.