

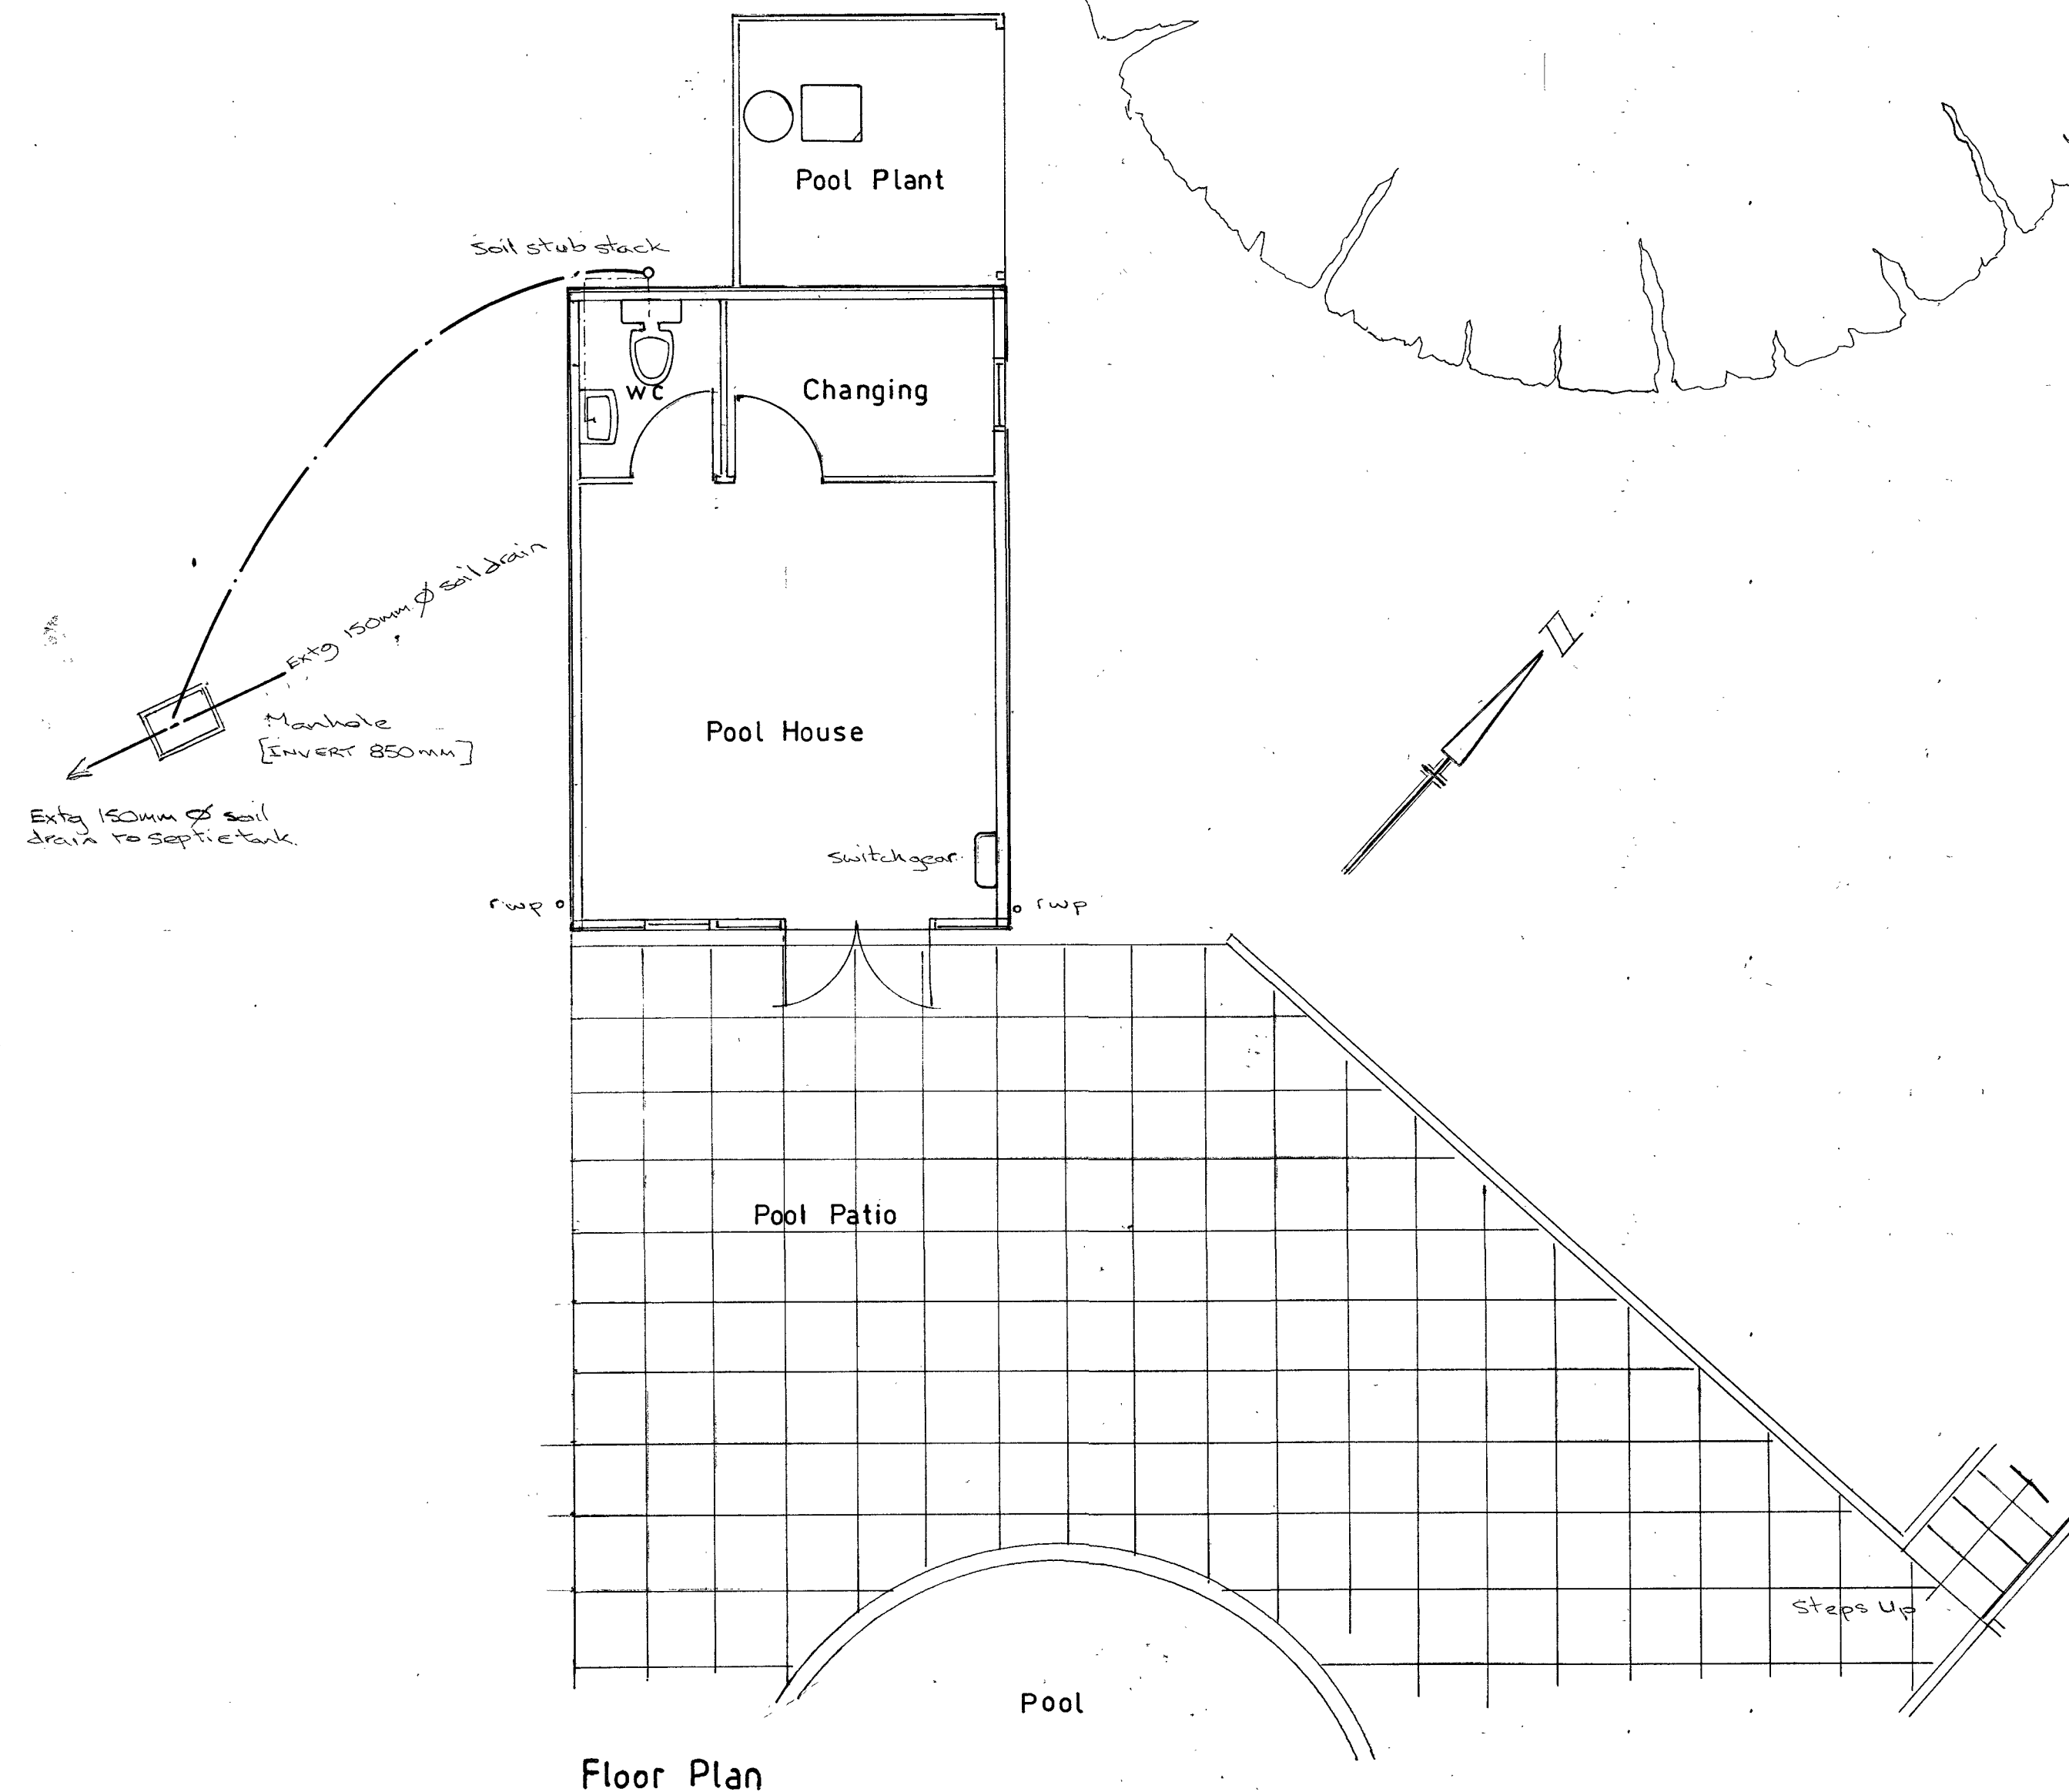



Sheet Size A2

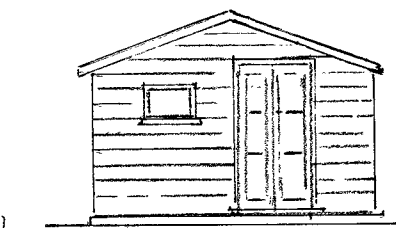


Floor Plan

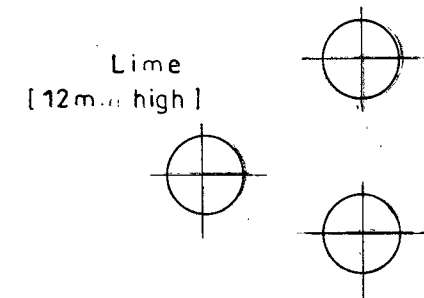


South Elevation

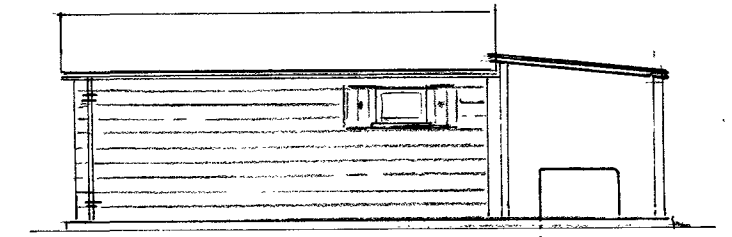


East Elevation

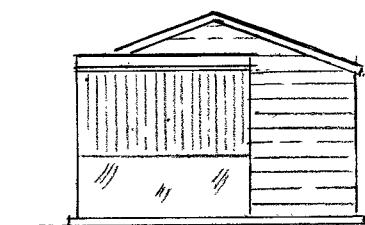

North Elevation

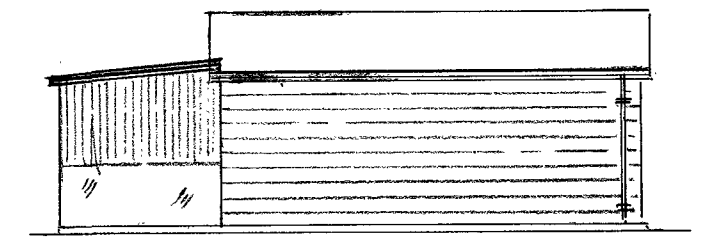

West Elevation

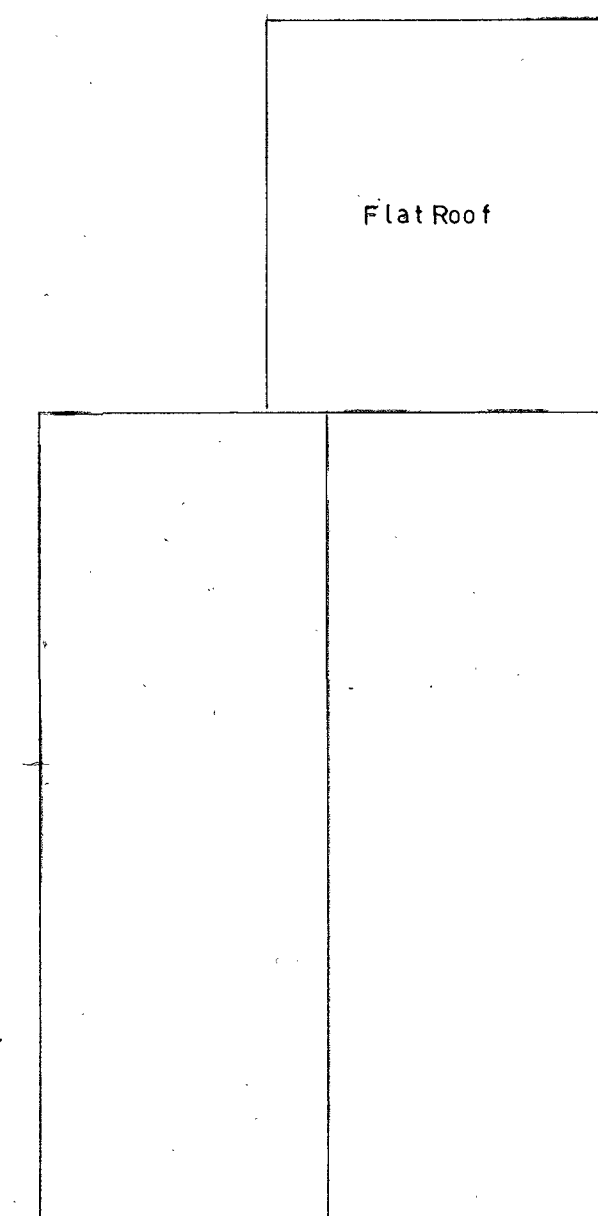

Roof Plan

Glebe House
Church Hill
West Hoathly
West Sussex

Replacement Pool House
Floor Plan and Elevations
as Existing

 **A.D. WALSH DEVELOPMENTS**
Architectural Consultants
Alescroft,
Lewes Road, Scaynes Hill,
West Sussex RH17 7PG
tel: (01444) 831777

Scale: 1:50 & 1:100
@ A2

Date: March 2025

Drawn: *Min D. Will*

Drawing No:

123/755/14