




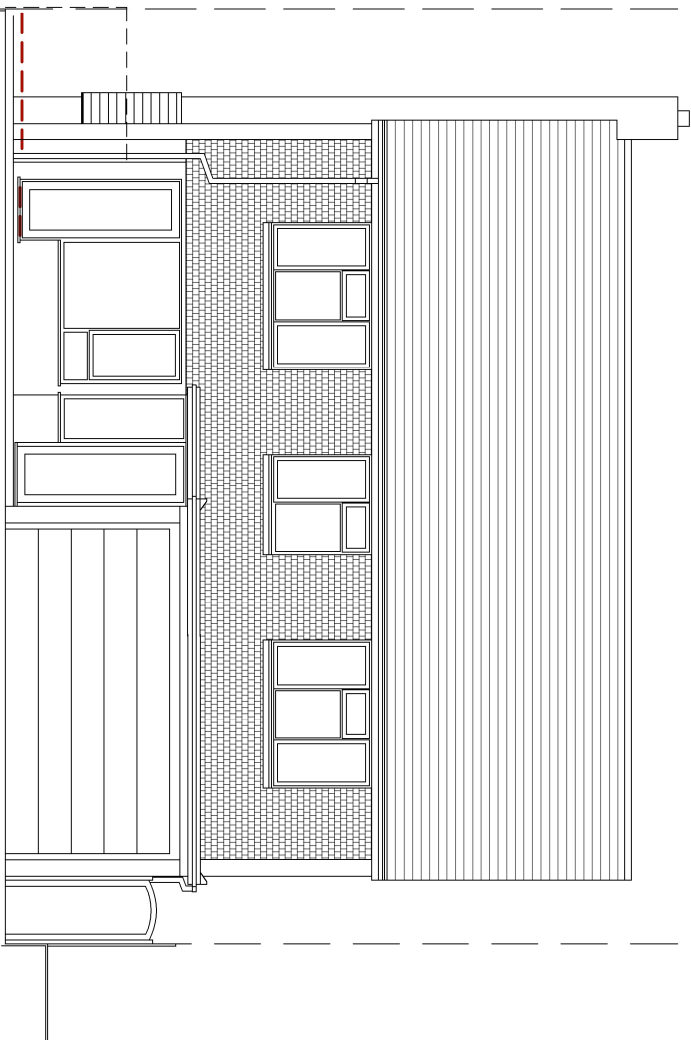


Existing Front Elevation 1:50

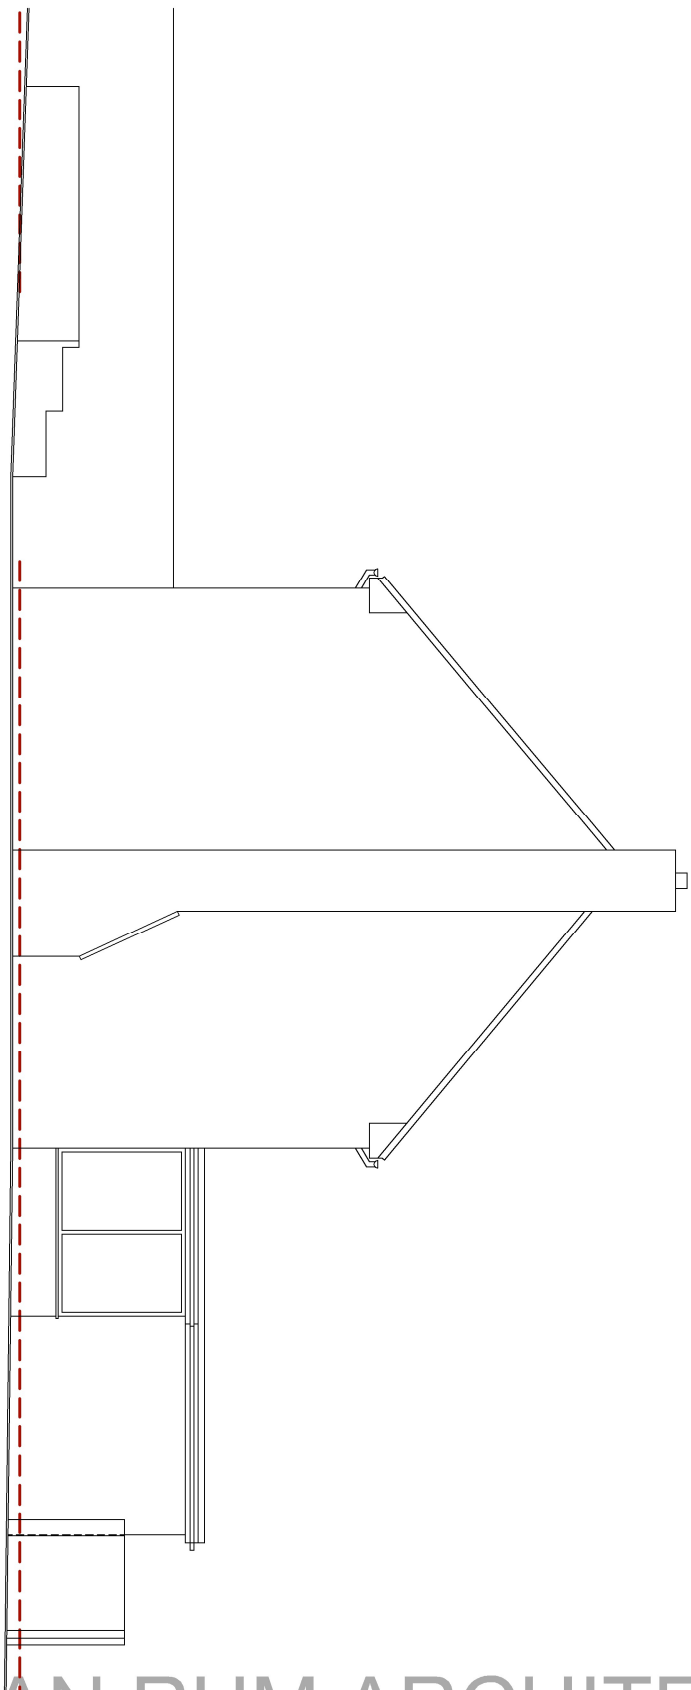


Existing Side Elevation 1:50

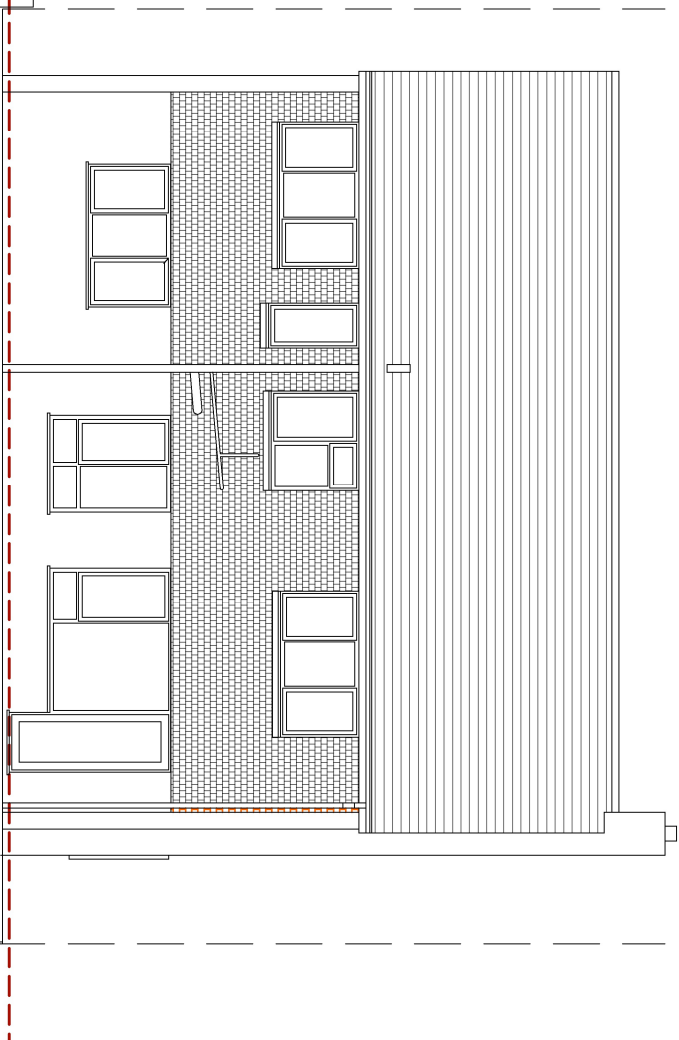

Existing Rear Elevation 1:50

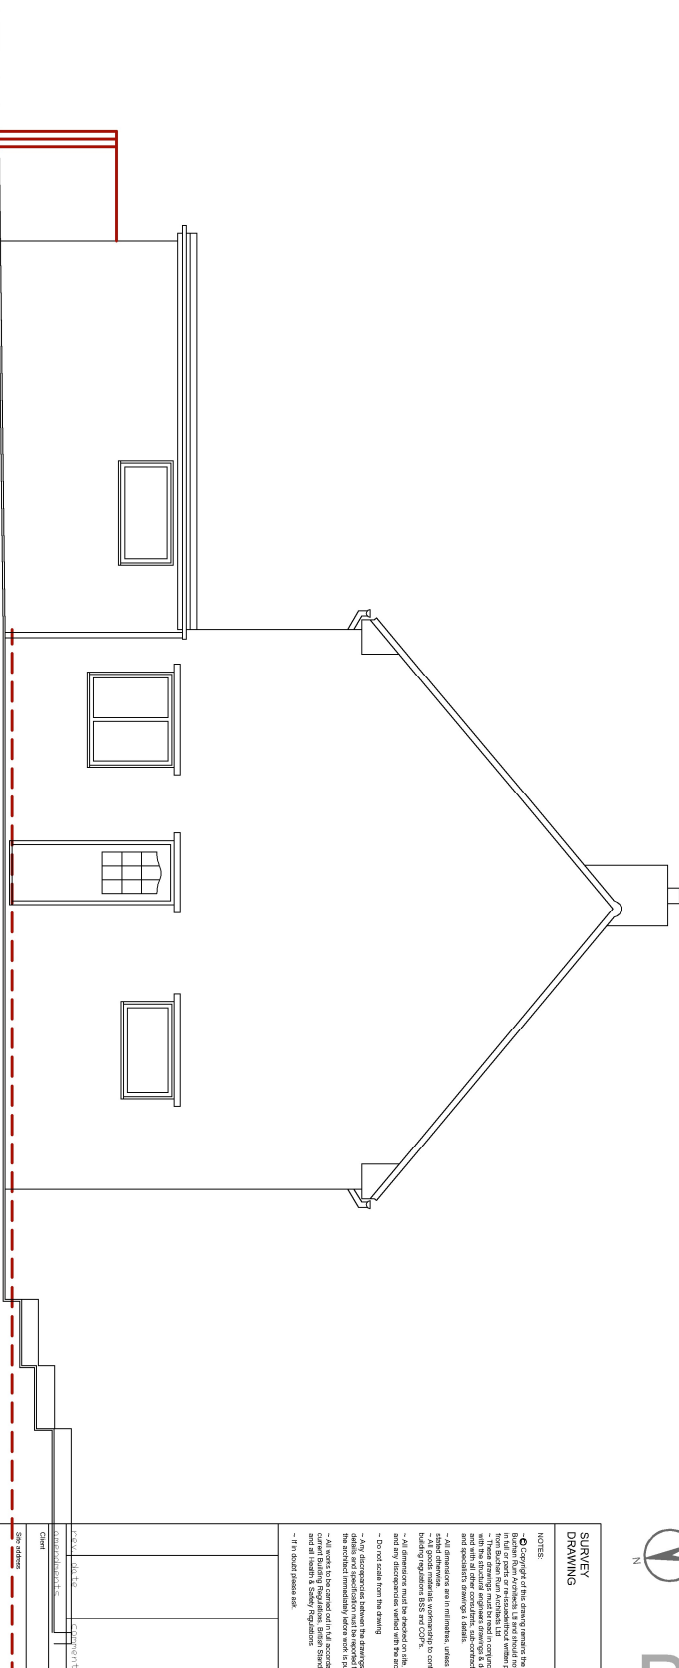

Existing Side Elevation 1:50

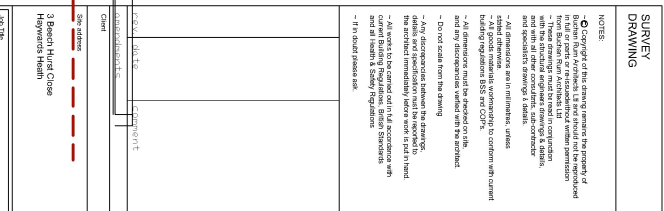

Email Logo 3079324@img	
FRESHMILL BUSINESS CENTRE OFFICE 18 DELTA HOUSE 16 BRIDGE ROAD HANMAYARDS HENLY, RH16 1UA E : info@bucknammarcitects.co.uk	
Scale 1:50	Size A1
Date 09/2024	Date by BRJA
Drawing number PL_104_00	Rev