






FRONT ELEVATION SOUTH WEST

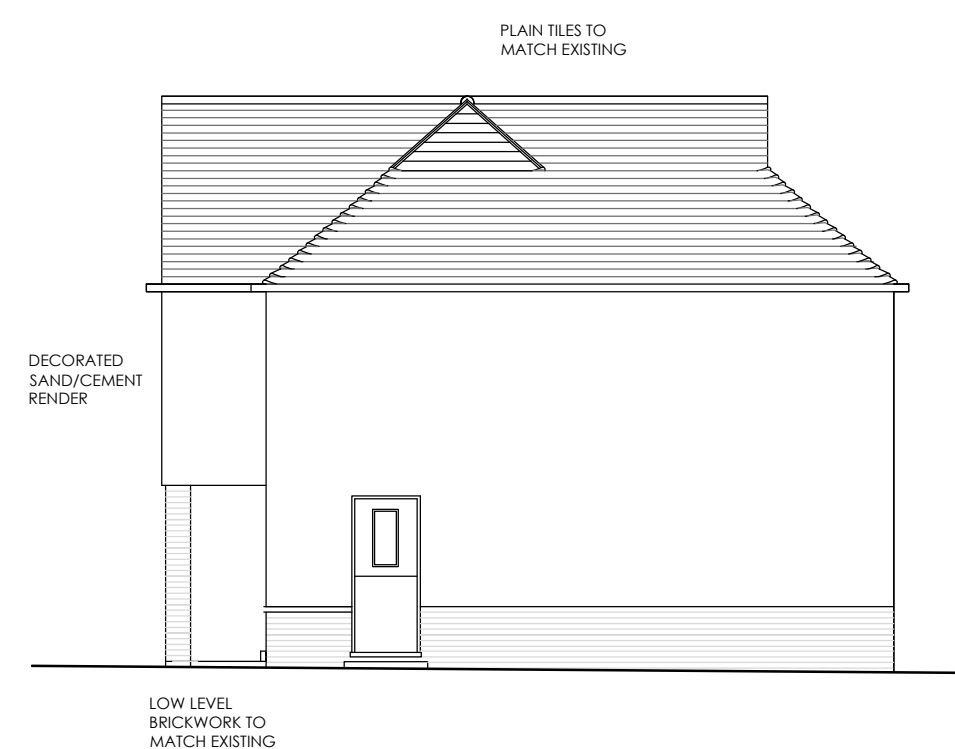


SIDE ELEVATION SOUTH EAST

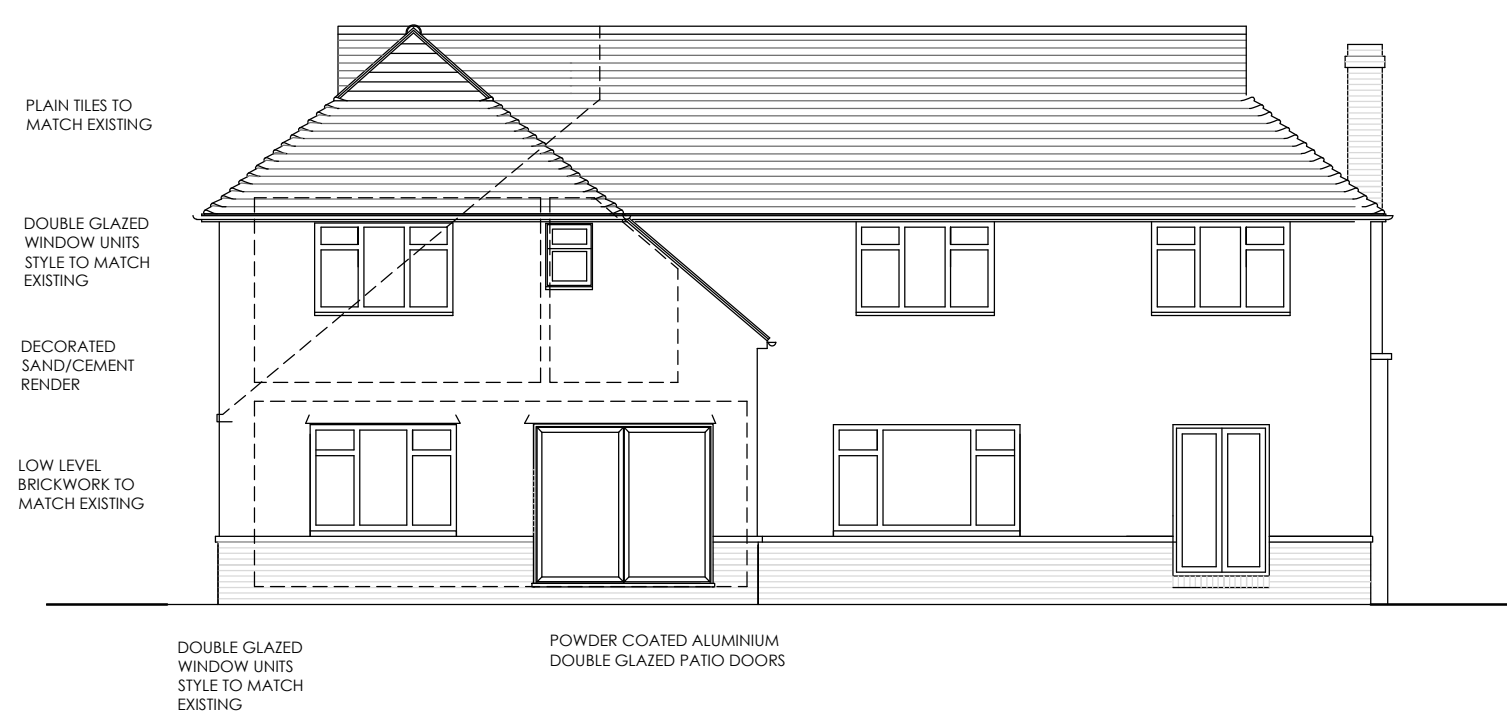


REAR ELEVATION NORTH EAST

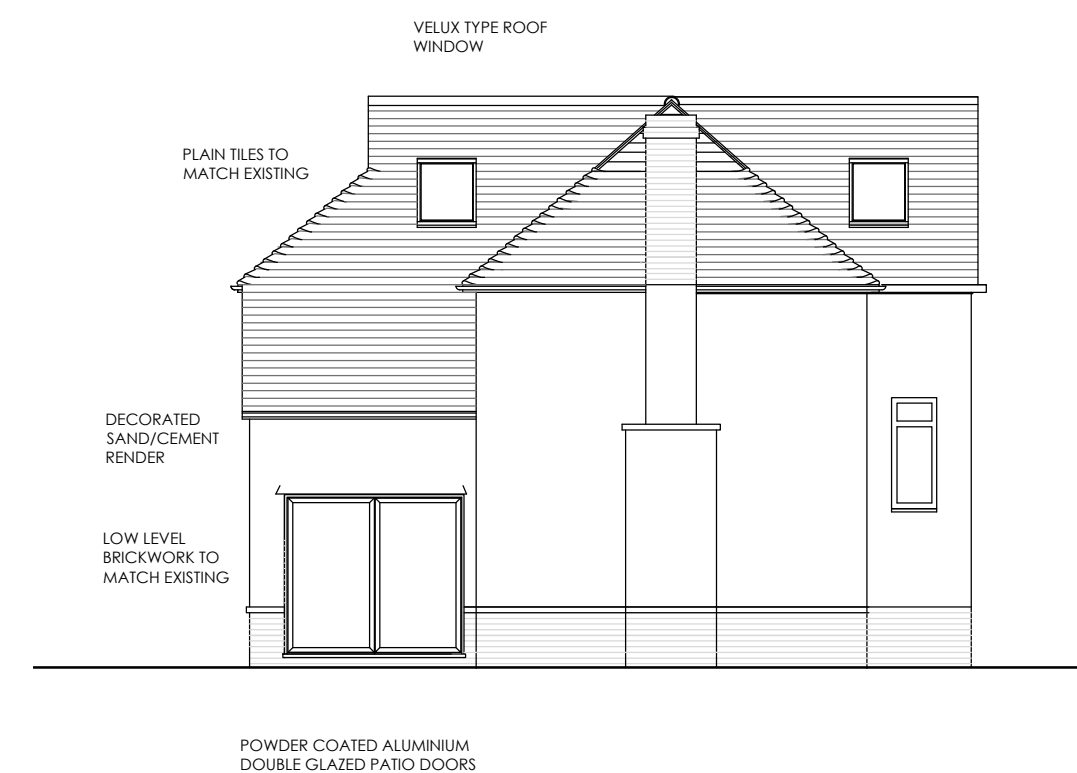


SIDE ELEVATION NORTH WEST

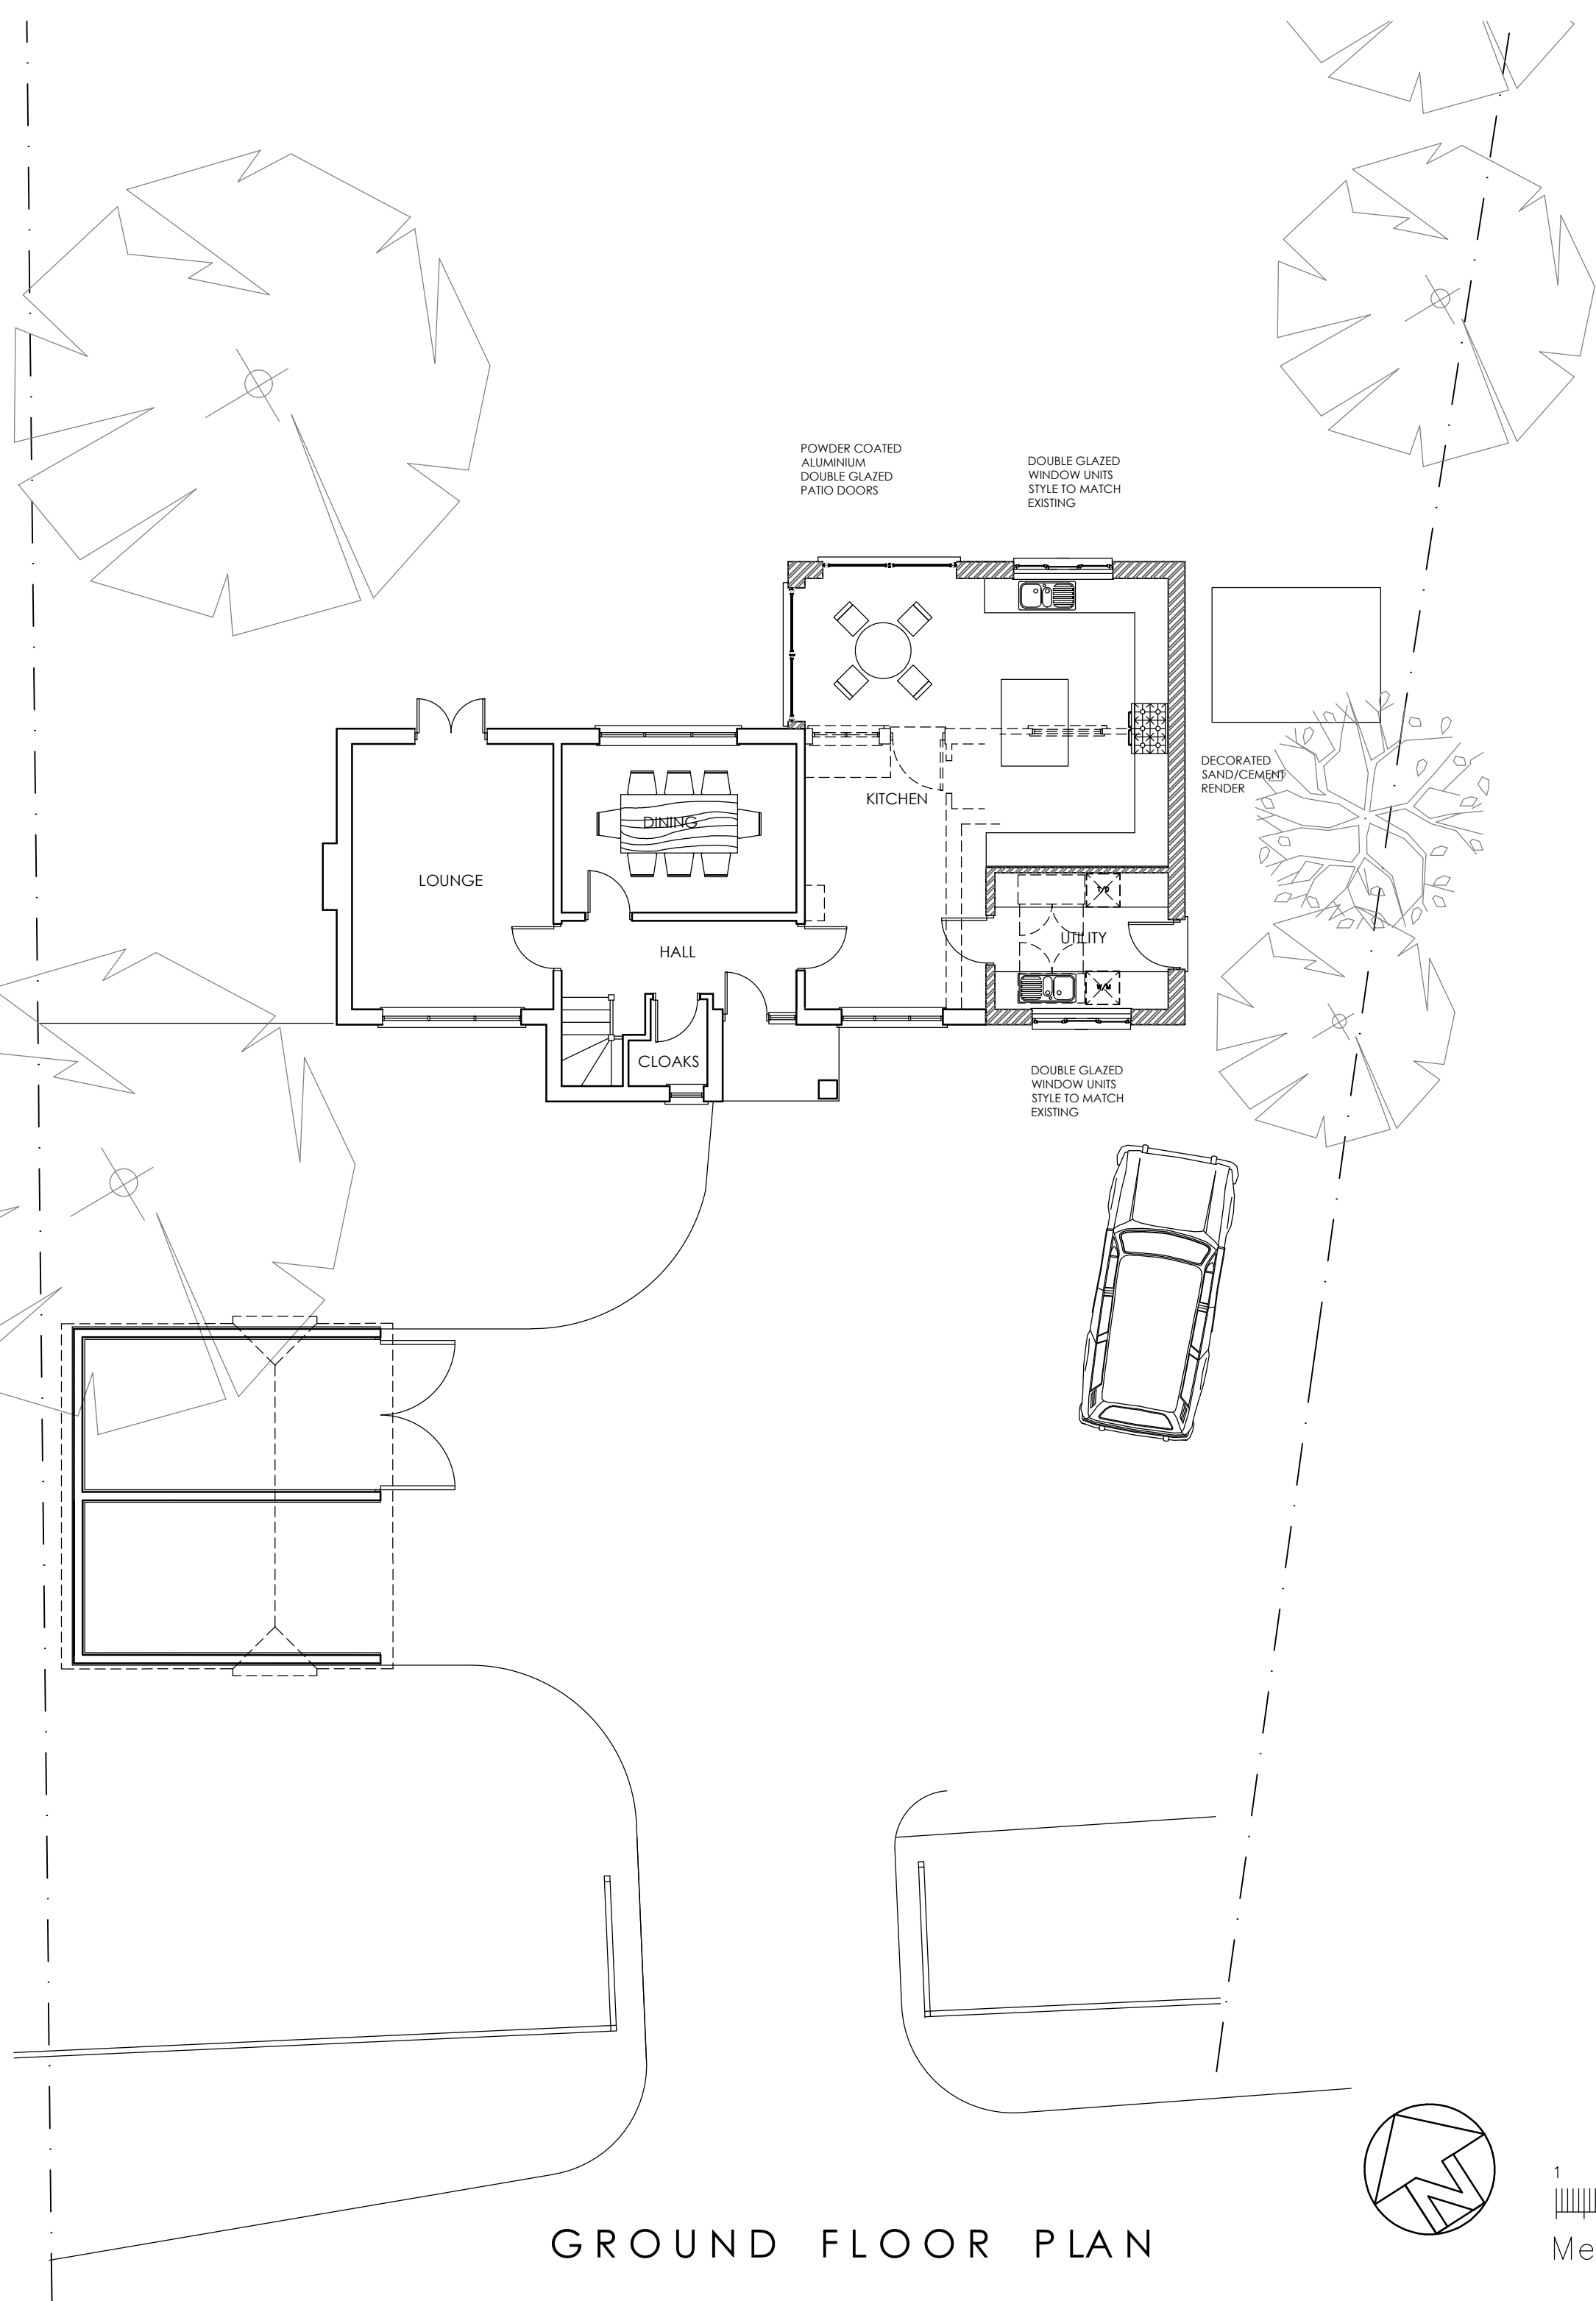

GROUND FLOOR PLAN

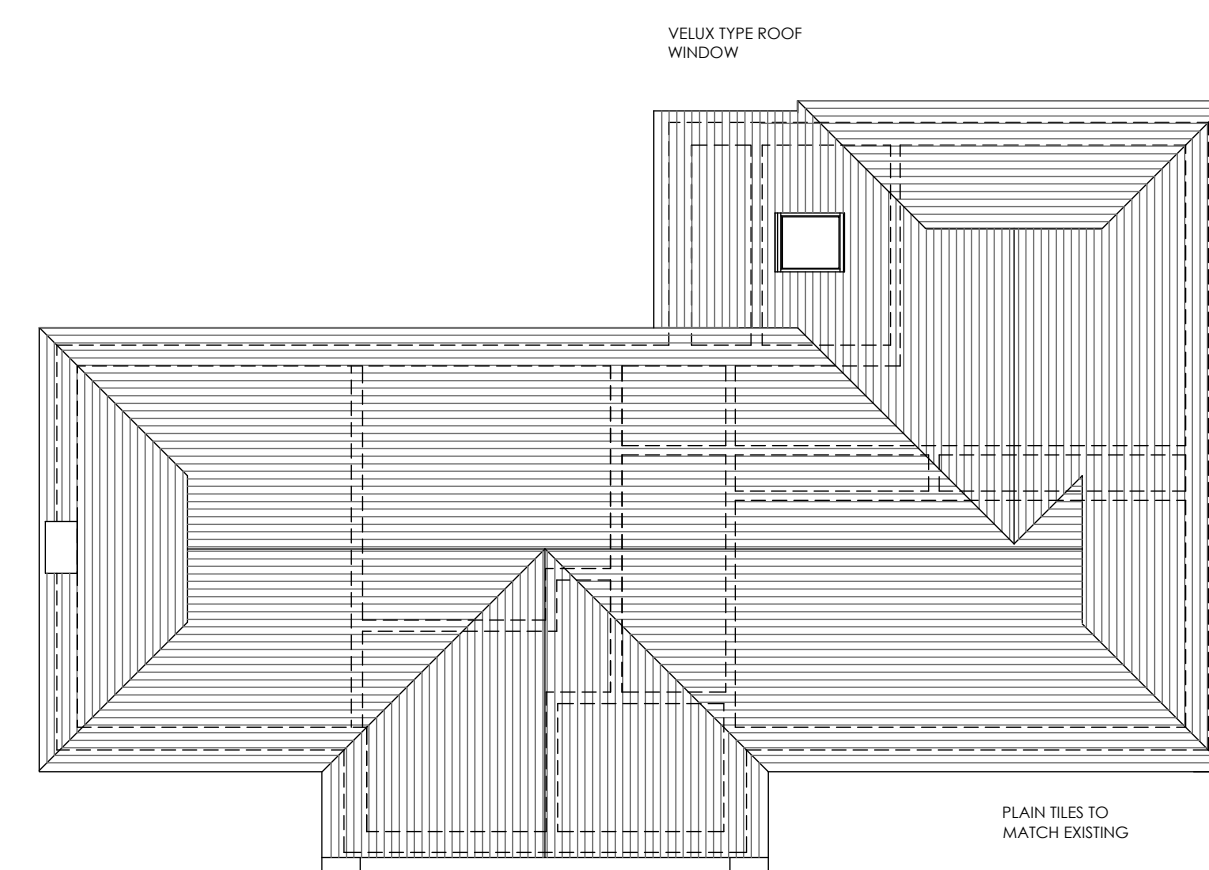

ROOF PLAN

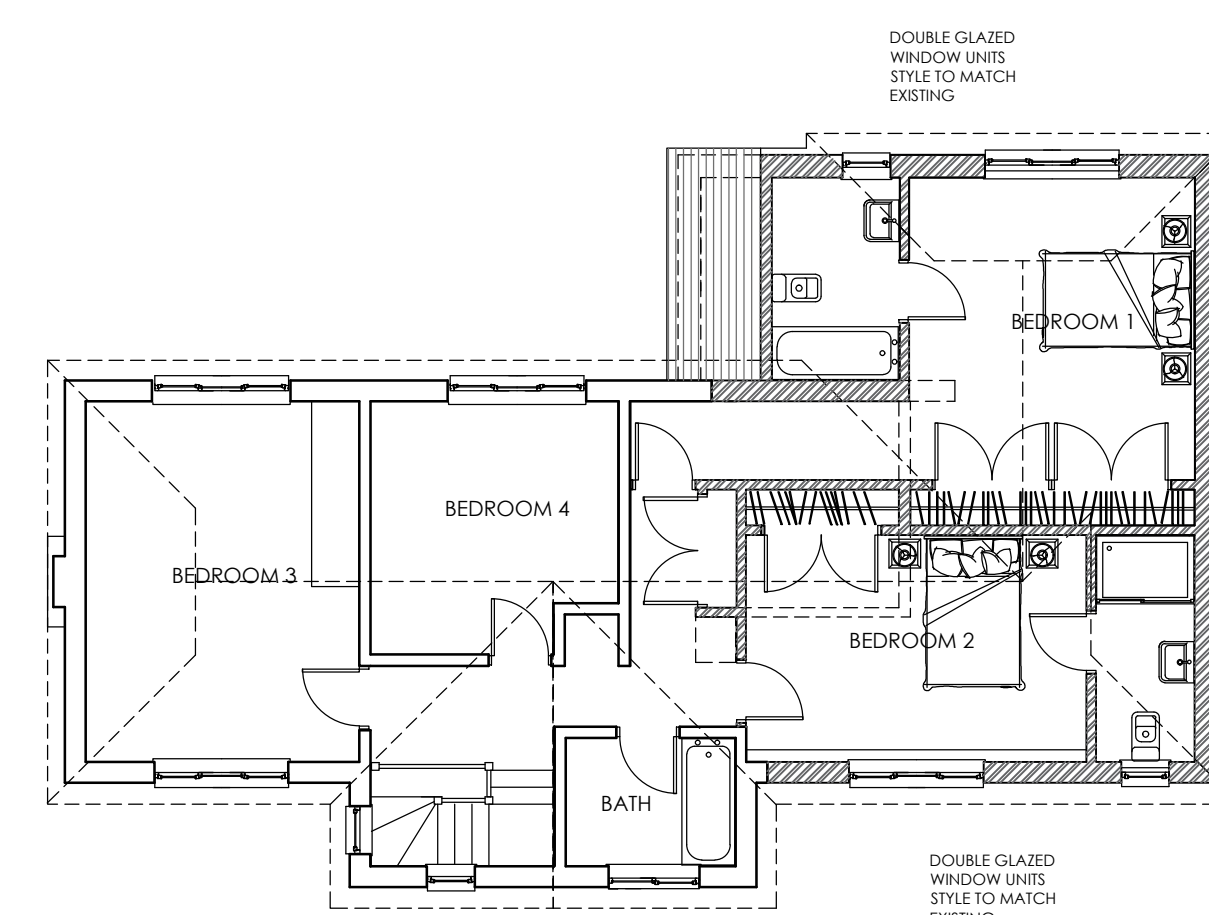

FIRST FLOOR PLAN



LOCATION PLAN
Scale 1:1250

REVISION A - December 2016
BLOCK PLAN AMENDED TO READ LOCATION PLAN
REVISION B - February 2017
TREES REMOVED AS TREE REPORT - 06/02/2017
REVISION C - March 2017
GARAGE AMENDED AND RELOCATED FOLLOWING
PLANNING OFFICERS COMMENTS.
REVISION D - May 2017
GARAGE AMENDED
REVISION E - August 2017
EXTENSION DEPTH AMENDED
REVISION F - December 2017
FIRST FLOOR PLAN, ROOF PLAN AND ELEVATIONS
AMENDED
REVISION G - July 2026
REDUCED PROPOSAL

A.J. YOUNGER Dip Arch (Hons) RIBA CHARTERED ARCHITECTS 102-104 HIGH STREET GODSTONE SURREY Tel: 01883 742646 Mob: 0781 842 1567 email: alyounger@aol.com	
Client:	MR & MRS WATKINSON