



NOT FOR CONSTRUCTION

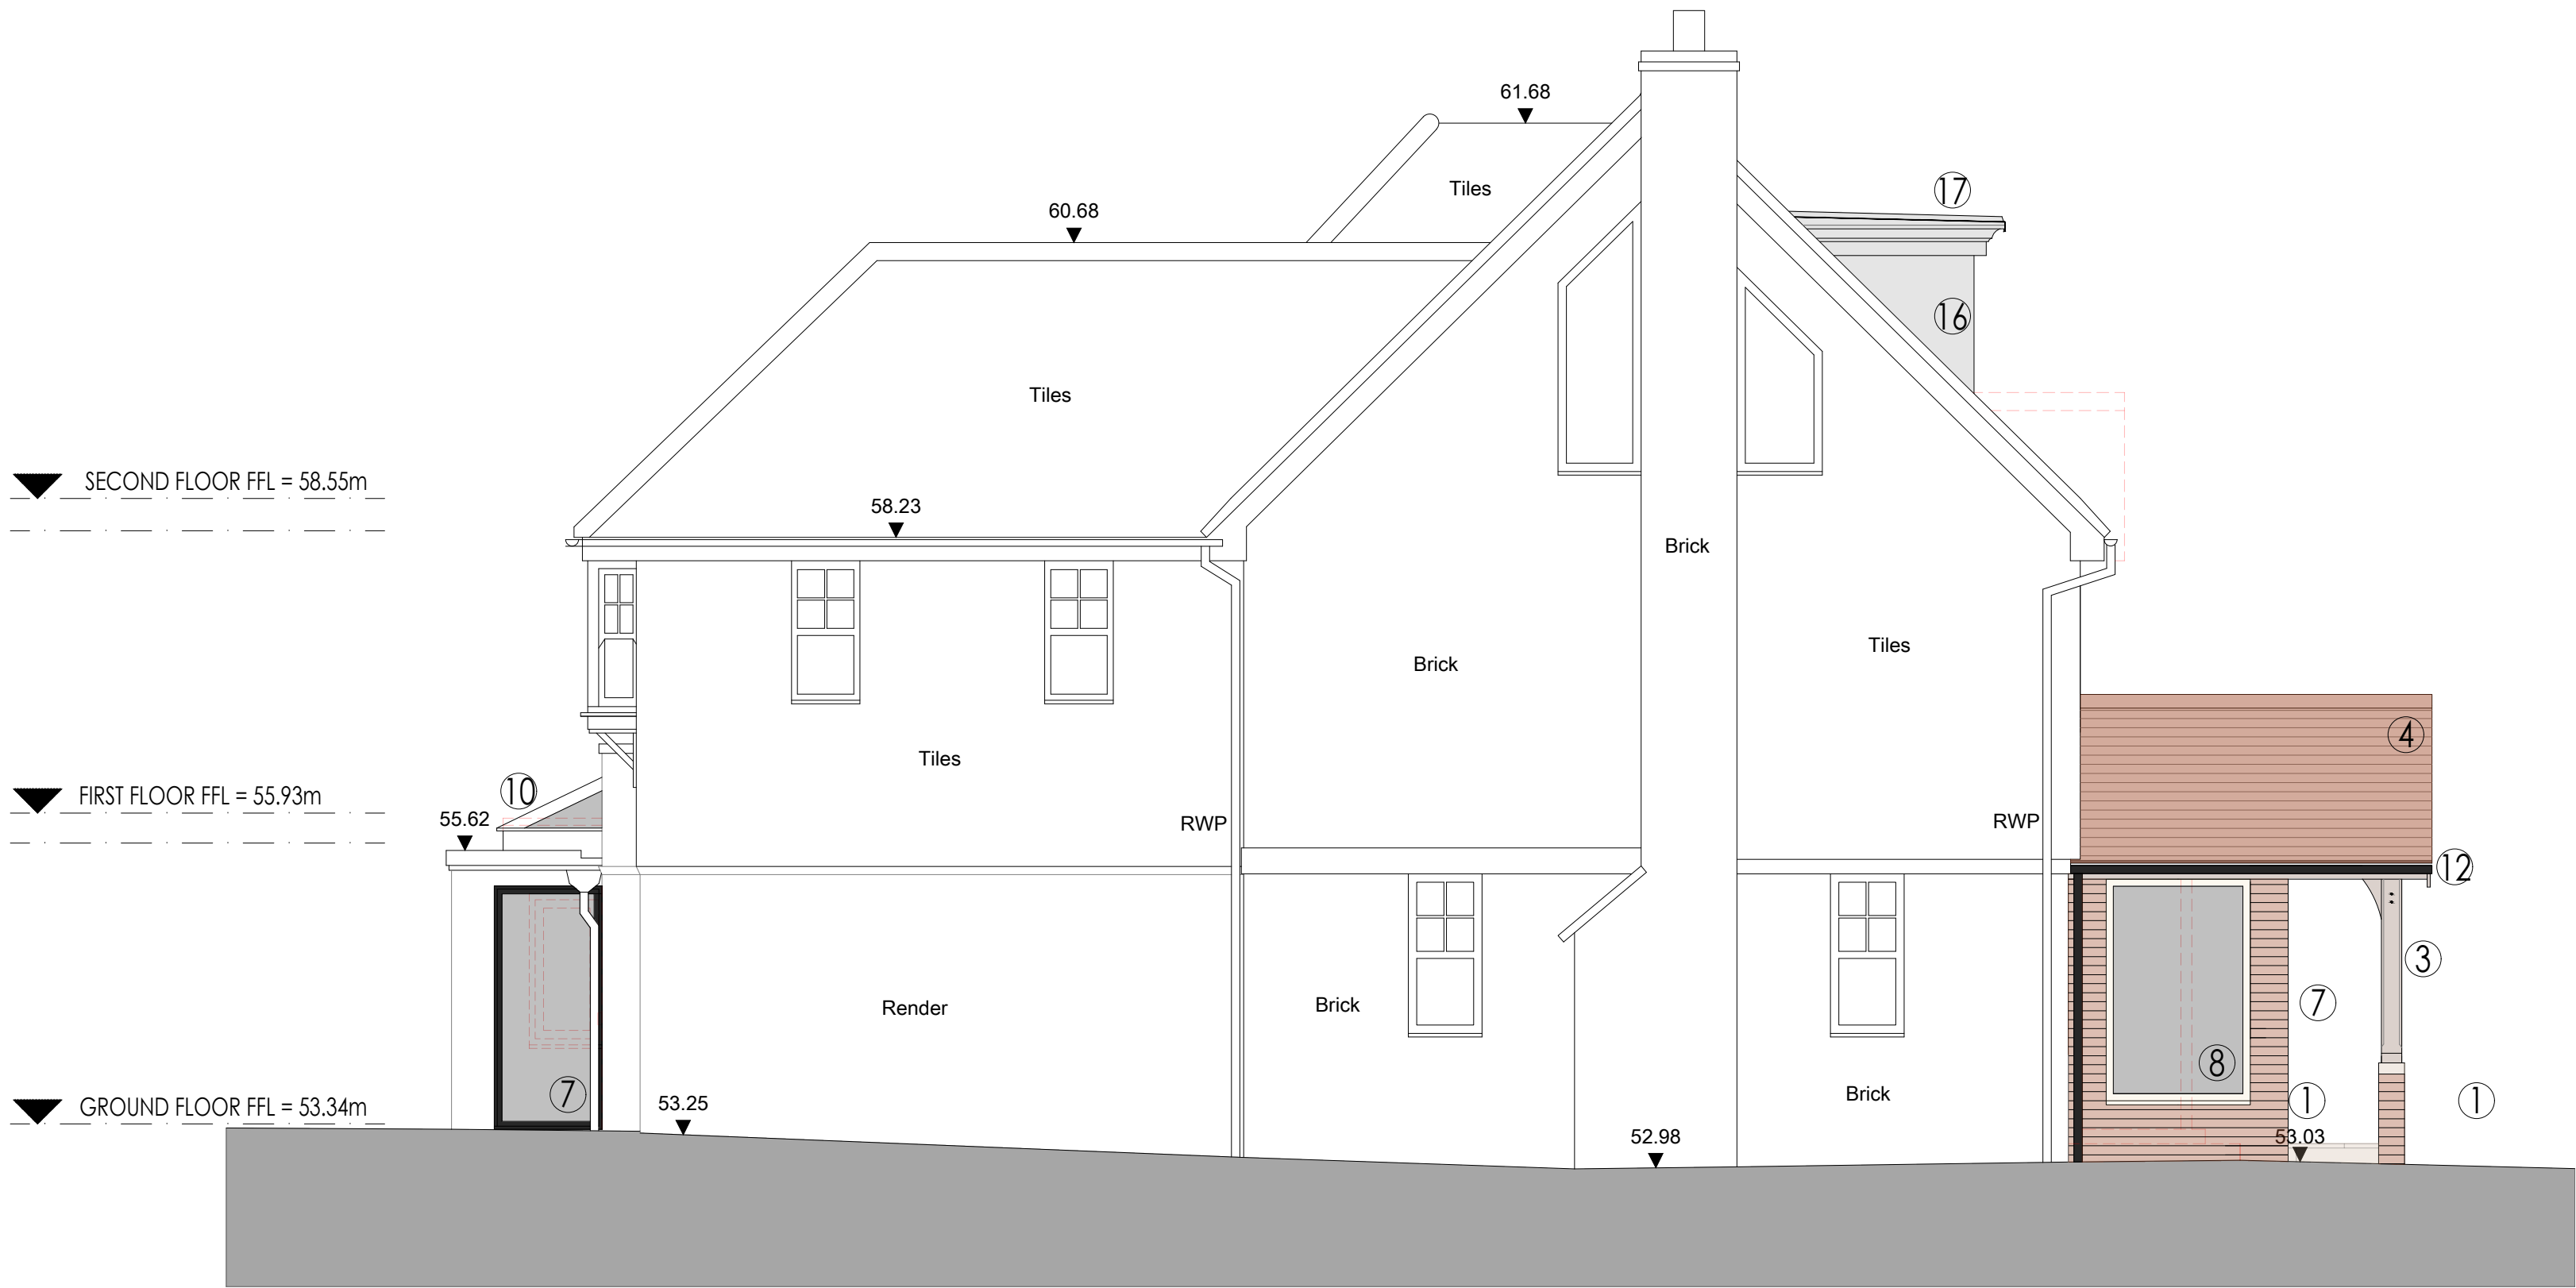


- Elevation Key:
- 1 - Low level plinth walls, and new Porch walls, in facing brick to match existing
 - 2 - New Front Entrance Door
 - 3 - Oak timber framing to Porch
 - 4 - Plain clay tiles to pitched roof, to match existing
 - 5 - Existing gable removed, with roof to receive plain clay tiles to match the existing
 - 6 - Weir outlets to serve flat roof behind
 - 7 - New door to replace existing window. To be formed in thermally-broken metal frames, and finished in black
 - 8 - New doors and windows in white UPVC
 - 9 - New render finish in white, to match existing
 - 10 - New pyramidal rooflight (to suit existing opening)
 - 11 - Toughened glass balustrading
 - 12 - New rainwater goods in black, to match existing
 - 13 - New double doors to replace existing bi-folding doors. To be formed in thermally-broken metal frames, and finished in black
 - 14 - Existing ground level raised to match existing Patio, with gully drain installed
 - 15 - Sliding doors to replace existing bi-folding doors. To be formed in thermally-broken metal frames, and finished in black
 - 16 - New dormer cheek walls to be dressed in lead
 - 17 - New dormer flat roof to be dressed in lead
 - 18 - Replacement garage doors to be side-hung timber with a white painted finish
- Red dashed lines denote elements to be demolished

SOUTH ELEVATION - AS PROPOSED
SCALE @ 1:50 ON AN A1 SHEET

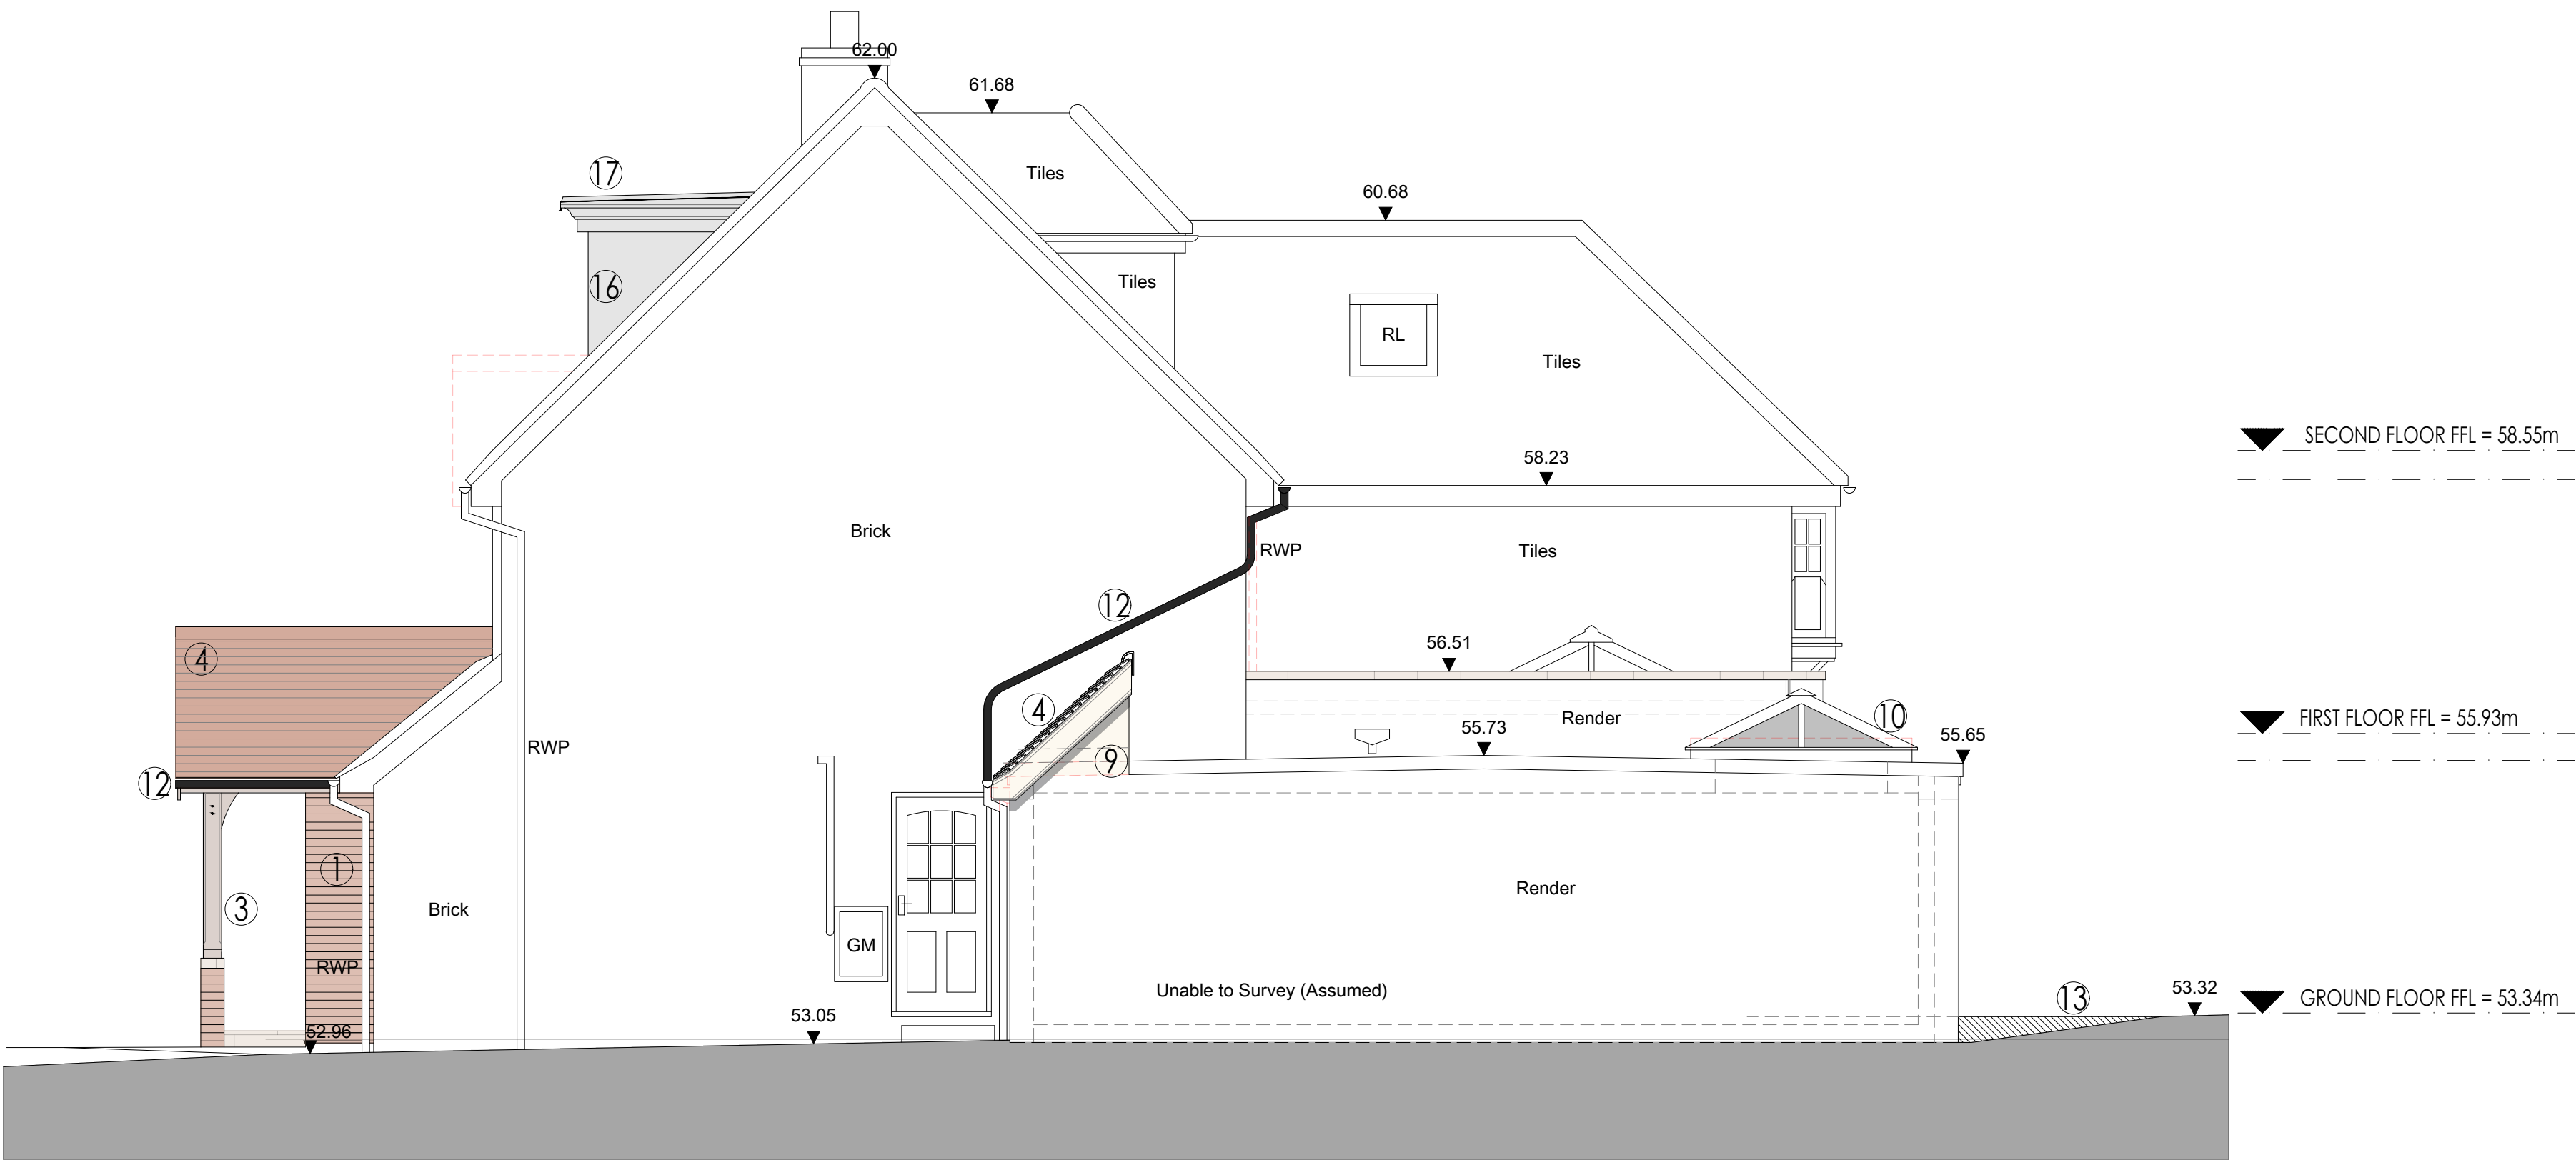

- SECOND FLOOR FFL = 58.55m
- FIRST FLOOR FFL = 55.93m
- GROUND FLOOR FFL = 53.34m

NORTH ELEVATION - AS PROPOSED
SCALE @ 1:50 ON AN A1 SHEET

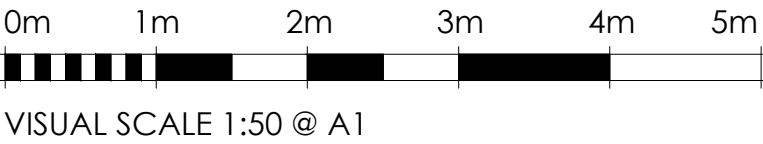

A	10.08.26	RH	Balcony omitted and front dormer width reduced	*
REV.	DATE.	BY.	AMENDMENT.	CHK.

PLANNING

gould baxter

2 Lucastes Mews, Paddockhall Road,
Haywards Heath,
West Sussex, RH16 1HE
(01444) 452604
hb@gouldbaxter.co.uk
www.gouldbaxter.co.uk

NOTES:
DO NOT SCALE OFF THIS DRAWING UNLESS FOR PLANNING PURPOSES.
CHECK ALL DIMENSIONS ON SITE BEFORE ANY WORK IS COMMENCED.
ALL GOODS MATERIALS AND WORKMANSHIP MUST CONFORM WITH
CURRENT BUILDING REGULATIONS, BRITISH STANDARDS AND CODES OF
PRACTICE.
COPYRIGHT OF THIS DRAWING IS RETAINED BY GOULD PROPERTY
CONSULTANTS LLP T/A GOULD-BAXTER AND IT MUST NOT BE REPRODUCED
WITHOUT WRITTEN CONSENT.

CLIENT:
Mrs. A. Prestwich

PROJECT:
6 Glendale Road
Burgess Hill
West Sussex
RH15 0EJ

DRAWING:
North and South Elevations
As Proposed

DATE: 09.06.2026	SCALE AT A1: 1:50	DRAWN BY: RH CHECKED BY: *
---------------------	----------------------	-------------------------------

JOB NO. GH1068	DRAWING NO. PL.005	REV. A
-------------------	-----------------------	-----------