


NOT FOR CONSTRUCTION

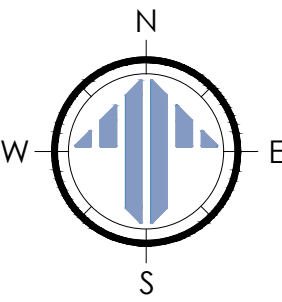


- First Floor General Arrangement Key:
- 1 - Existing staircase - retained
 - 2 - Landing
 - 3 - Existing door and wall removed, and new door opening formed within new wall
 - 4 - New wall to enlarge rear Bedroom
 - 5 - Existing Bedroom
 - 6 - Bedroom
 - 7 - New doors to serve Juliet Balcony
 - 8 - Existing Flat Roof
 - 9 - Glass balustrade to Juliet Balcony
 - 10 - Dummy pitched roof to front elevation of Garage
 - 11 - Existing Rooflight
 - 12 - Existing parapet wall
 - 13 - Shared En Suite (formed from Family Bathroom)
 - 14 - Bedroom
 - 15 - New door and wall to extend Bedroom entrance
 - 16 - Main Bedroom Lobby
 - 17 - Bedroom (Existing, unchanged)
 - 18 - En Suite (Existing, unchanged)
 - 19 - Existing (covered) opening to receive pyramidal roof lantern
 - 20 - Extended Porch roof

Red dashed lines denote elements to be demolished




FIRST FLOOR GENERAL ARRANGEMENT - AS PROPOSED
SCALE @ 1:50 ON AN A1 SHEET

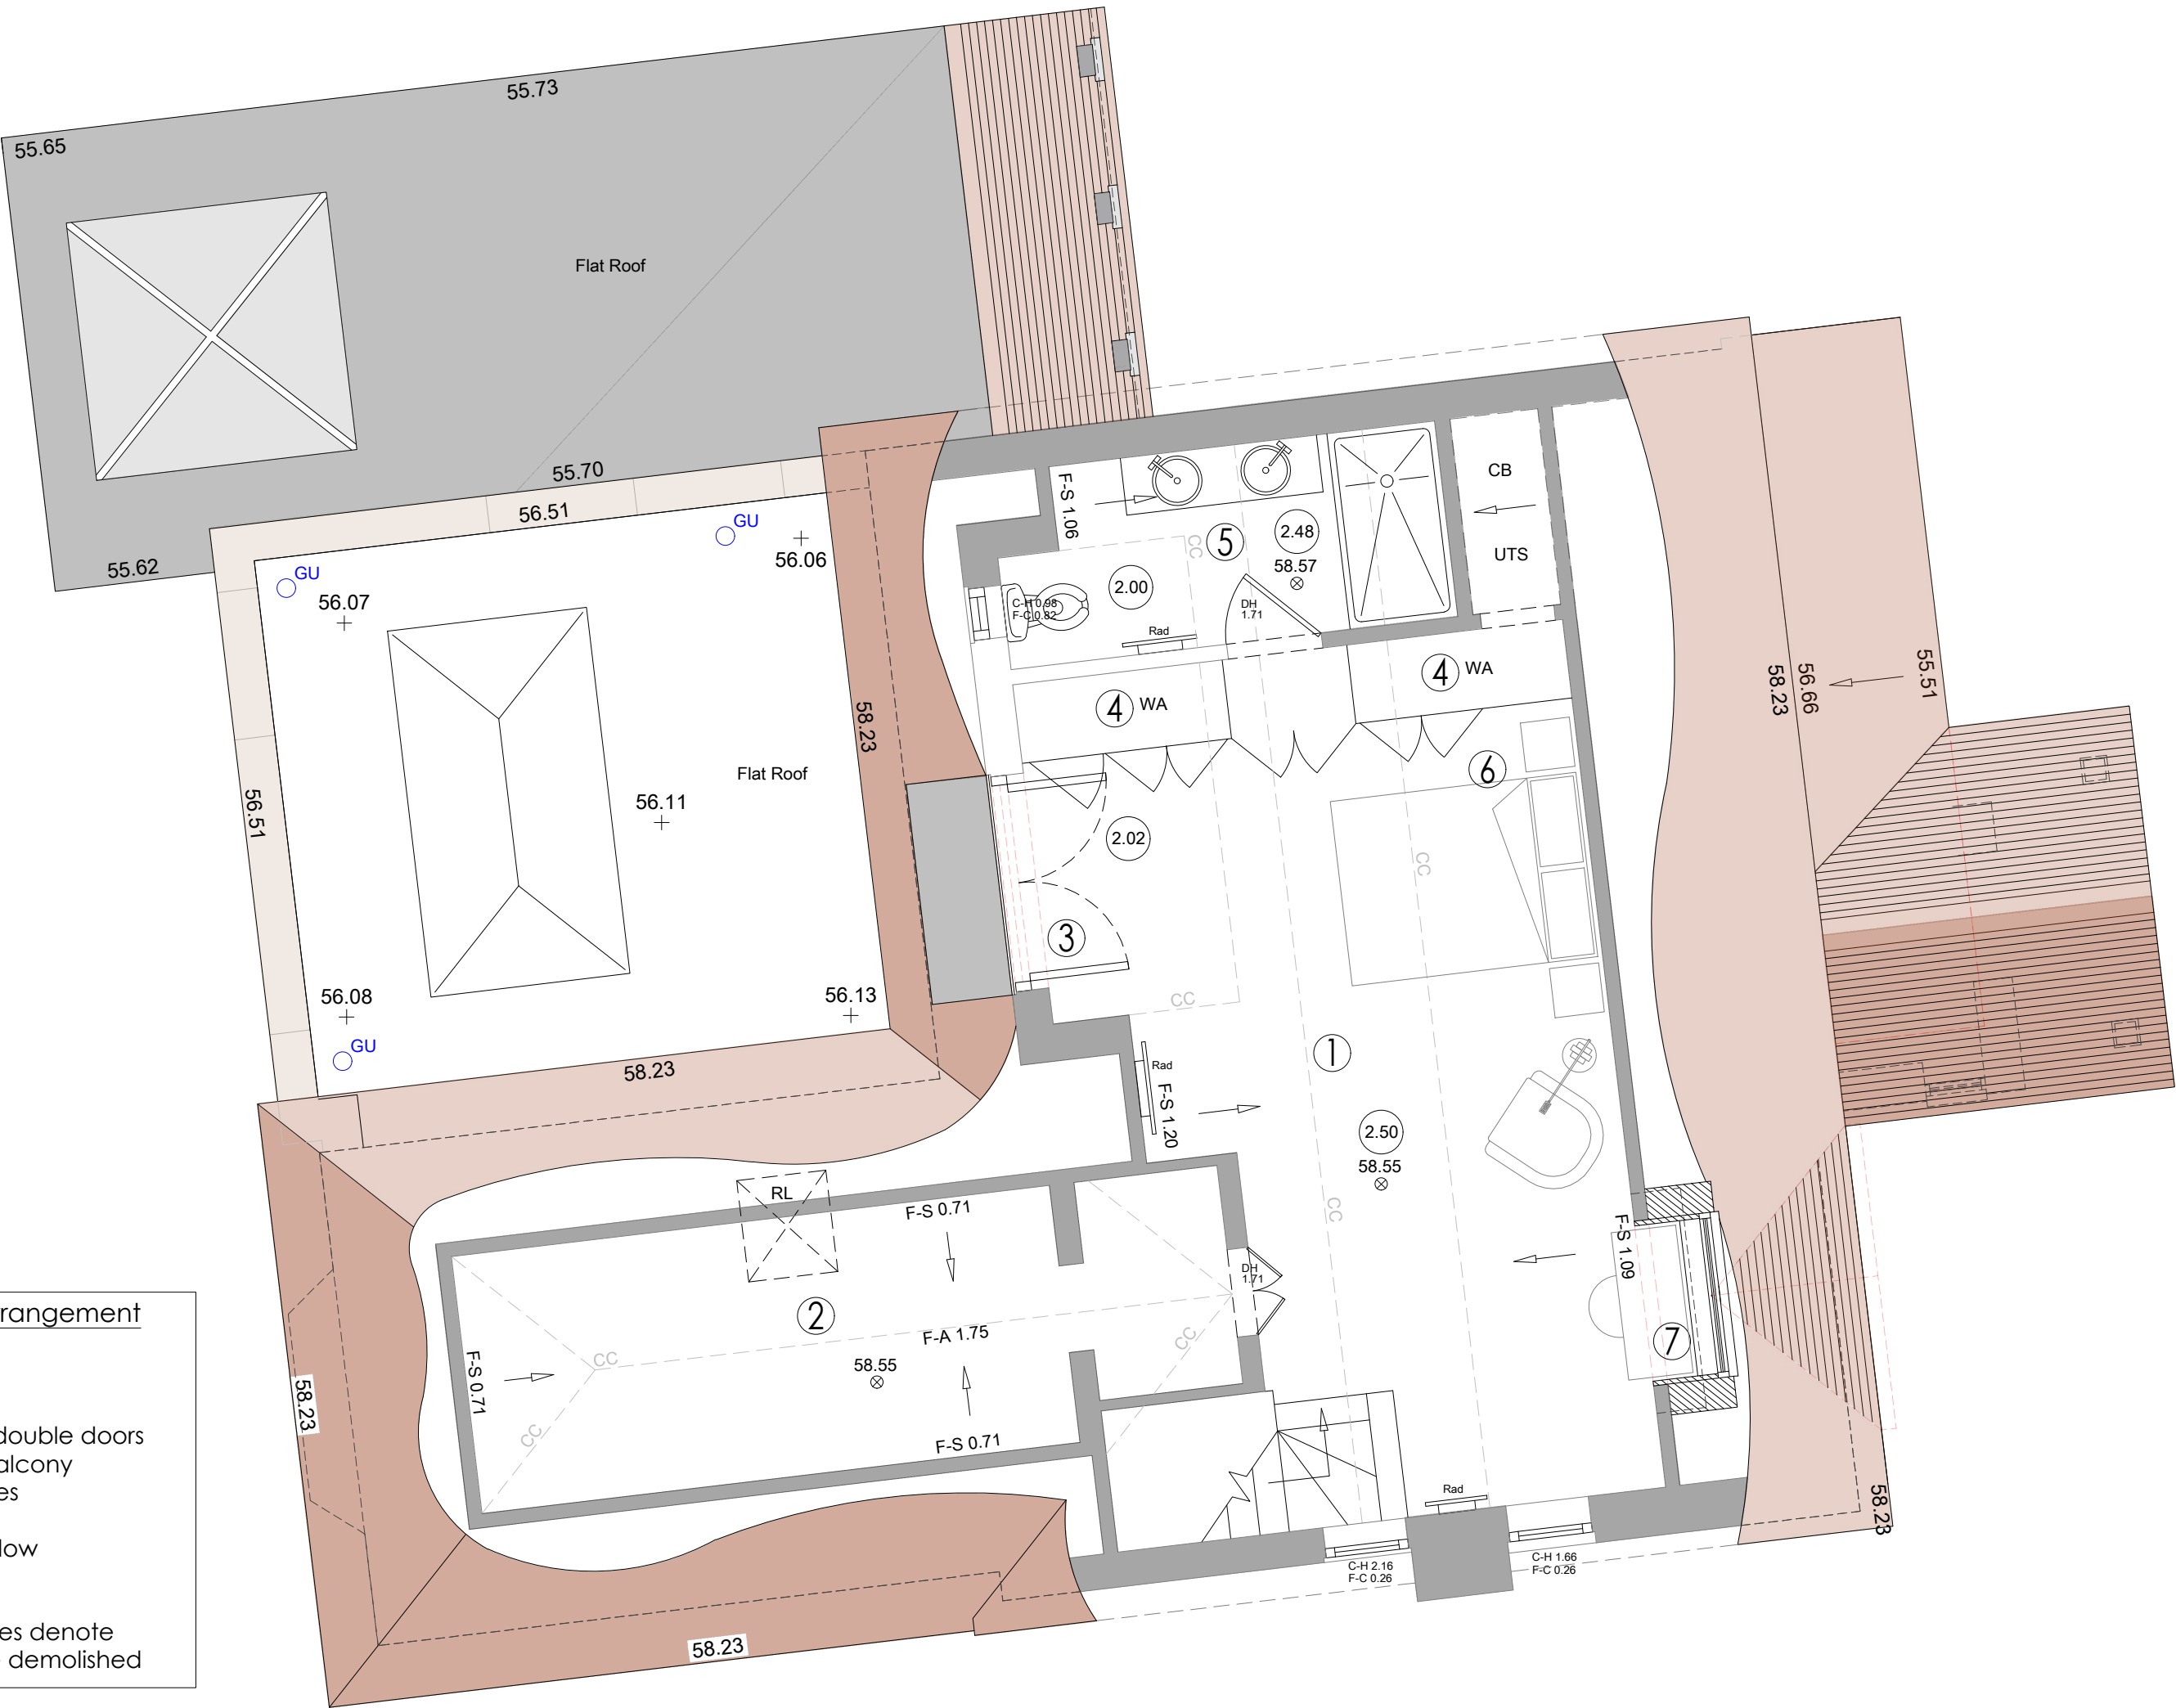

- Second Floor General Arrangement Key:
- 1 - Bedroom
 - 2 - Dressing Room
 - 3 - Window removed and double doors inserted to form Juliet balcony
 - 4 - Existing built-in wardrobes
 - 5 - En Suite
 - 6 - Conservation Roof Window
 - 7 - New Dormer Window

Red dashed lines denote elements to be demolished

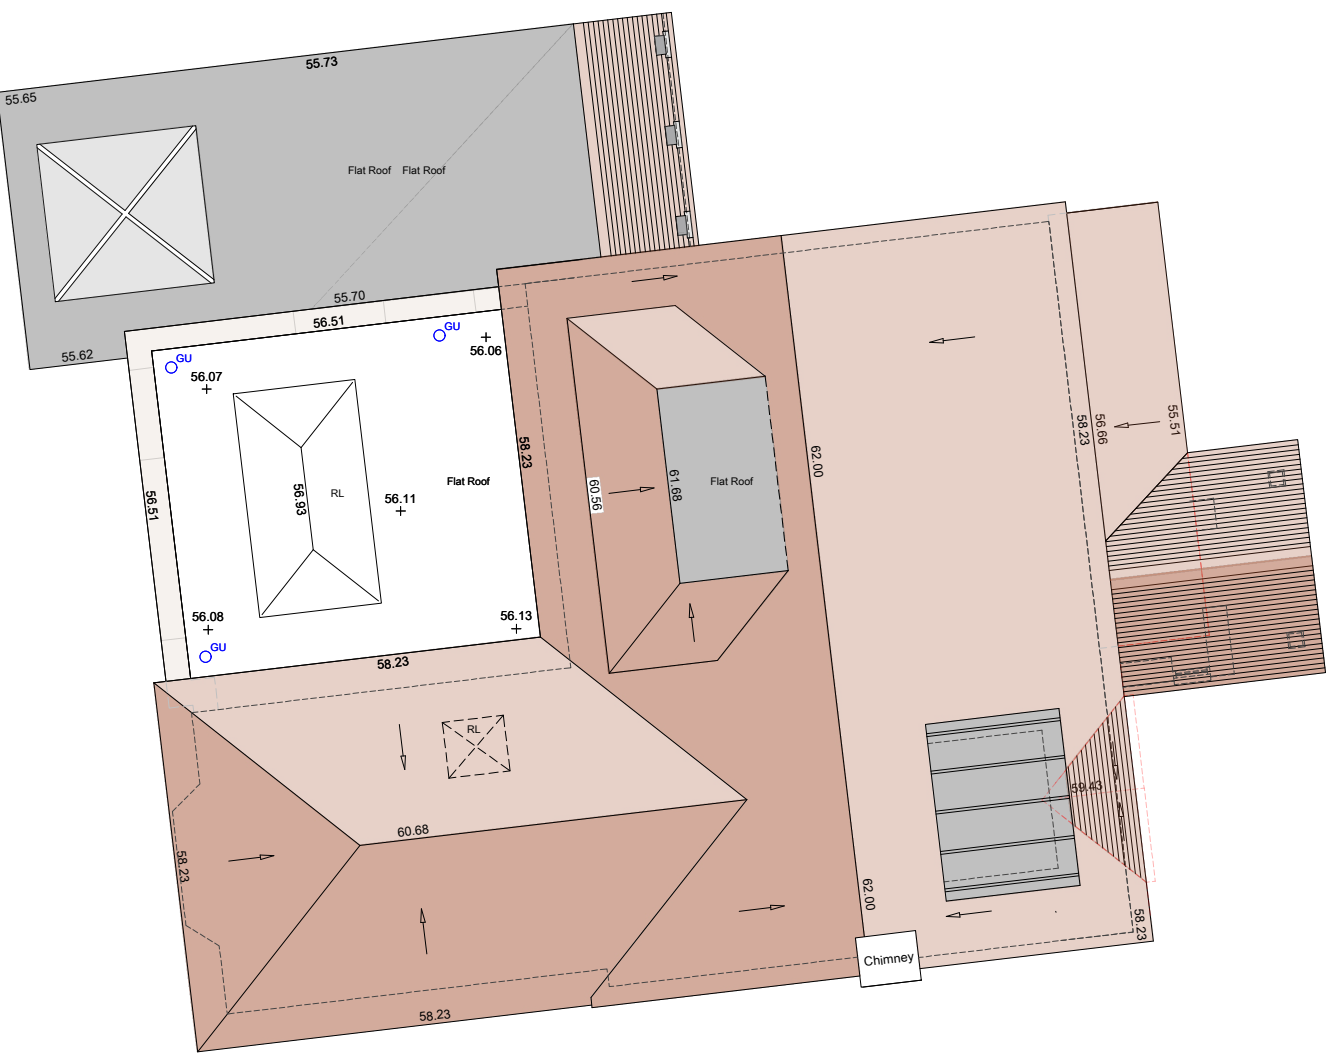

ROOF PLAN - AS PROPOSED
SCALE @ 1:100 ON AN A1 SHEET

0m 2m 4m 6m 8m 10m
VISUAL SCALE 1:100 @ A1

SECOND FLOOR GENERAL ARRANGEMENT - AS PROPOSED
SCALE @ 1:50 ON AN A1 SHEET

0m 1m 2m 3m 4m 5m
VISUAL SCALE 1:50 @ A1

A	10.08.26	RH	Balcony omitted and front dormer width reduced	*
REV.	DATE.	BY.	AMENDMENT.	CHK.

PLANNING



2 Lucastes Mews, Paddockhall Road,
Haywards Heath,
West Sussex, RH16 1HE
(01444) 452604
hh@gouldbaxter.co.uk
www.gouldbaxter.co.uk

NOTES:
DO NOT SCALE OFF THIS DRAWING UNLESS FOR PLANNING PURPOSES.
CHECK ALL DIMENSIONS ON SITE BEFORE ANY WORK IS COMMENCED.
ALL GOODS MATERIALS AND WORKMANSHIP MUST CONFORM WITH
CURRENT BUILDING REGULATIONS, BRITISH STANDARDS AND CODES OF
PRACTICE.
COPYRIGHT OF THIS DRAWING IS RETAINED BY GOULD PROPERTY
CONSULTANTS LLP T/A GOULD BAXTER AND IT MUST NOT BE REPRODUCED
WITHOUT WRITTEN CONSENT.

CLIENT:
Mrs. A. Prestwich

PROJECT:
6 Glendale Road
Burgess Hill
West Sussex
RH15 0EJ

DRAWING:
First and Second Floor General
Arrangement, and Roof Plan,
As Proposed

DATE: 09.06.2026	SCALE AT A1: 1:50 / 1:100	DRAWN BY: RH CHECKED BY: *
---------------------	------------------------------	-------------------------------

JOB NO. GH1068	DRAWING NO. PL.003	REV. A
-------------------	-----------------------	-----------