



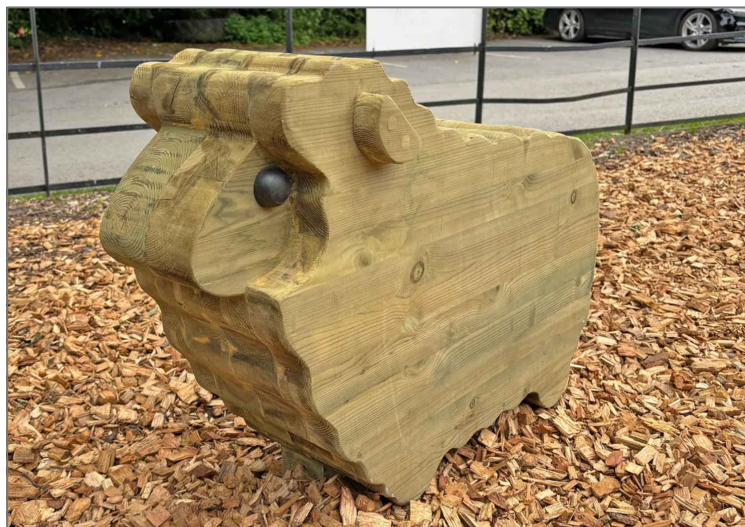
1 - Play Tractor and Trailer by OPUK or similar approved



2 - Pig Play Sculpture by OPUK or similar approved



3 - Minibeast Finger Maze by OPUK or similar approved



4 - Engraved Circle Seats by OPUK or similar approved



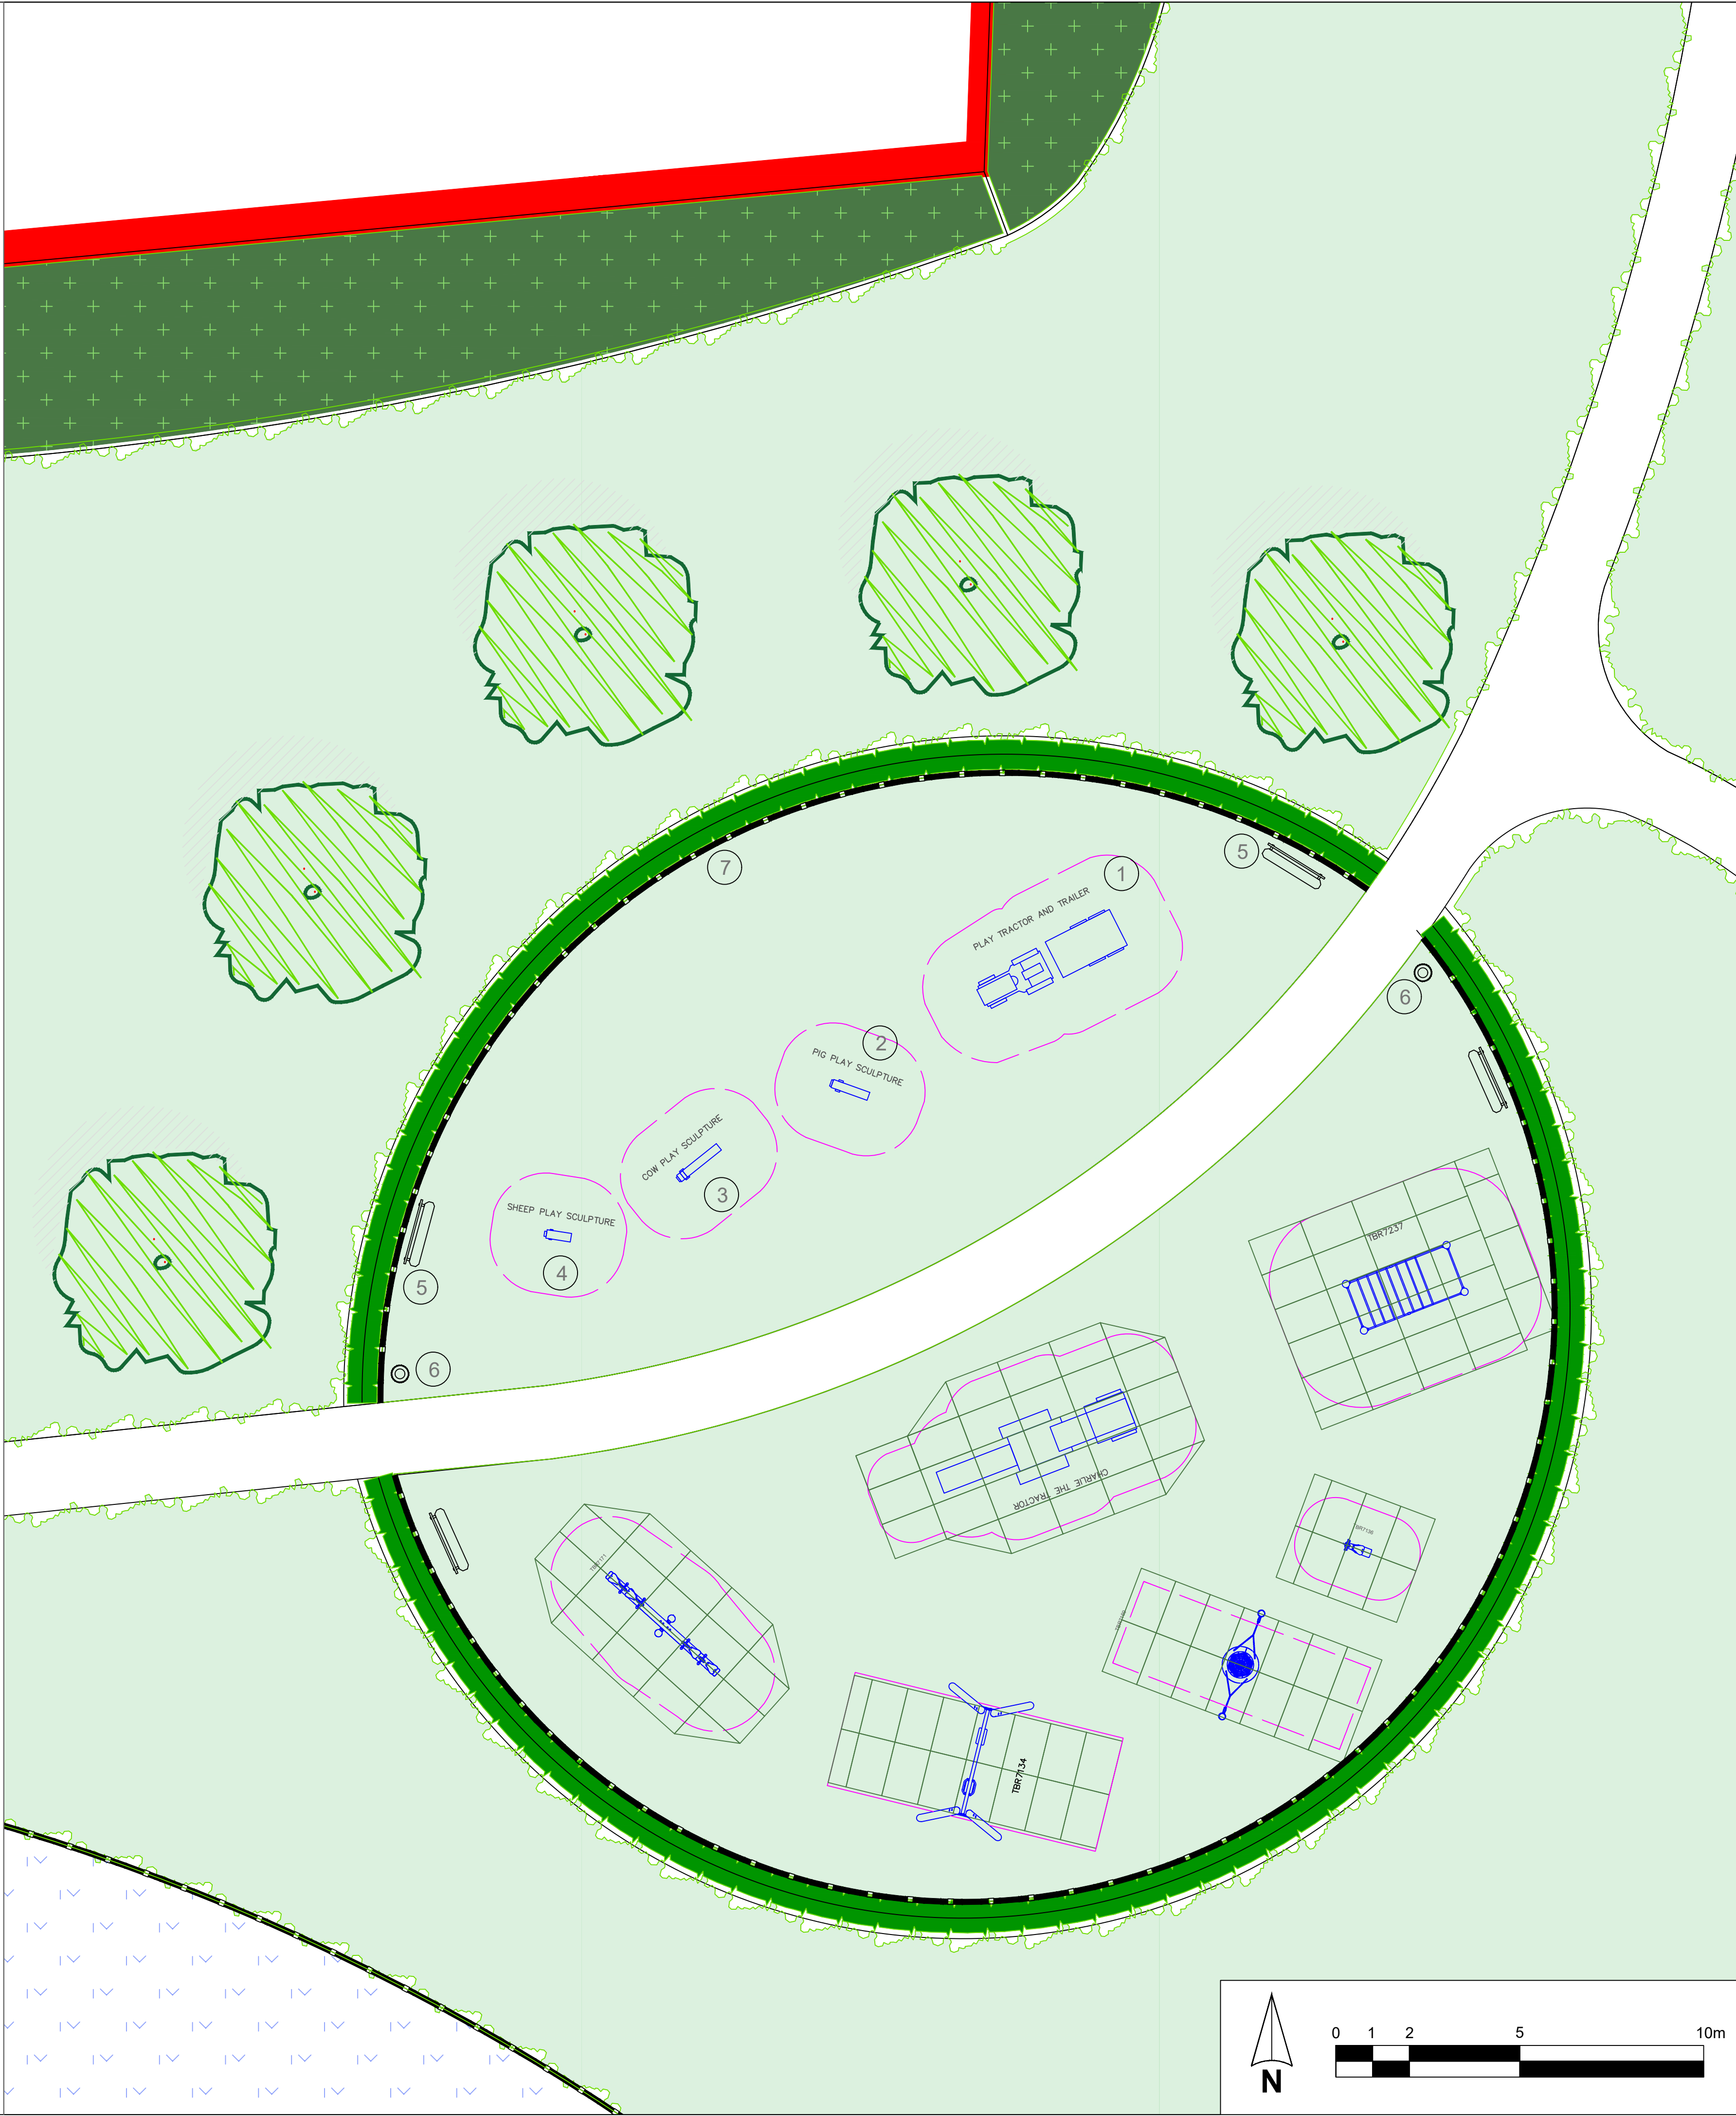
5 - Engraved Back Bench by OPUK or similar approved



6 - Winchester Canopied Litter Bin by Broxap or similar approved



7 - Timber fence such as Half Round Post and Rail Fence by Jacksons Fencing or similar approved



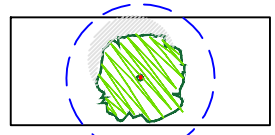
LEGEND

 
EXISTING

Scrub and hedgerows

PROPOSED

GENERAL

 
Tree planting

Hedgerows

 
Wildflower meadows

 
Flowering lawns

 
Seasonally wet meadows

Native tree and shrub mix

Ornamental native shrub and bulb mix

Fencing

Benches

Litter bins



01622 437196 lydia@hwandco.co.uk www.hwandco.co.uk
2 Keswick Drive, Maidstone, Kent ME16 0DQ Hill-Wood & Co (Kent) Ltd Company no. 1006666

PRELIMINARY

Project **FOXHOLE LANE, BOLNEY**
Drawing title **PLAY - Farmyard LAP**

Rev	Description	Date
A	Amendments to revised drainage layout	27/07/26

Scale	Date	Drawing number	Rev
1:100@A1			
1:200@A3	Jul 2026	0817/26/A/32	A