




1 - Vileplume Robinia Balancing Item by Miracle Play or similar approved



2 - Caterpie Robinia Stepping Posts by Miracle Play or similar approved



3 - Bulbosaur Robinia Log Hurdles by Miracle Play or similar approved

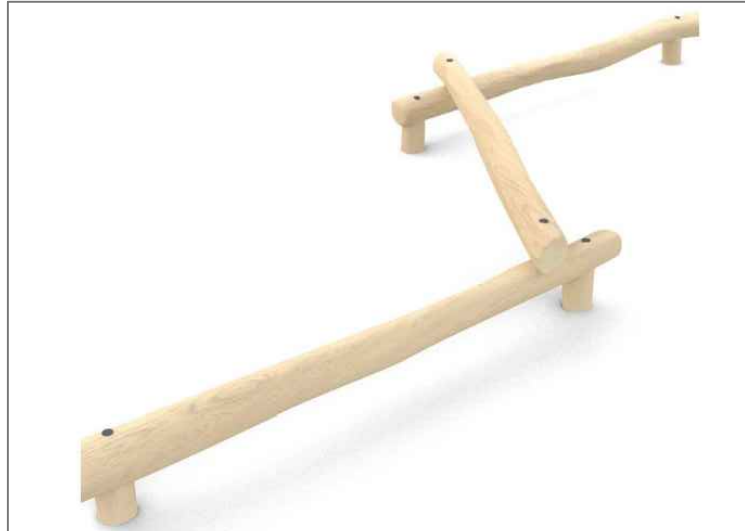


4 - Paras Robinia Balancing Beam by Miracle Play or similar approved



5 - Engraved Back Bench by OPUK or similar approved



6 - Engraved Back Bench by OPUK or similar approved

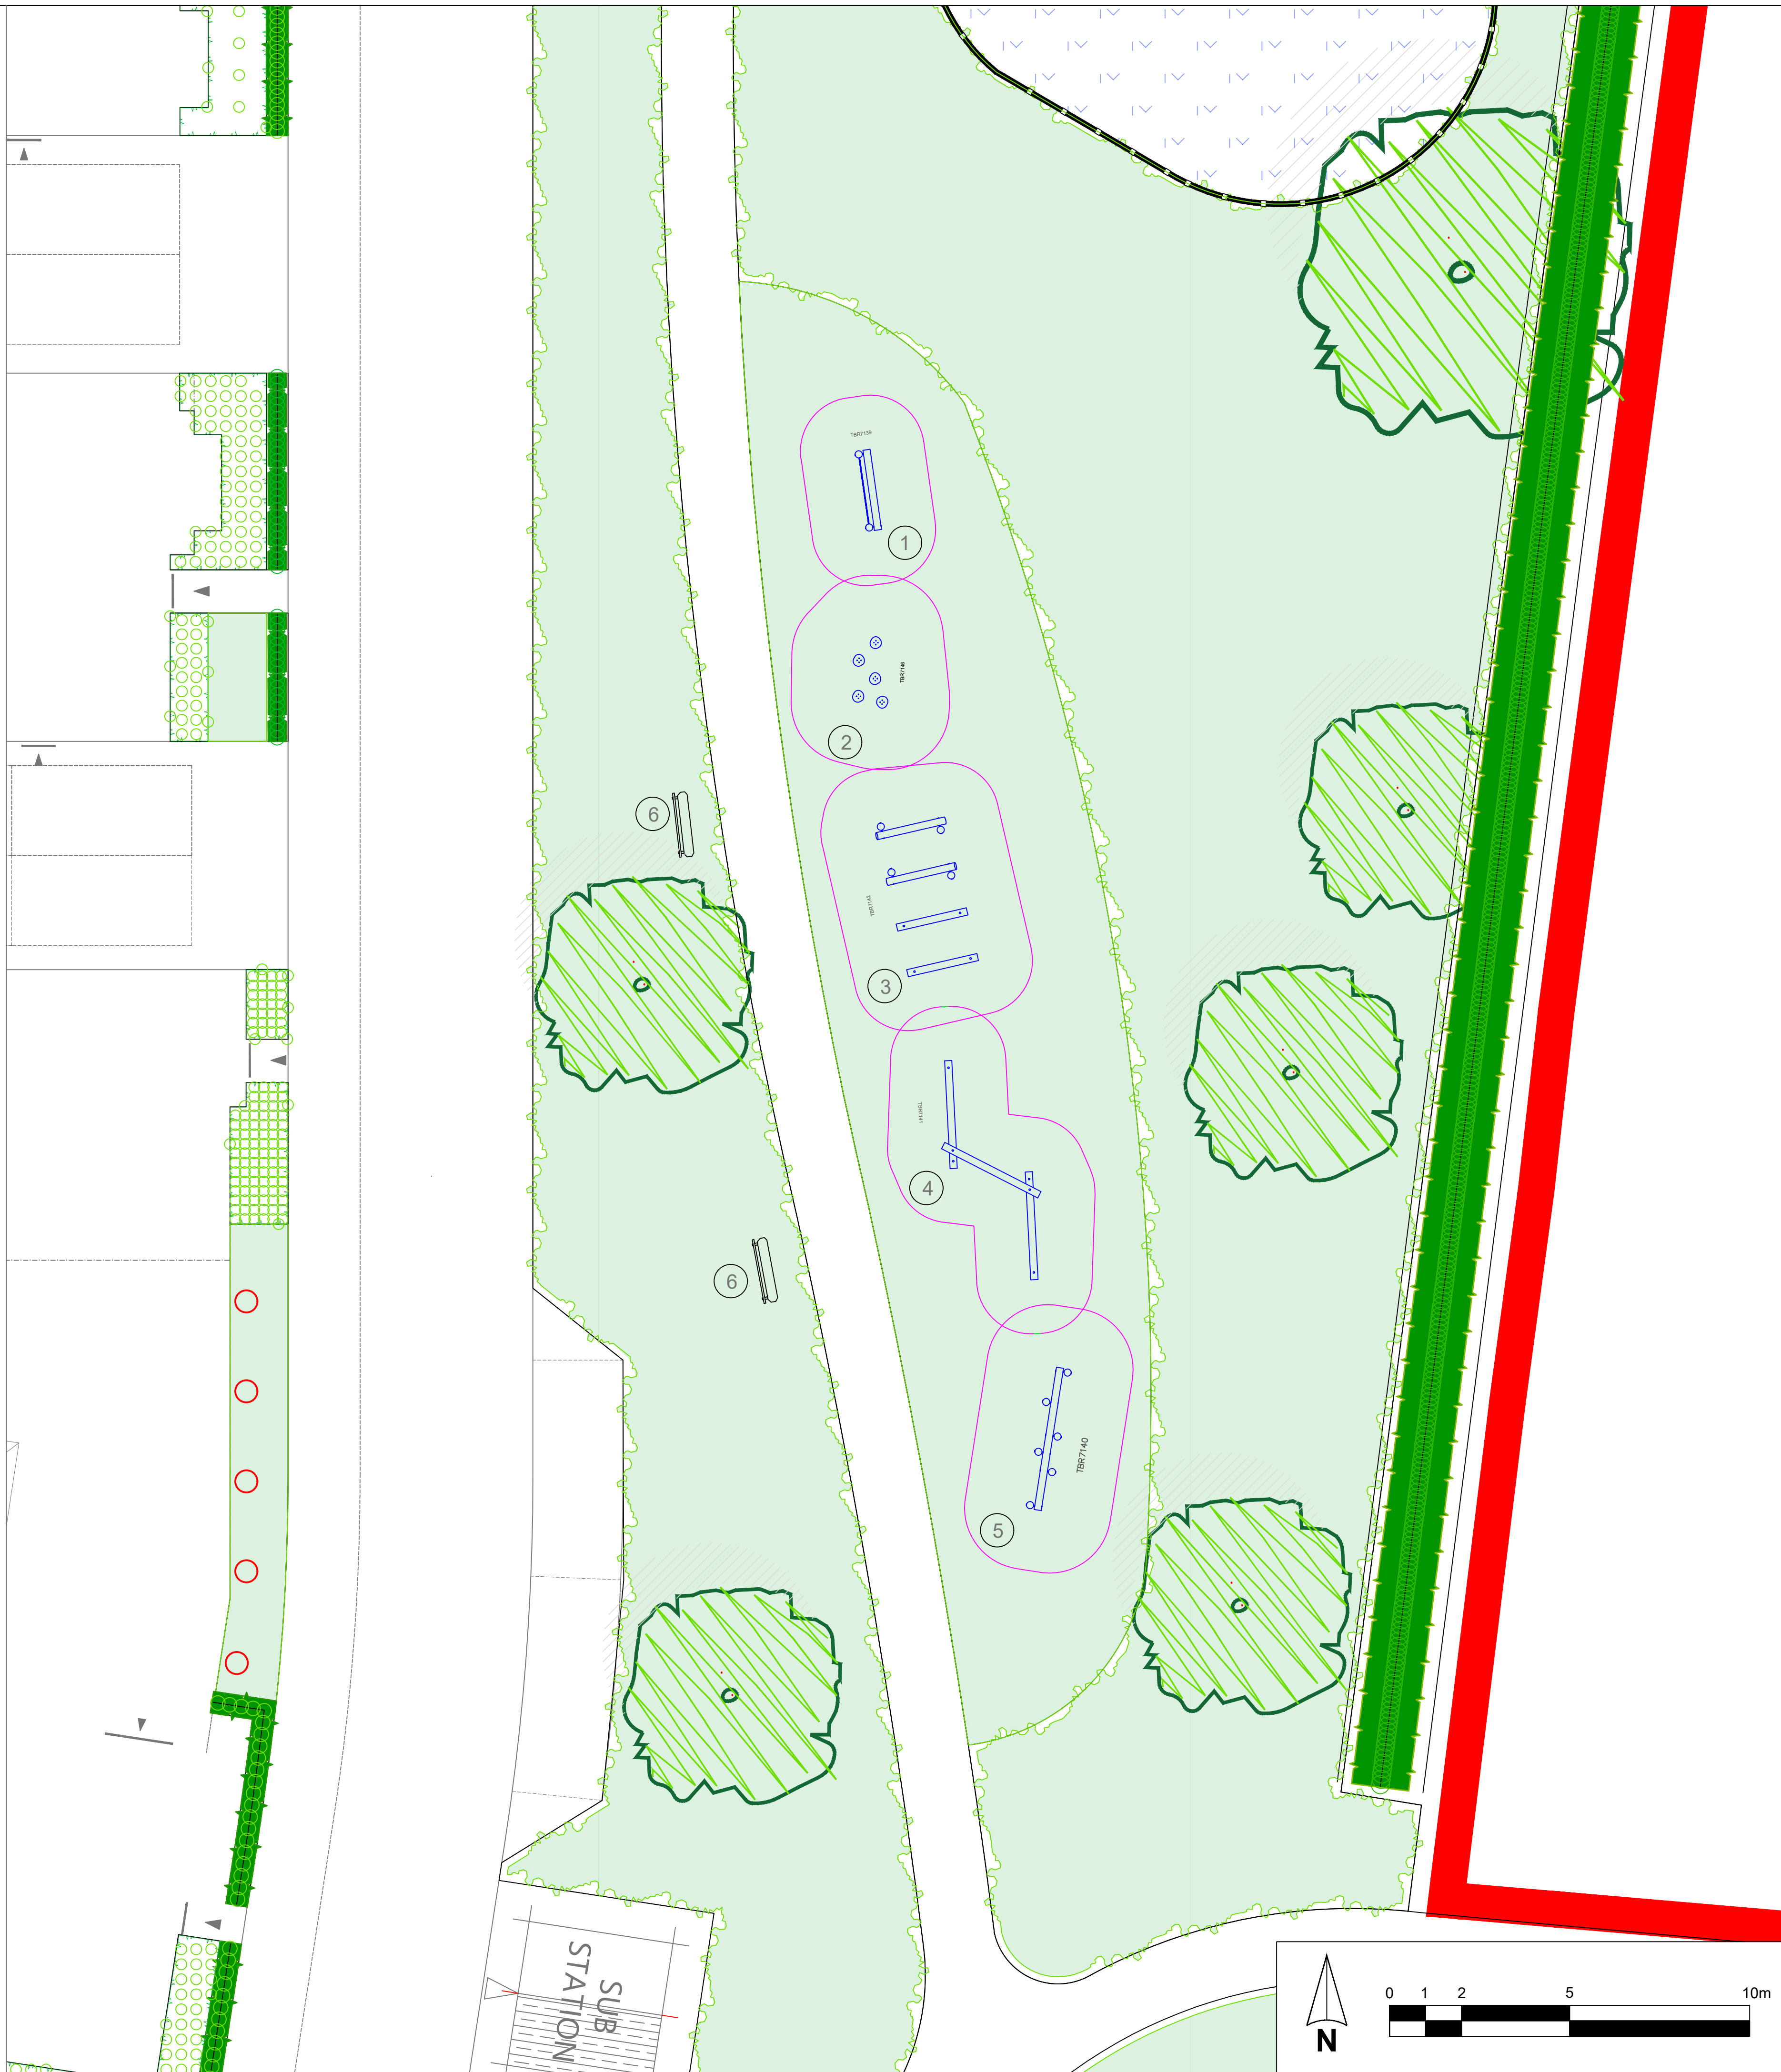

LEGEND

EXISTING

Scrub and hedgerows

PROPOSED

GENERAL

Tree planting

Hedgerows

Wildflower meadows

Flowering lawns

Seasonally wet meadows

Native tree and shrub mix

Ornamental native shrub and bulb mix

Fencing

Benches

Litter bins



01622 437196 lydia@hwandco.co.uk www.hwandco.co.uk
2 Keswick Drive, Maidstone, Kent ME16 0DQ Hill-Wood & Co (Kent) Ltd Company no. 1006866

PRELIMINARY

Project	FOXHOLE LANE, BOLNEY		
Drawing title	PLAY - Natural Trail LAP		
Rev	Description	Date	
A	Amendments to revised drainage layout	27/07/26	
Scale	Date	Drawing number	Rev
1:100@A1	Jul 2026	0817/26/A/33	A
1:200@A3			