



1 - Polygon Embankment Slide by Miracle Play or similar approved



2 - Butterfly by OPUK or similar approved



3 - Bulbosaur Robinia Log Hurdles by Miracle Play or similar approved



4 - Paras Robinia Balancing Beam by Miracle Play or similar approved



5 - Engraved Back Bench by OPUK or similar approved



6 - Engraved Circle Seats by OPUK or similar approved



7 - Magnifying Posts by OPUK or similar approved



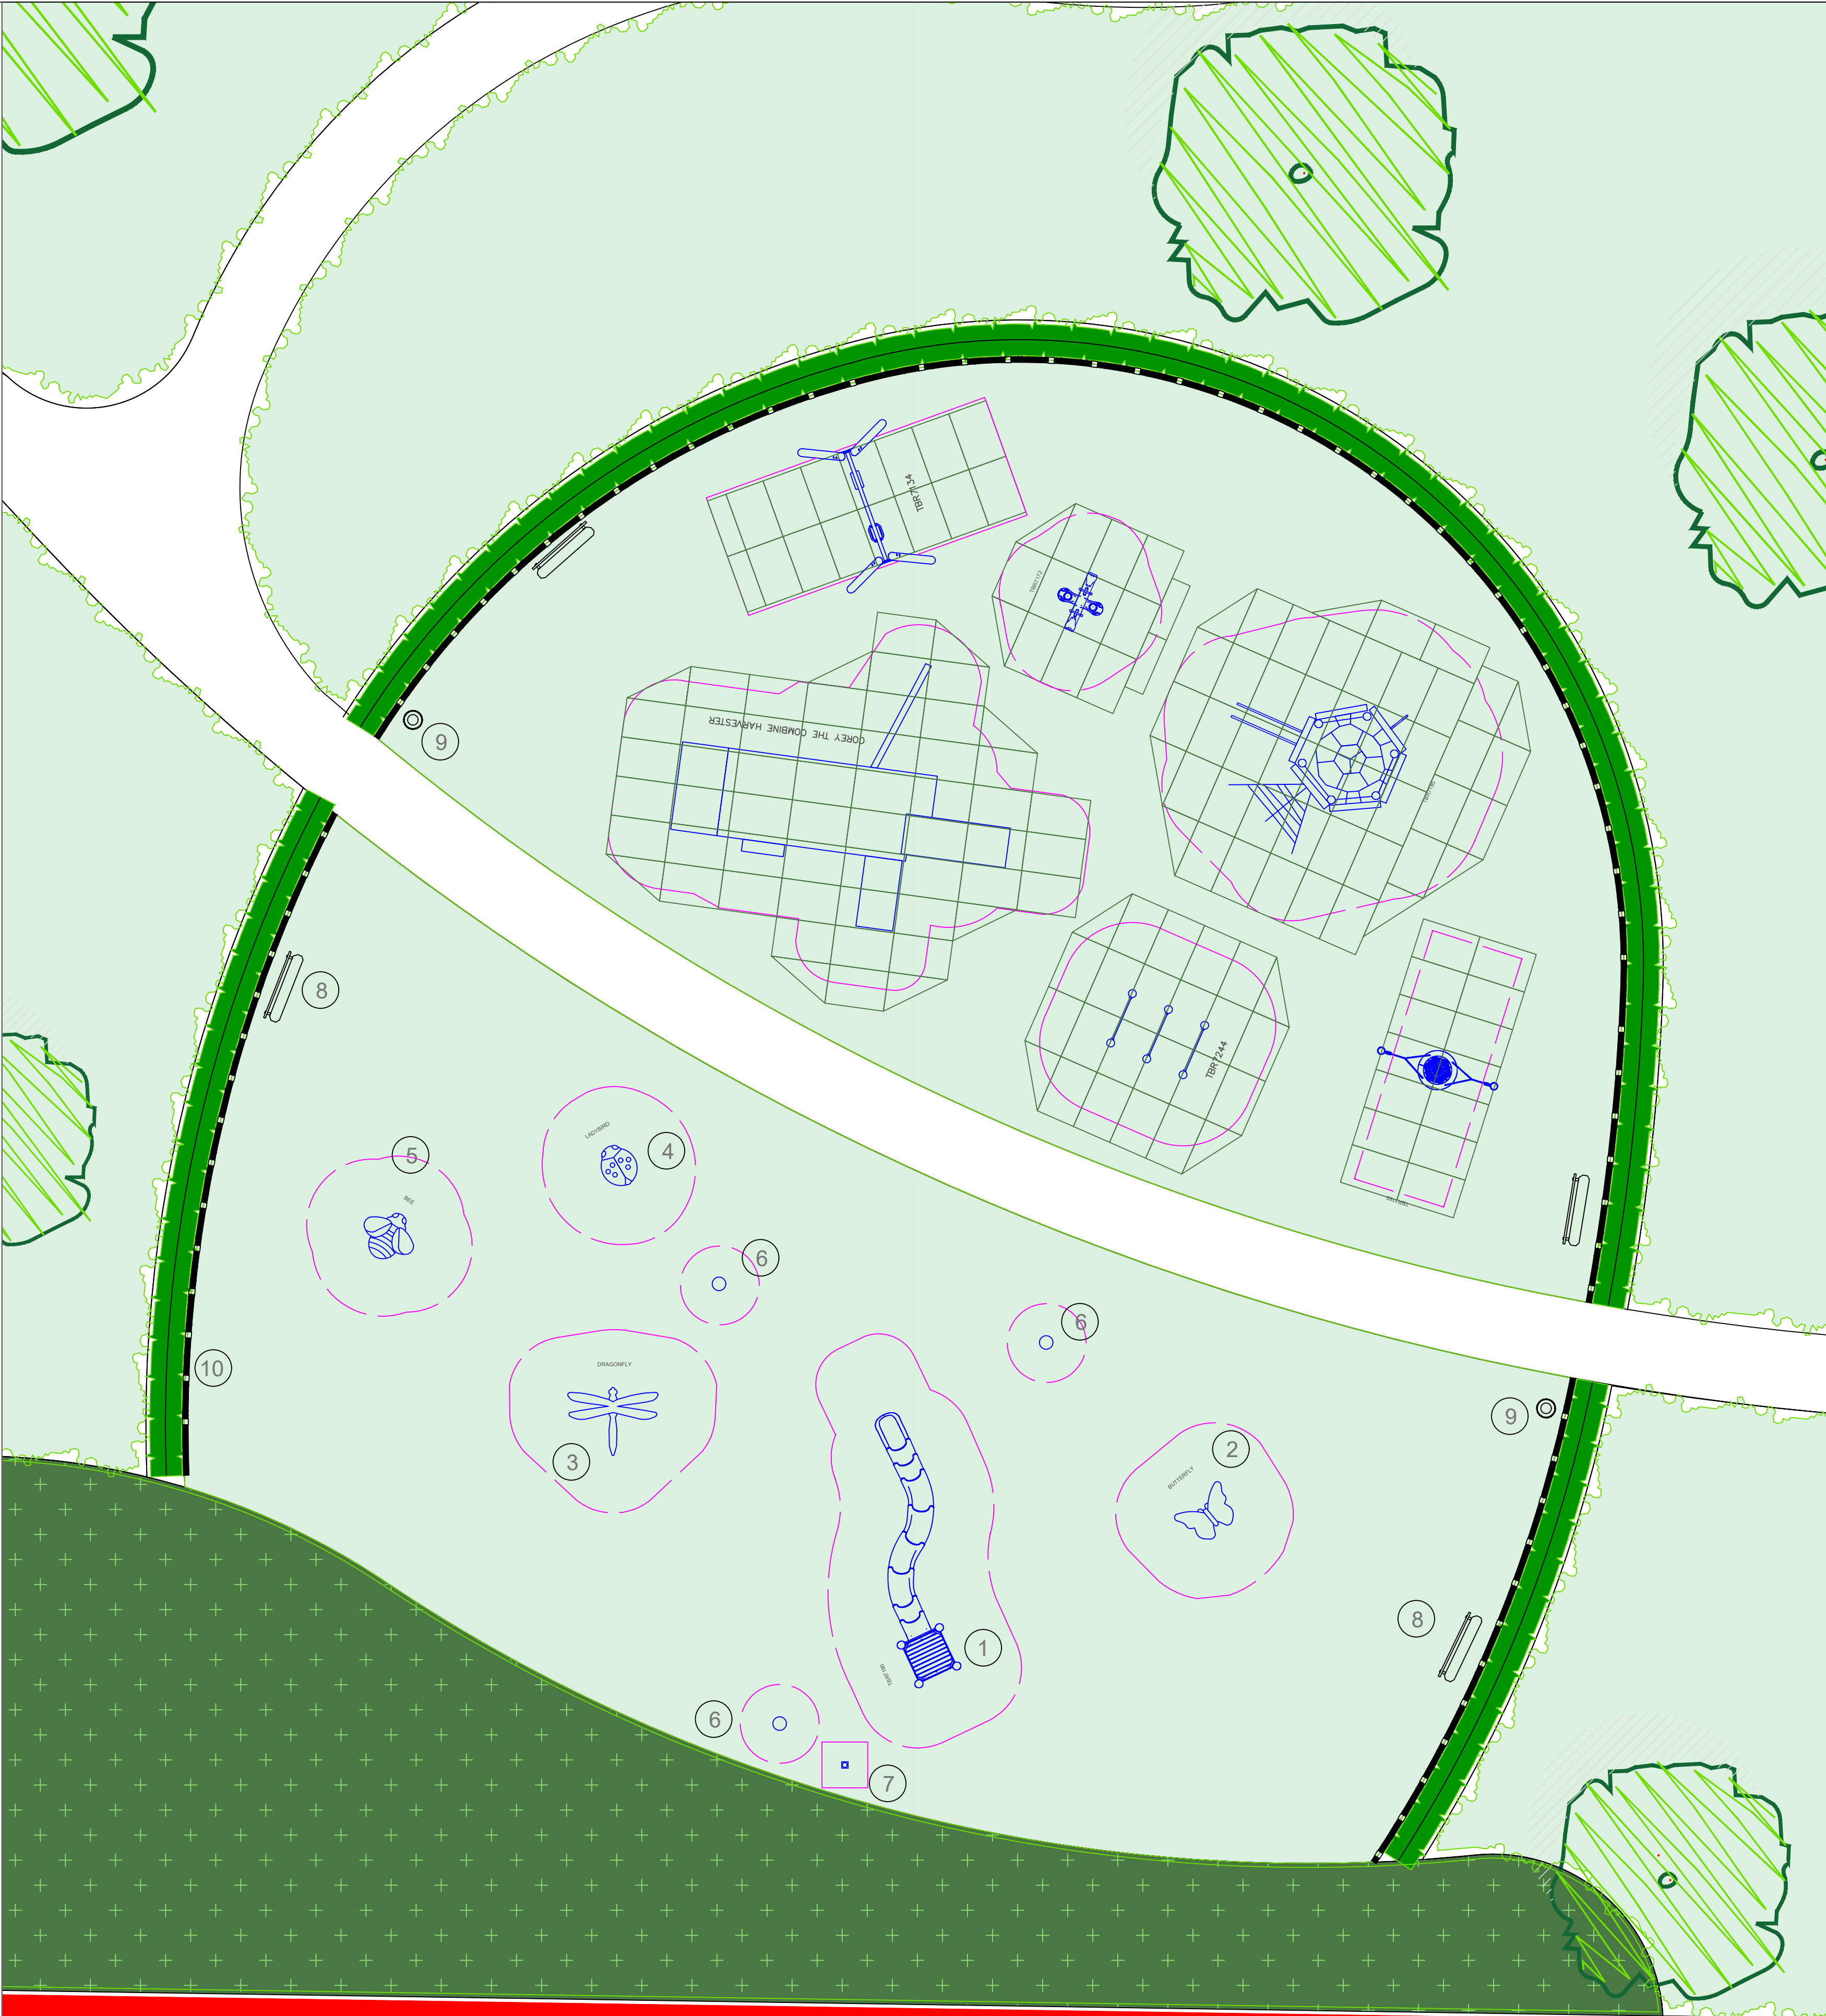
8 - Engraved Back Bench by OPUK or similar approved



9 - Winchester Canopied Litter Bin by Broxap or similar approved



10 - Timber fence such as Half Round Post and Rail Fence by Jacksons Fencing or similar approved



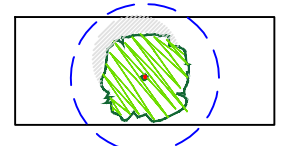
LEGEND

 
EXISTING

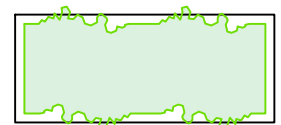
Scrub and hedgerows

PROPOSED

GENERAL

Tree planting

Hedgerows

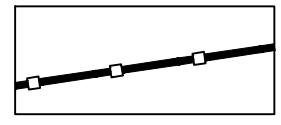
Wildflower meadows

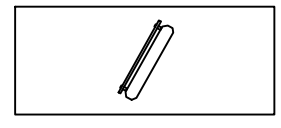
Flowering lawns

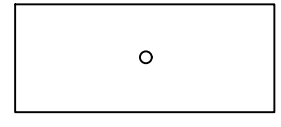
Seasonally wet meadows

Native tree and shrub mix

Ornamental native shrub and bulb mix

Fencing

Benches

Litter bins



01622 437196 lydia@hwandco.co.uk www.hwandco.co.uk
2 Keswick Drive, Maidstone, Kent ME16 0DQ Hill-Wood & Co (Kent) Ltd Company no. 1006666

PRELIMINARY

Project			
FOXHOLE LANE, BOLNEY			
Drawing title			
PLAY - Creepy Crawlies LAP			
Rev	Description	Date	
A	Amendments to revised drainage layout	27/07/26	
Scale	Date	Drawing number	Rev
1:100@A1	Jul 2026	0817/26/A/34	A
1:200@A3			