



1 - Charlie the Tractor Multi Play Unit by OPUK or similar approved




6 - Jolteon Robinia 4 Person Seesaw by Miracle Play or similar approved



2 - Naklenburgh Robinia Horizontal Challenge with End Ladder by Miracle Play or similar approved



7 - Engraved Back Bench by OPUK or similar approved

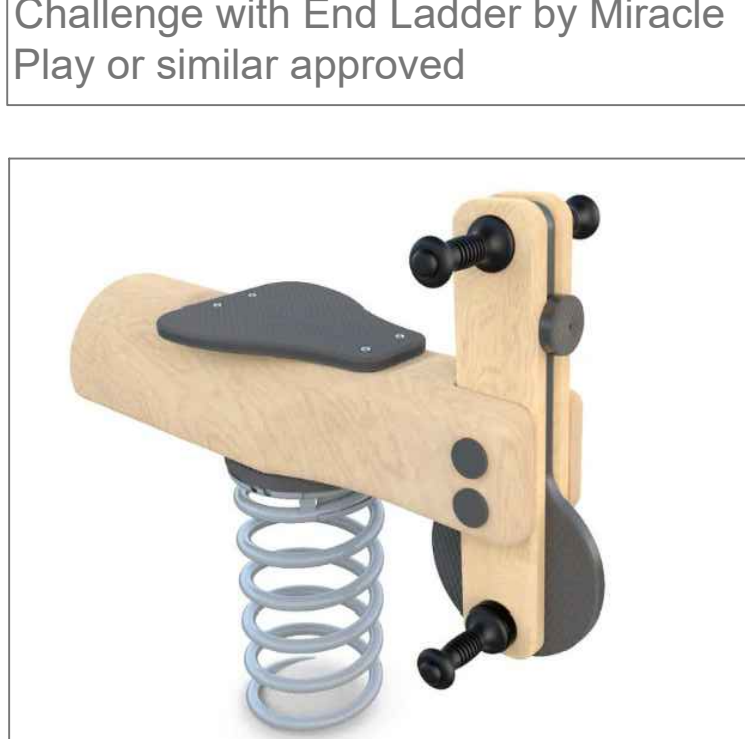

3 - Arcanine Robinia Spring Rider by Miracle Play or similar approved



8 - Winchester Canopied Litter Bin by Broxap or similar approved




4 - Arcuno Robinia Basket Swing by Miracle Play or similar approved



9 - Timber fence such as Half Round Post and Rail Fence by Jacksons Fencing or similar approved



5 - Pidgey Robinia Swing by Miracle Play or similar approved

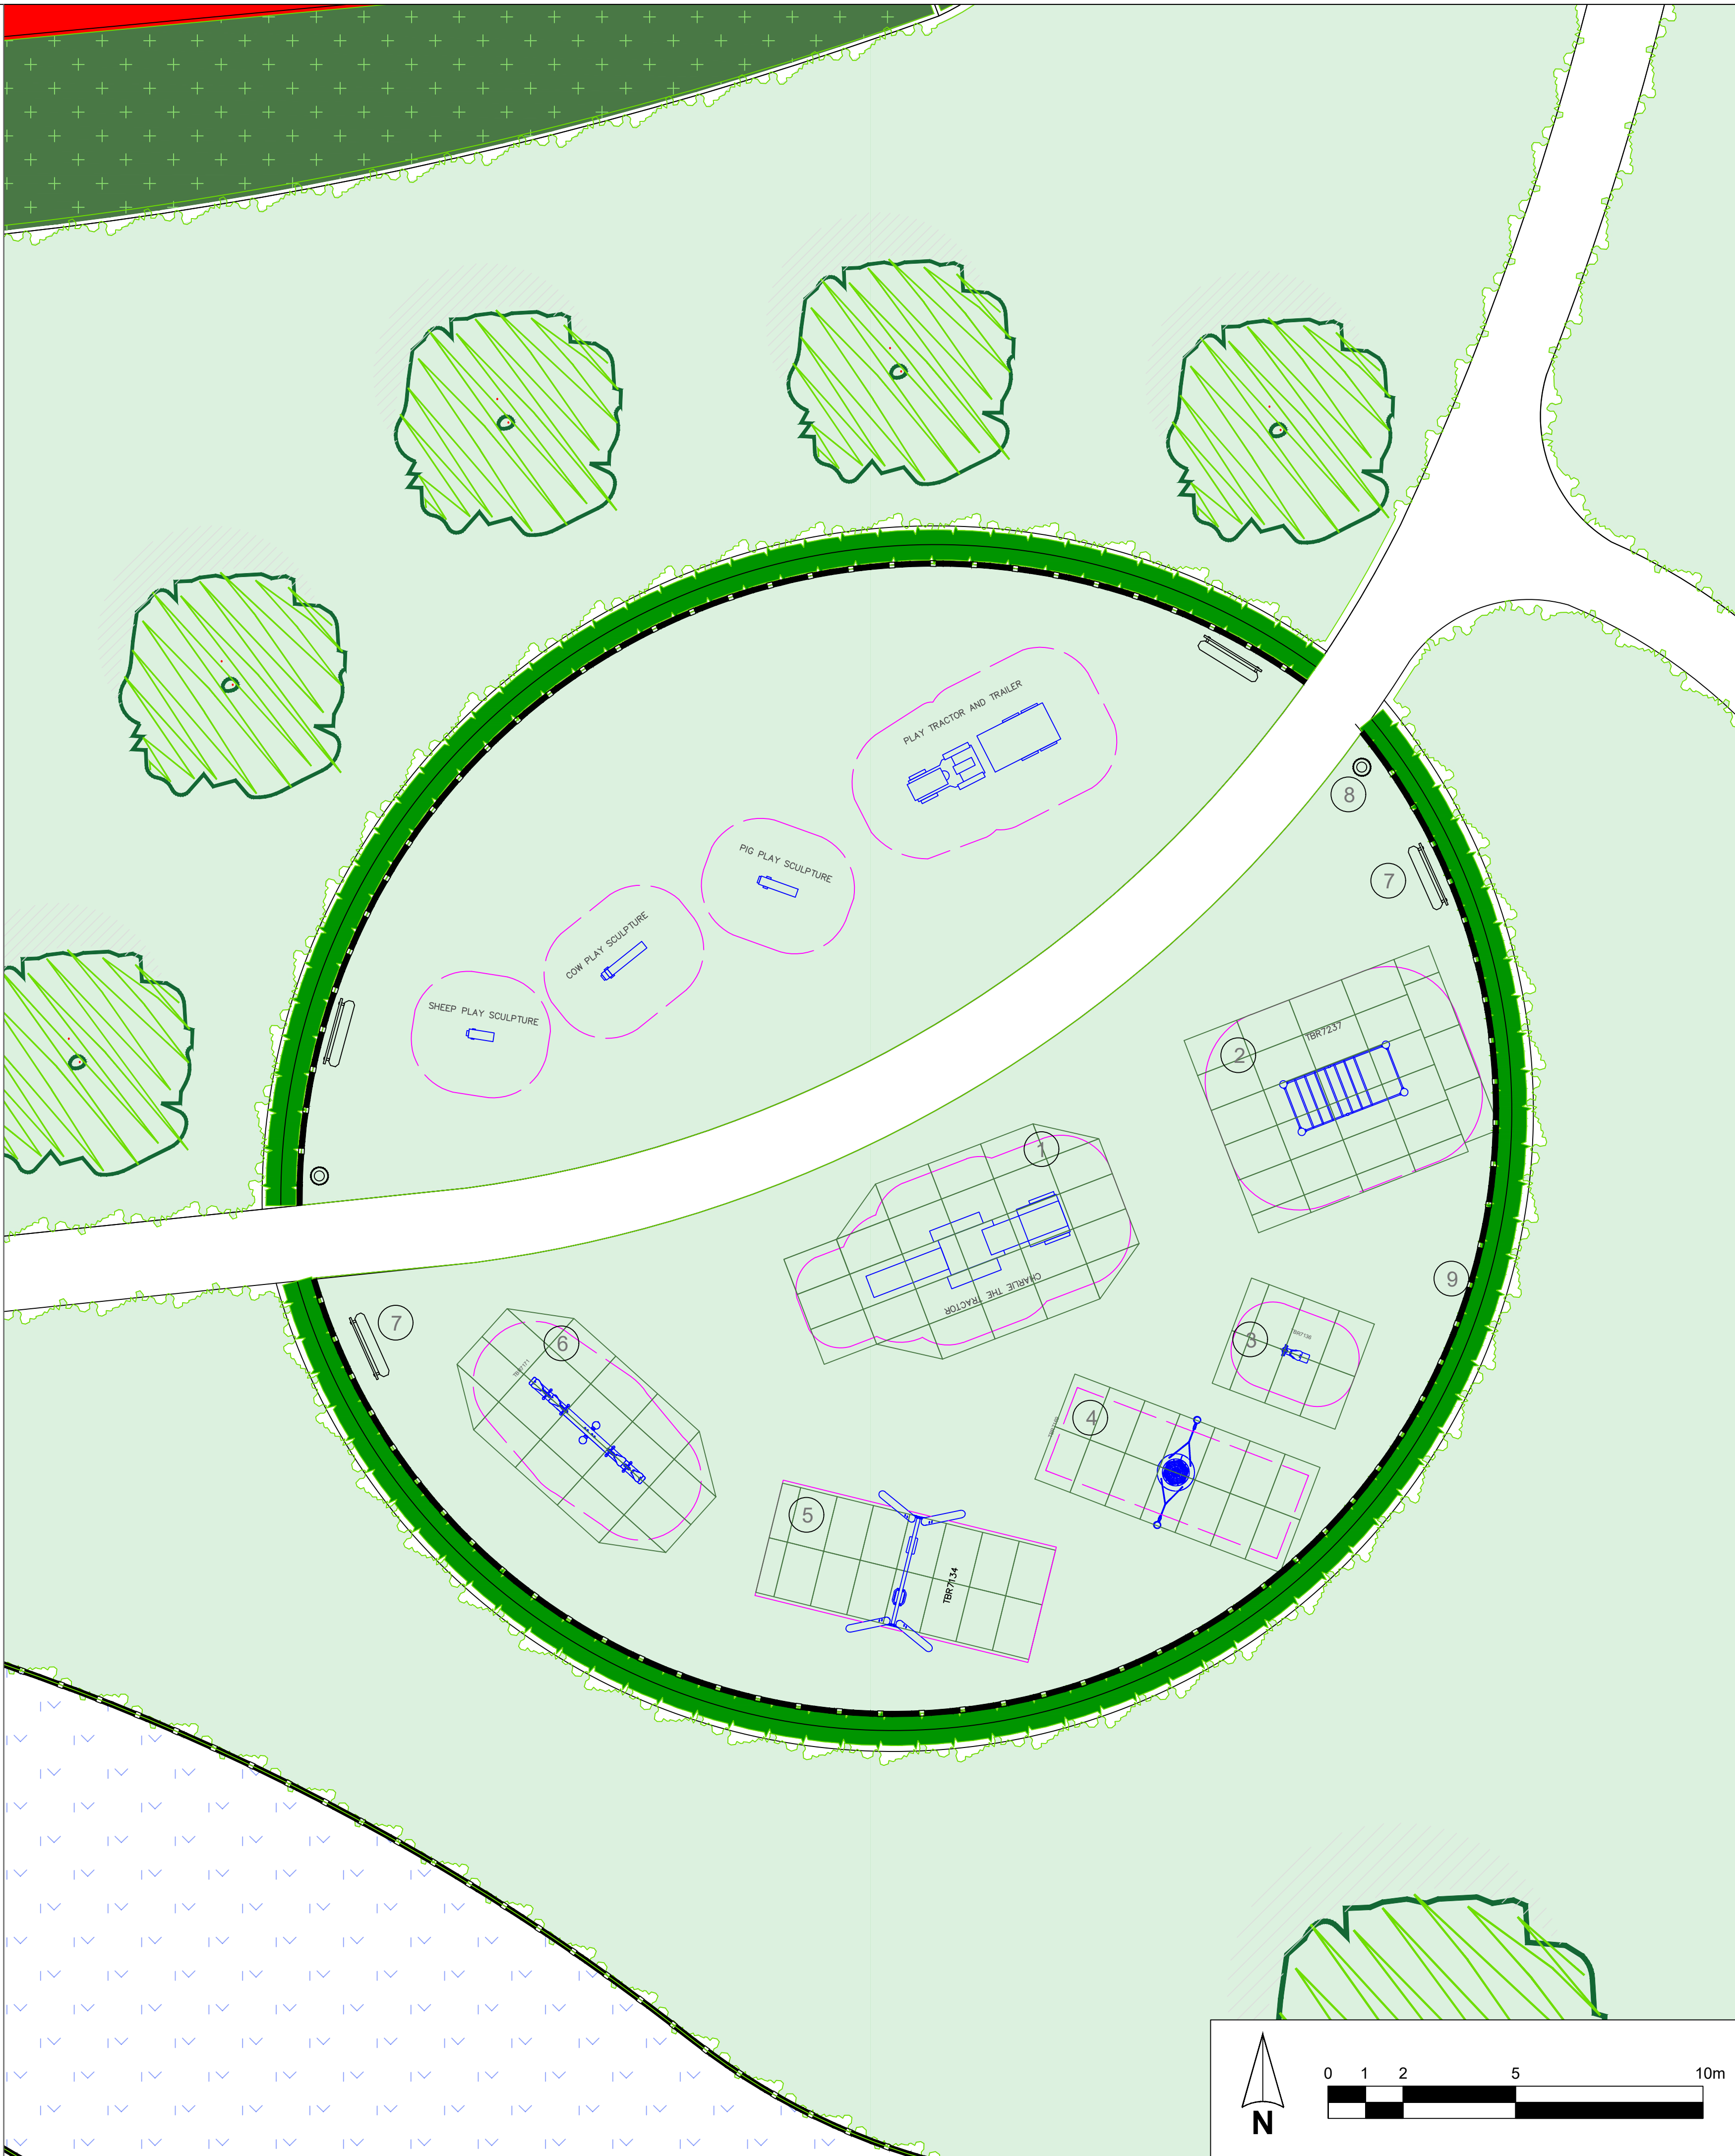

LEGEND

EXISTING

Scrub and hedgerows

PROPOSED

GENERAL

Tree planting

Hedgerows

Wildflower meadows

Flowering lawns

Seasonally wet meadows

Native tree and shrub mix

Ornamental native shrub and bulb mix

Fencing

Benches

Litter bins



01622 437196 lydia@hwandco.co.uk www.hwandco.co.uk
2 Keswick Drive, Maidstone, Kent ME16 0DQ Hill-Wood & Co (Kent) Ltd Company no. 10066666

PRELIMINARY

Project				FOXHOLE LANE, BOLNEY			
Drawing title				PLAY - Tractor LEAP			
Rev	Description			Date			
A	Amendments to revised drainage layout			27/07/26			
Scale	Date	Drawing number		Rev			
1:100@A1							
1:200@A3	Jul 2026	0817/26/A/35		A			