



1 - Corey the Combine Harvester Multi Play Unit by OPUK or similar approved



2 - Pidgey Robinia Swing by Miracle Play or similar approved



3 - Ninetails Robinia Spring Seesaw by Miracle Play or similar approved



4 - Raticate Robinia Multi Play Unit by Miracle Play or similar approved



5 - Arcuno Robinia Basket Swing by Miracle Play or similar approved



6 - Mccall Robinia Over and Under Bars by Miracle Play or similar approved




7 - Engraved Back Bench by OPUK or similar approved



8 - Winchester Canopied Litter Bin by Broxap or similar approved



9 - Timber fence such as Half Round Post and Rail Fence by Jacksons Fencing or similar approved

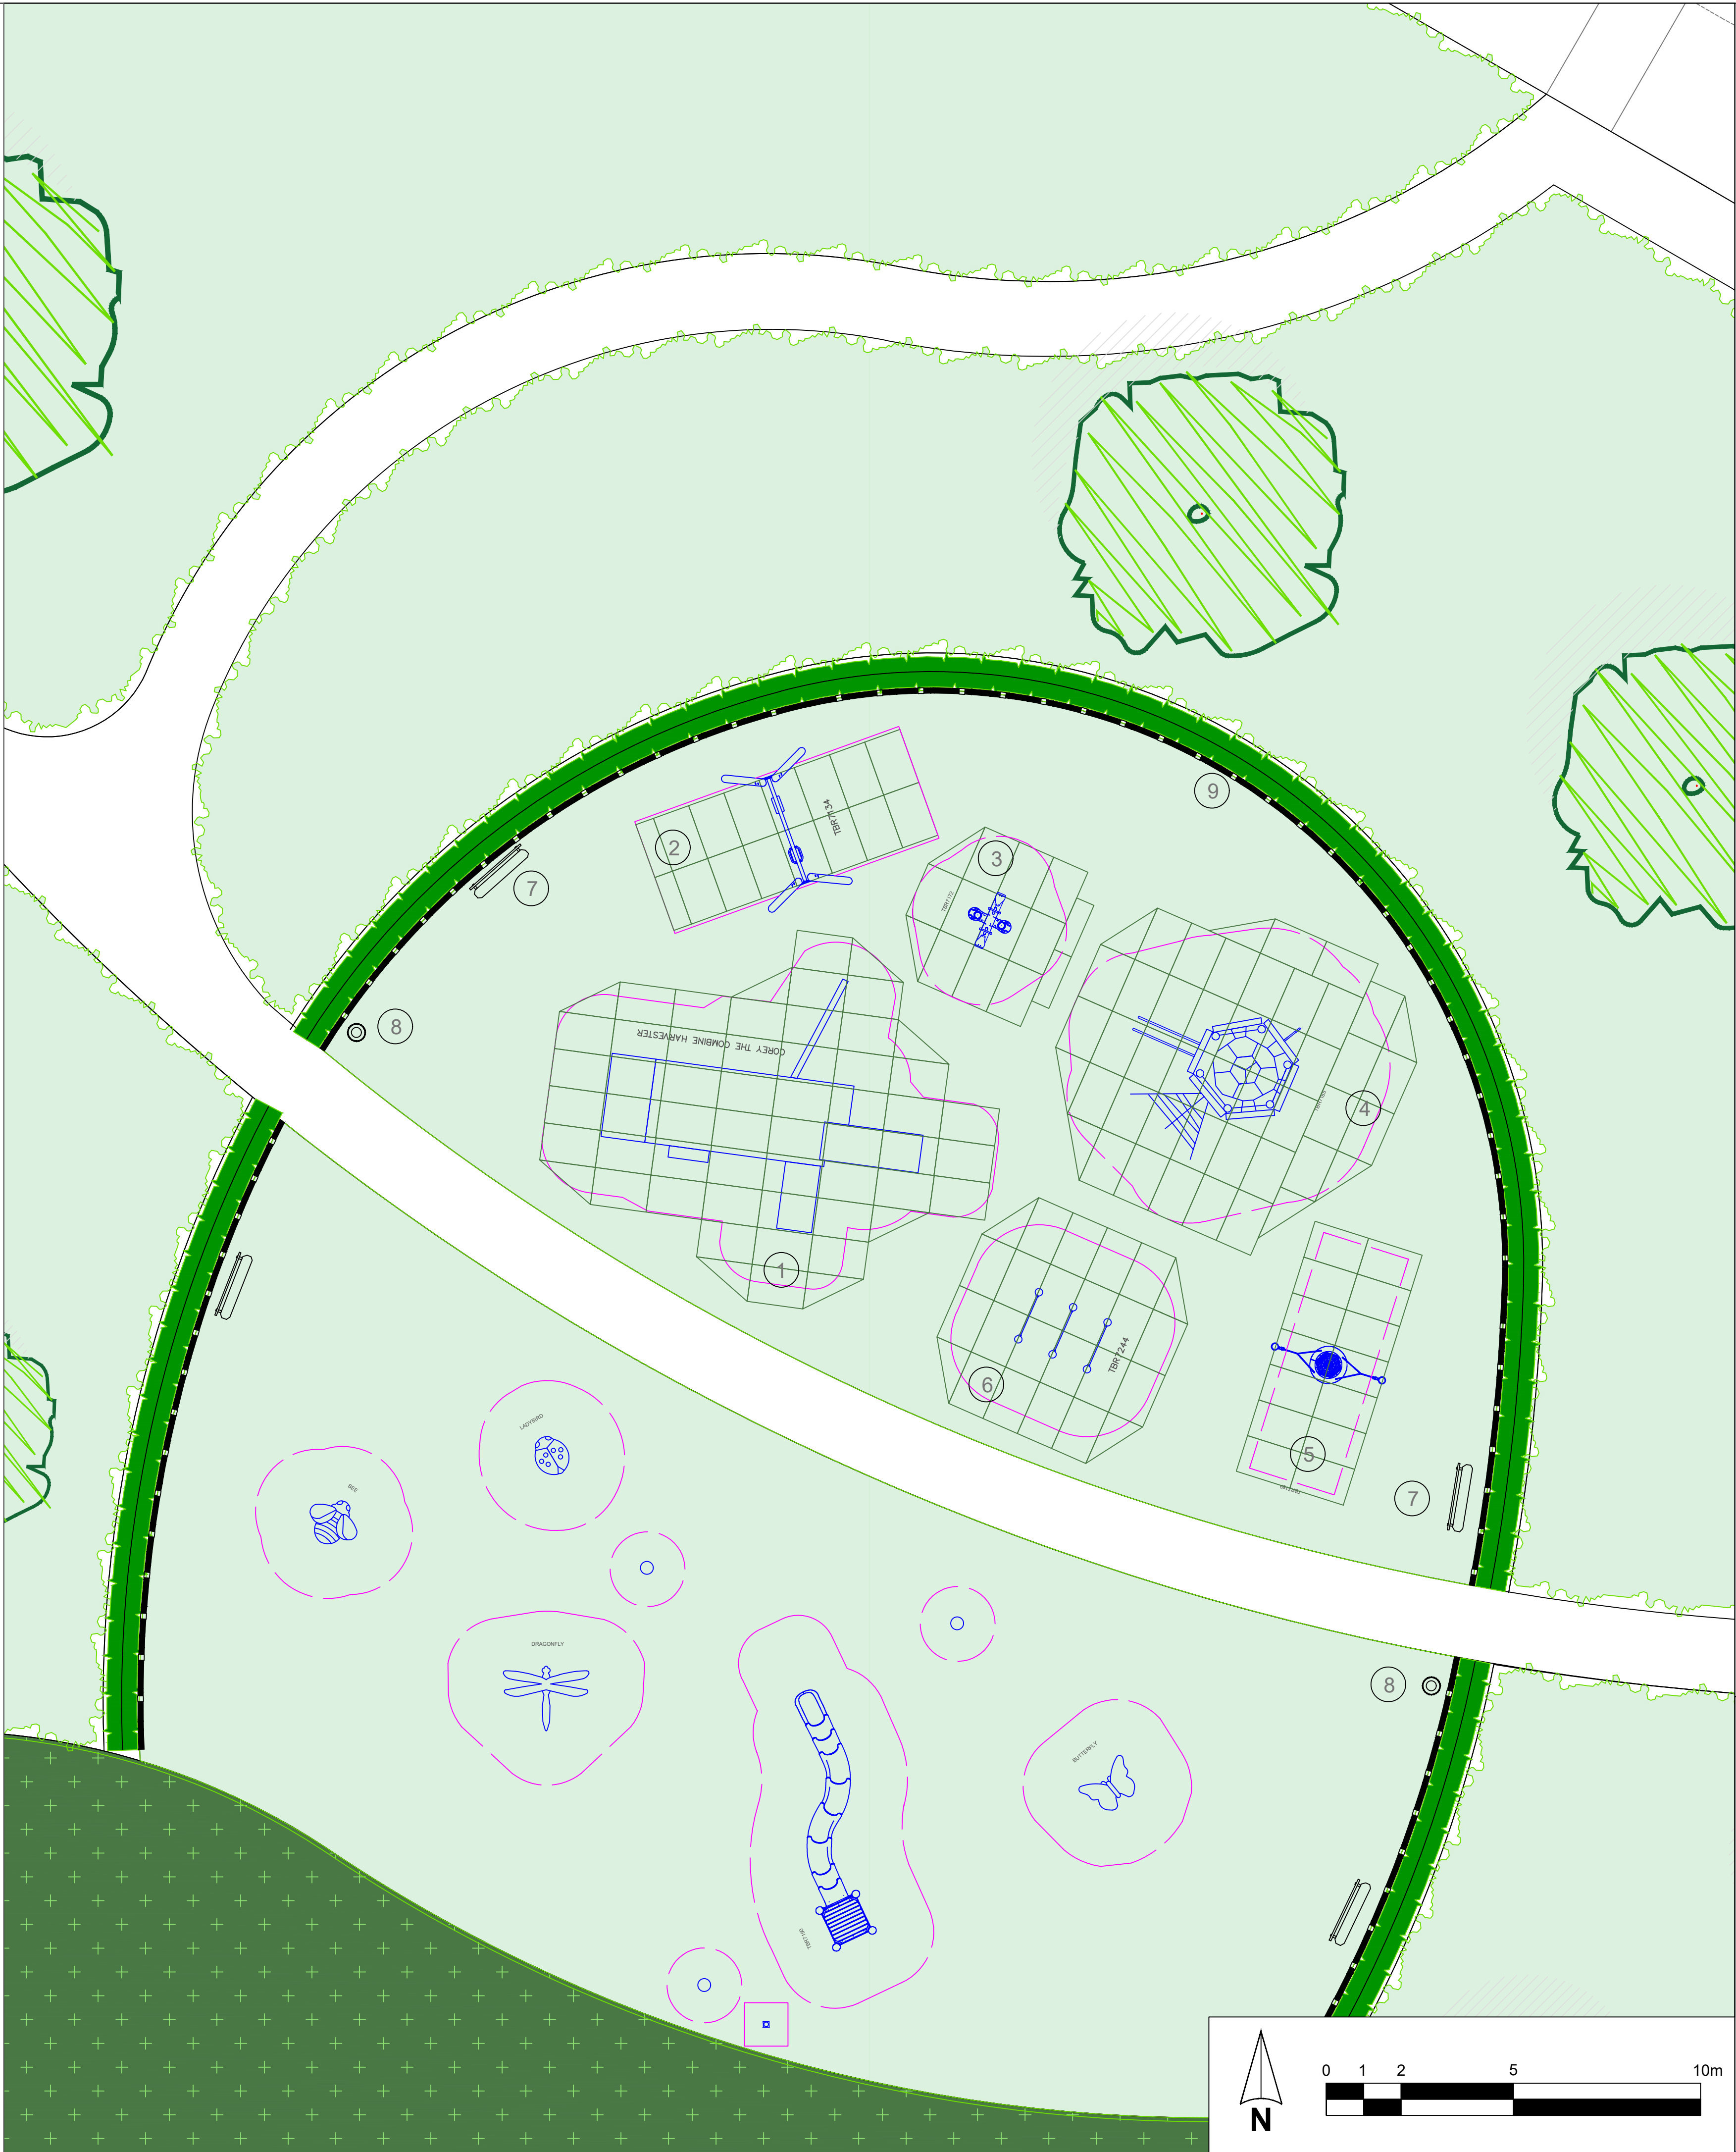

LEGEND

EXISTING

- Scrub and hedgerows

PROPOSED

GENERAL

- Tree planting
- Hedgerows
- Wildflower meadows
- Flowering lawns
- Seasonally wet meadows
- Native tree and shrub mix
- Ornamental native shrub and bulb mix
- Fencing
- Benches
- Litter bins



01622 437196 lydia@hwandco.co.uk www.hwandco.co.uk
2 Keswick Drive, Maidstone, Kent ME16 0DQ Hill-Wood & Co (Kent) Ltd Company no. 10066666

PRELIMINARY

Project			
FOXHOLE LANE, BOLNEY			
Drawing title			
PLAY - Combine Harvester LEAP			
Rev	Description	Date	
A	Amendments to revised drainage layout	27/07/26	
Scale	Date	Drawing number	Rev
1:100@A1			
1:200@A3	Jul 2026	0817/26/A/36	A