




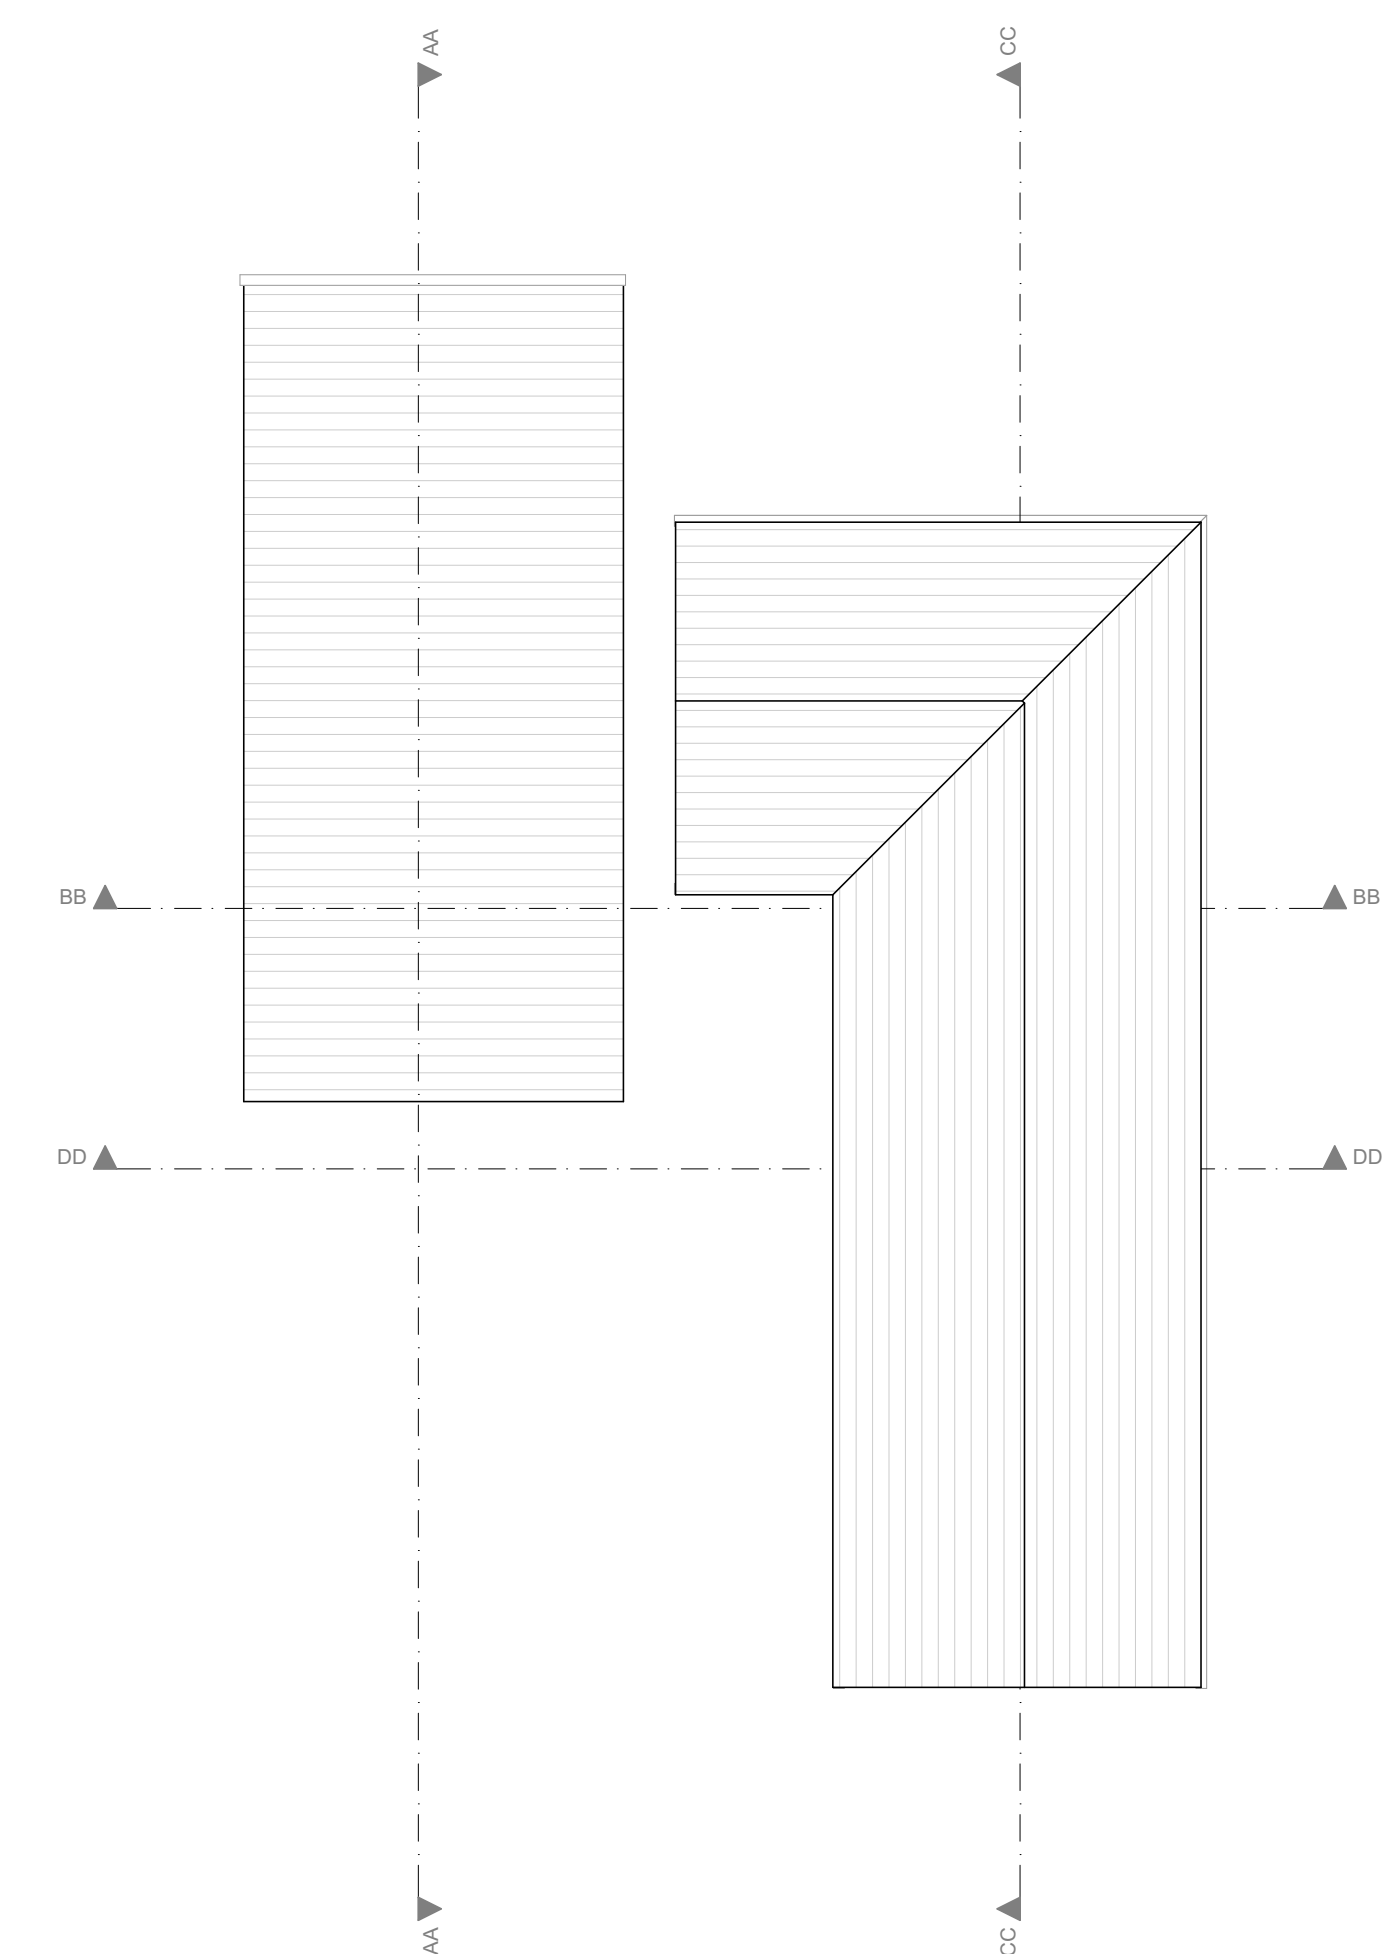


Existing Roof Plan

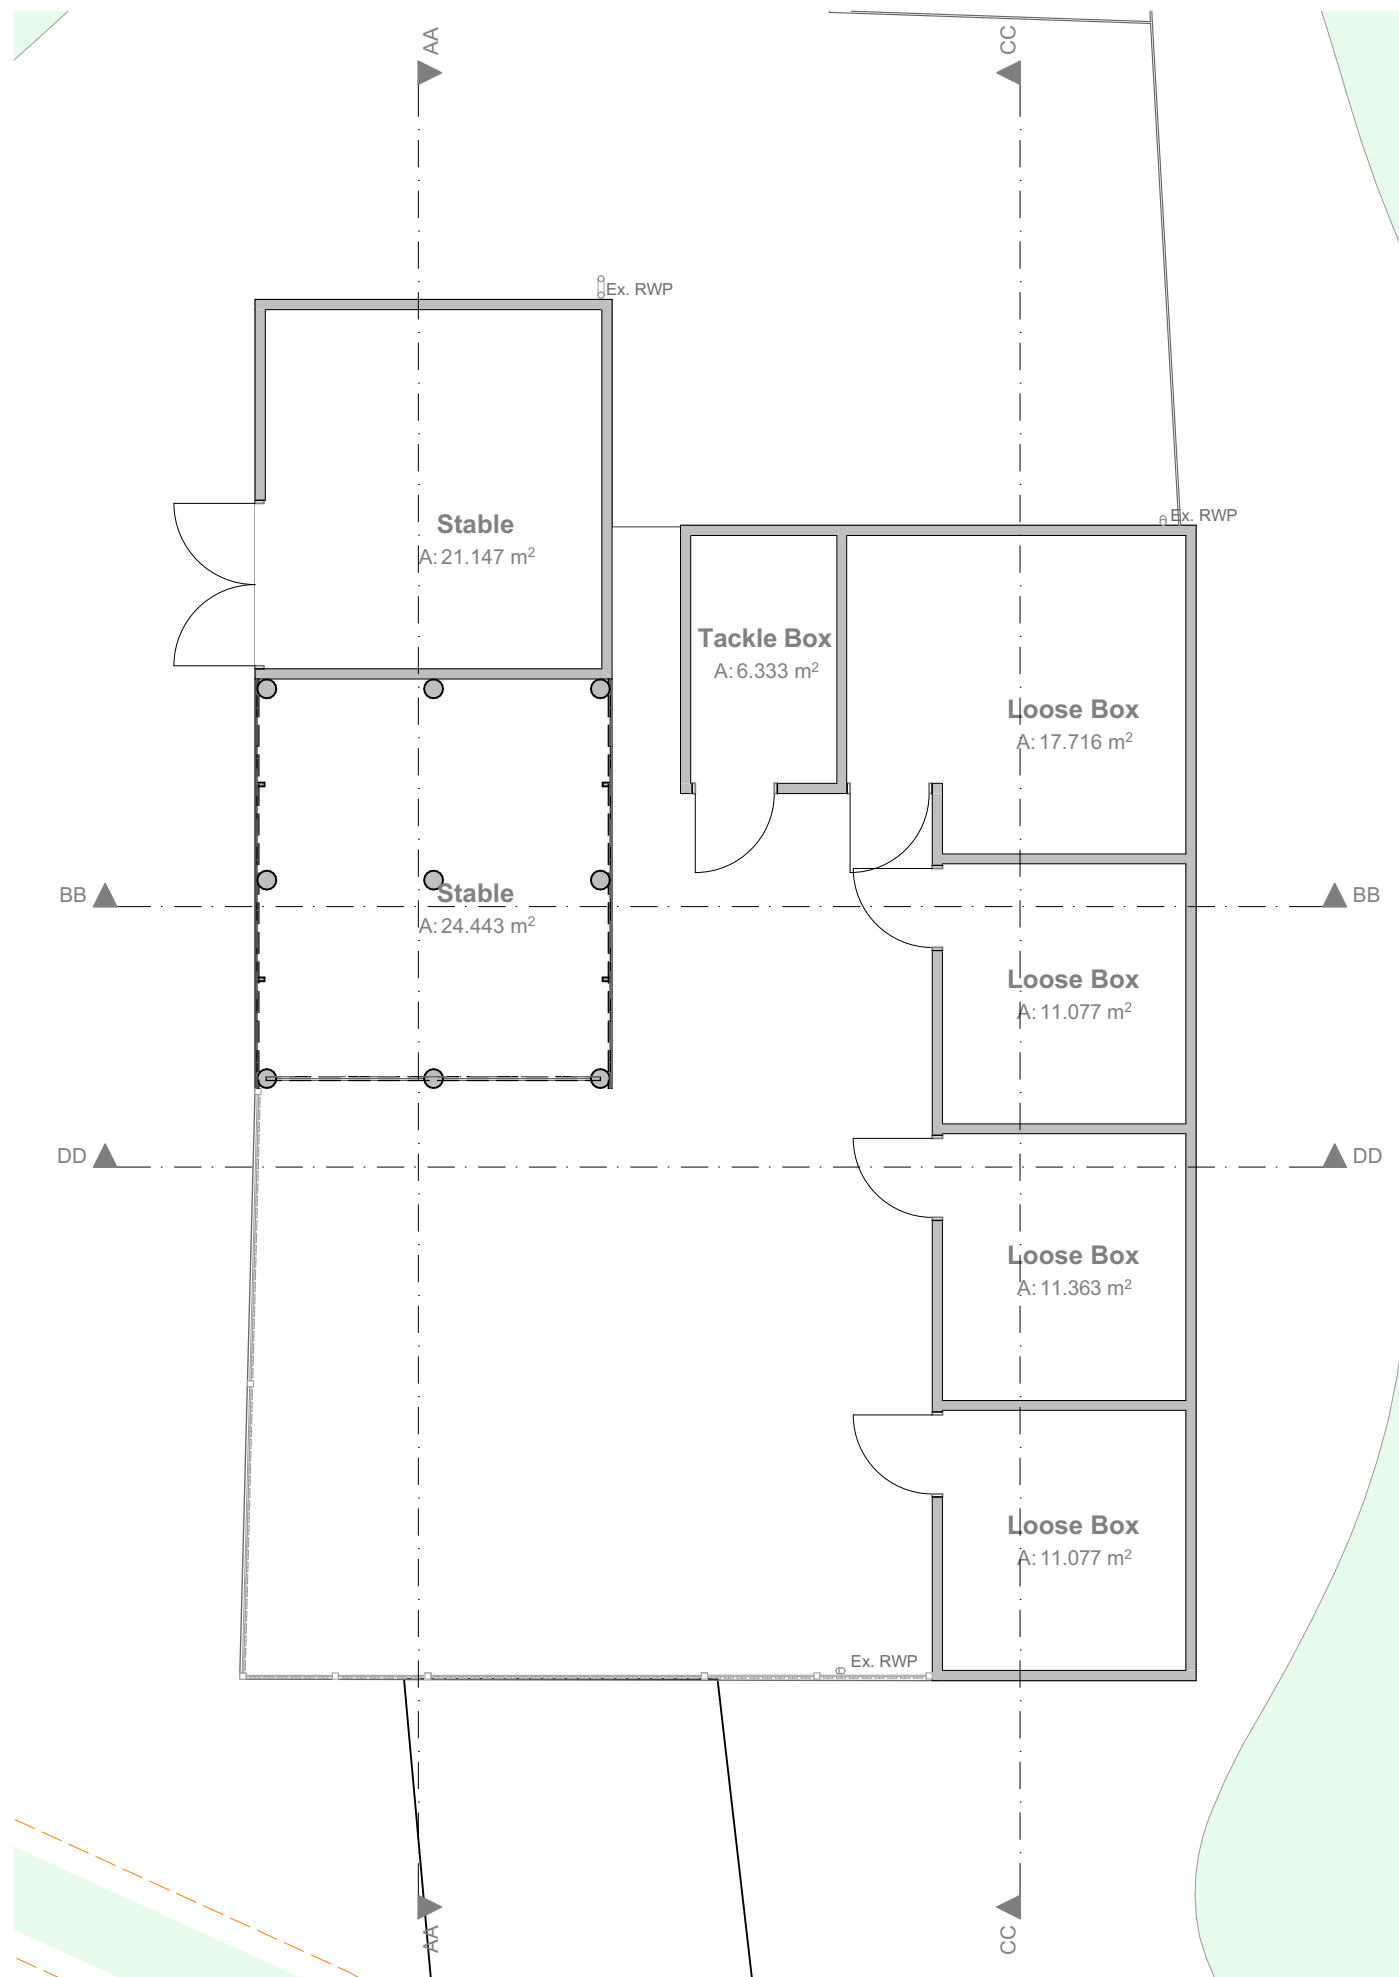


Existing Ground Floor

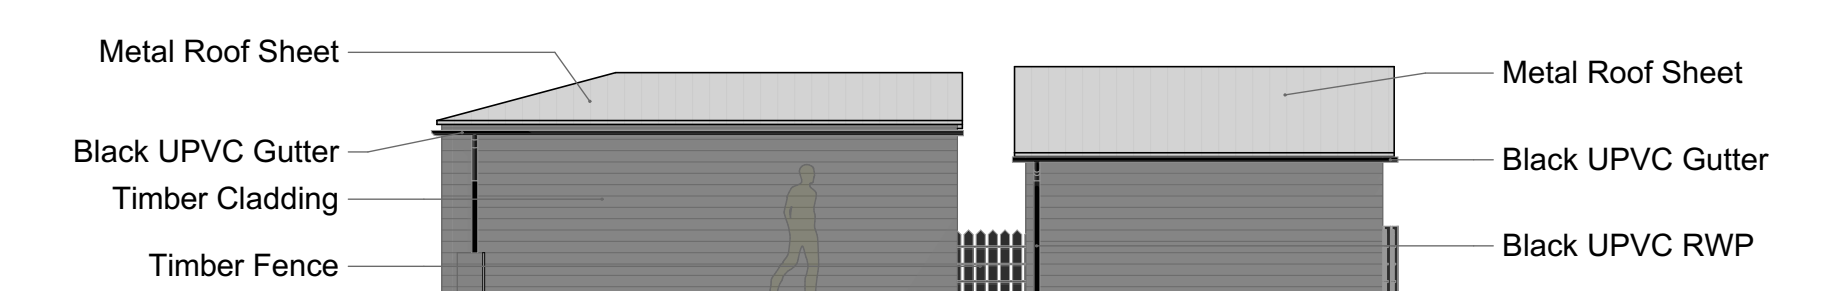


Existing North Elevation

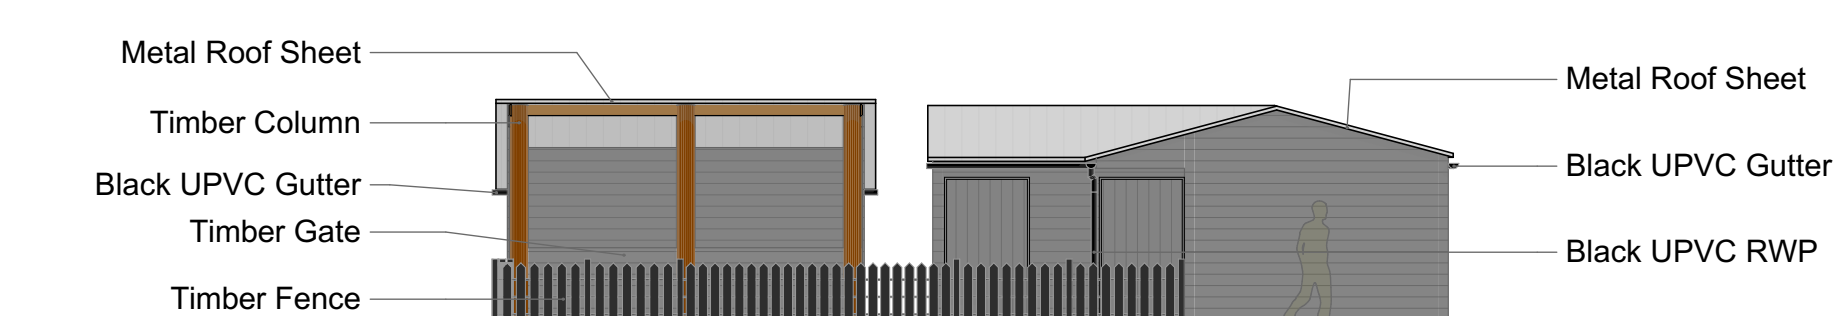


Existing South Elevation

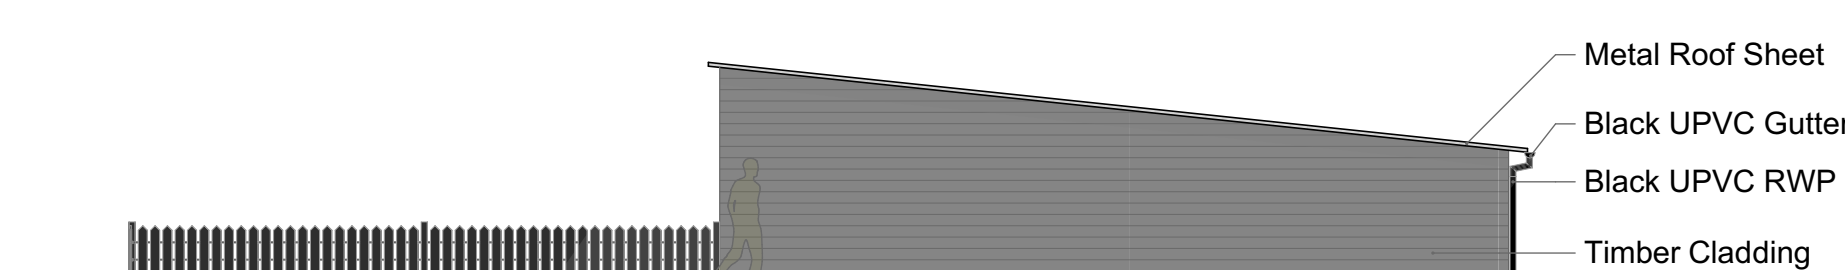

Existing Stable East Elevation

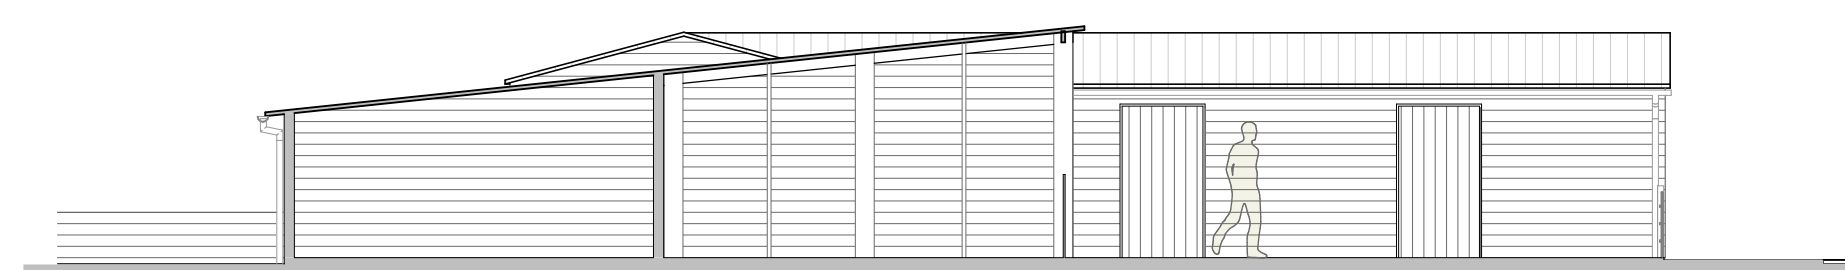


Existing Section AA

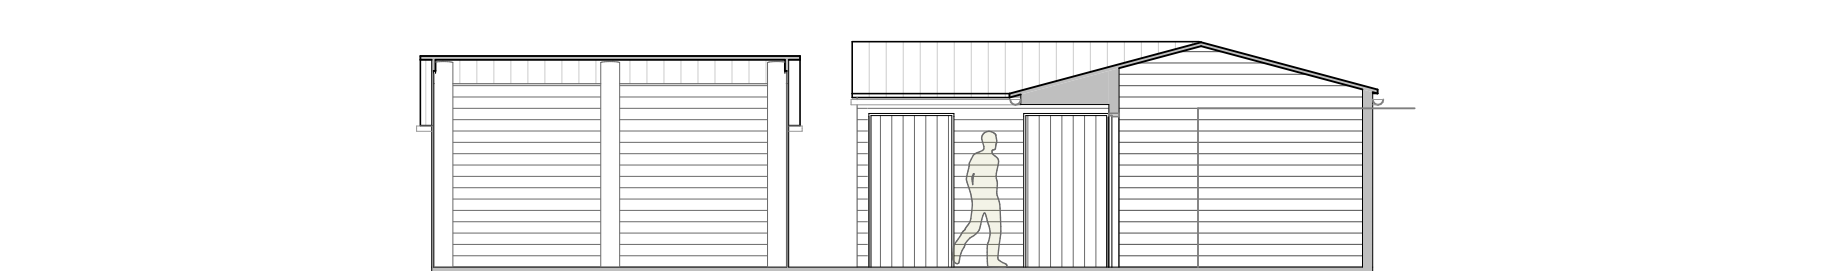

Existing Section BB




Existing West Elevation

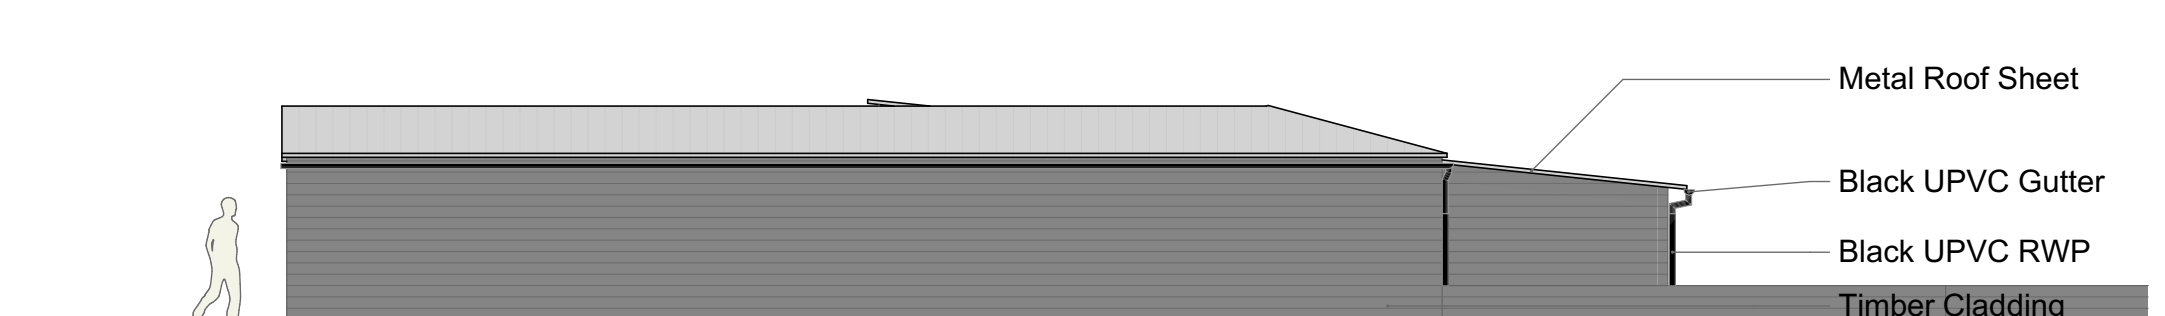


Existing East Elevation



Existing Stable West Elevation

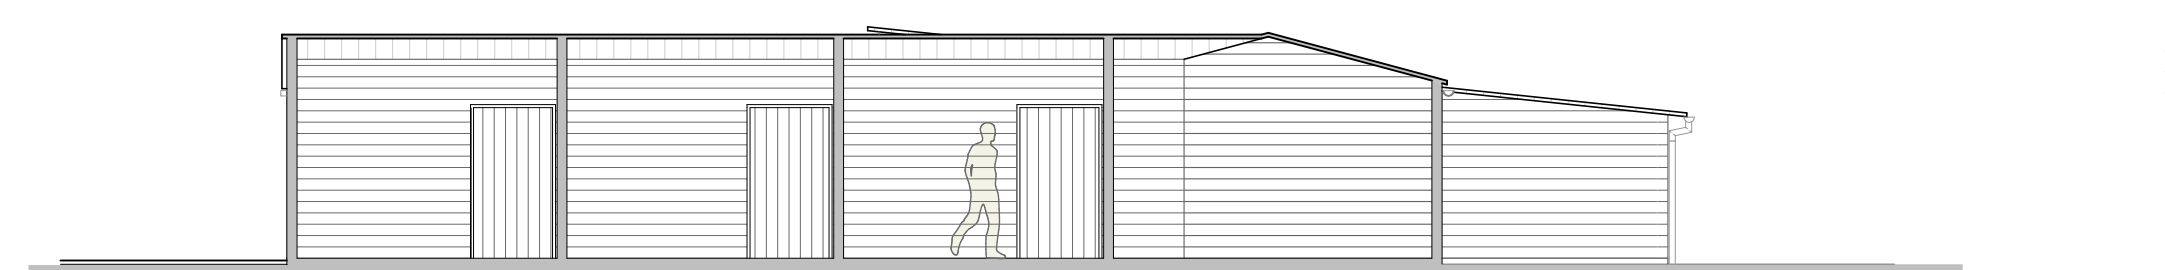

Existing Section CC

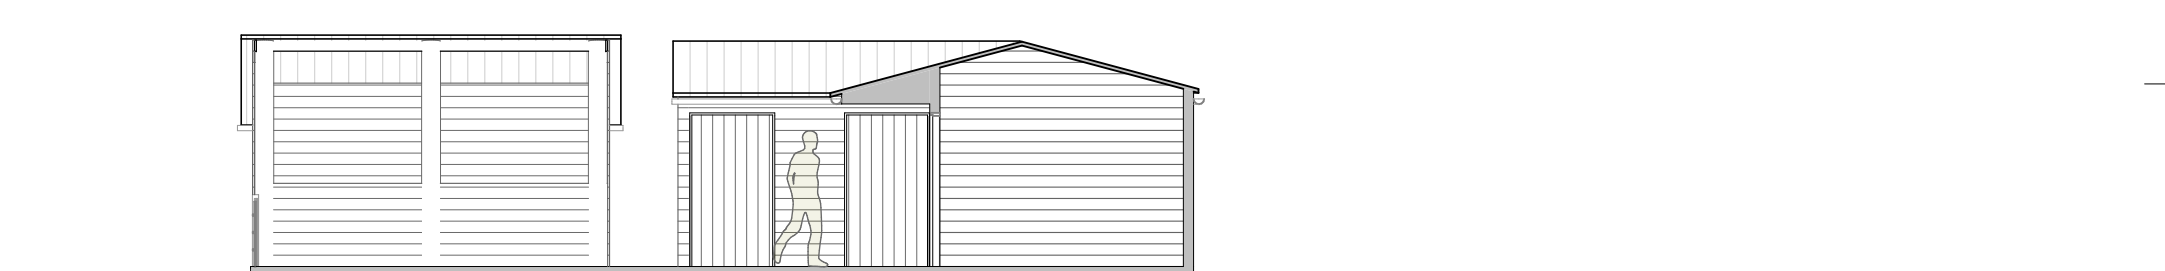

Existing Section DD

Notes

Do not scale from this drawing except for planning purposes. All dimensions must be checked on site before any work begins.

All goods, materials, and workmanship must comply with current Building Regulations, British Standards, and relevant Codes of Practice.

© Ecotecture Ecological Design Limited.

All rights reserved. This drawing and its design are the property of Ecotecture Ecological Design Limited and may not be reproduced, copied, or used for any purpose other than that for which they were issued, without prior written consent.

Drawing to be printed A1

N

0m1m2m3m4m5m

Scale 1-100

RevID	Transmitted By	Trans initial Set Date	Layout Comment
EXISTING			

ecotecture

ECOLOGICAL ARCHITECTURE

01444 416745

info@ecotecture.co.uk

www.ecotecture.co.uk

31 Sussex Road

West Sussex

Client:

Haywards Heath

RH16 4DZ

Tatiana Lancaster

Address:

Costells Stables,

Haywards Heath

West Sussex

RH17 7NH

Description:

Existing Plans, Elevations and Sections

Scale:

1:100

Drawn:

BI

Date:

Checked:

JS

Drawing No:

845 /103