


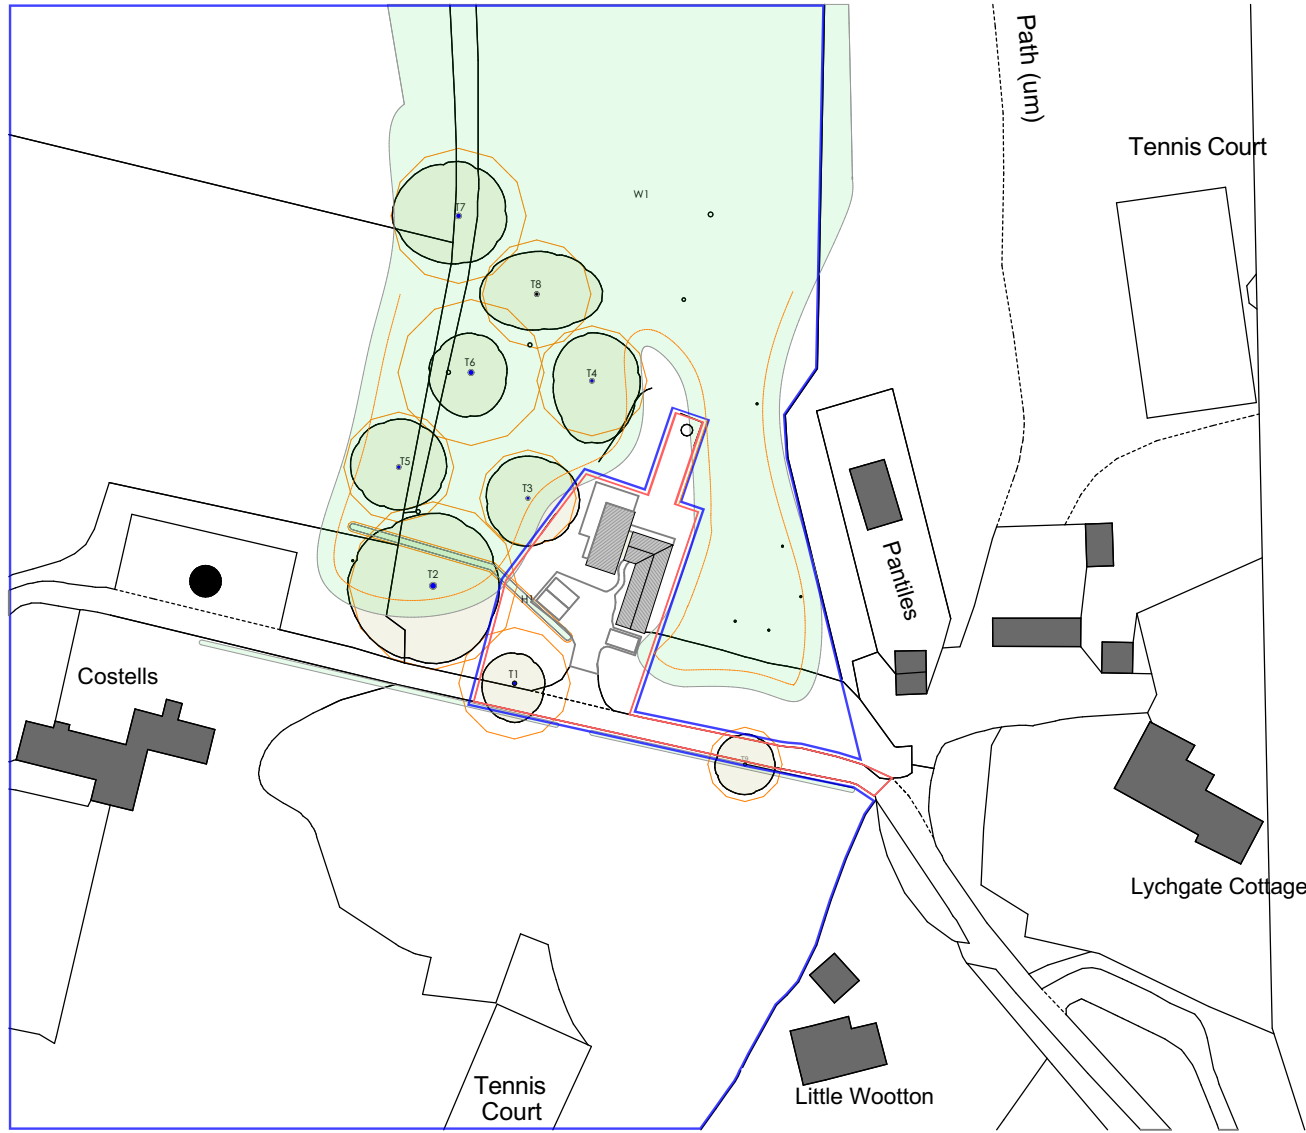

Proposed Location Plan 1:1250



Proposed Location Plan 1:1250

Notes


Do not scale from this drawing except for planning purposes. All dimensions must be checked on site before any work begins.

All goods, materials, and workmanship must comply with current Building Regulations, British Standards, and relevant Codes of Practice.


© Ecotecture Ecological Design Limited.

All rights reserved. This drawing and its design are the property of Ecotecture Ecological Design Limited and may not be reproduced, copied, or used for any purpose other than that for which they were issued, without prior written consent.

Drawing to be printed A1

 


Scale 1-500

 

Scale 1-1250

N

 

RevID	Transmitted By	Trans initial Set Date	Layout Comment
-------	----------------	------------------------	----------------

PLANNING

ecotecture

ECOLOGICAL ARCHITECTURE

01444 416745 info@ecotecture.co.uk
www.ecotecture.co.uk

31 Sussex Road Haywards Heath
West Sussex RH16 4DZ

Client: Tatiana Lancaster

Address: Costells Stables,
Haywards Heath
West Sussex
RH17 7NH

Description: Proposed Location and Site Plan

Scale: 1:1250, 1:500 Date:

Drawn: BI Checked: JS

Drawing No: 845/301