



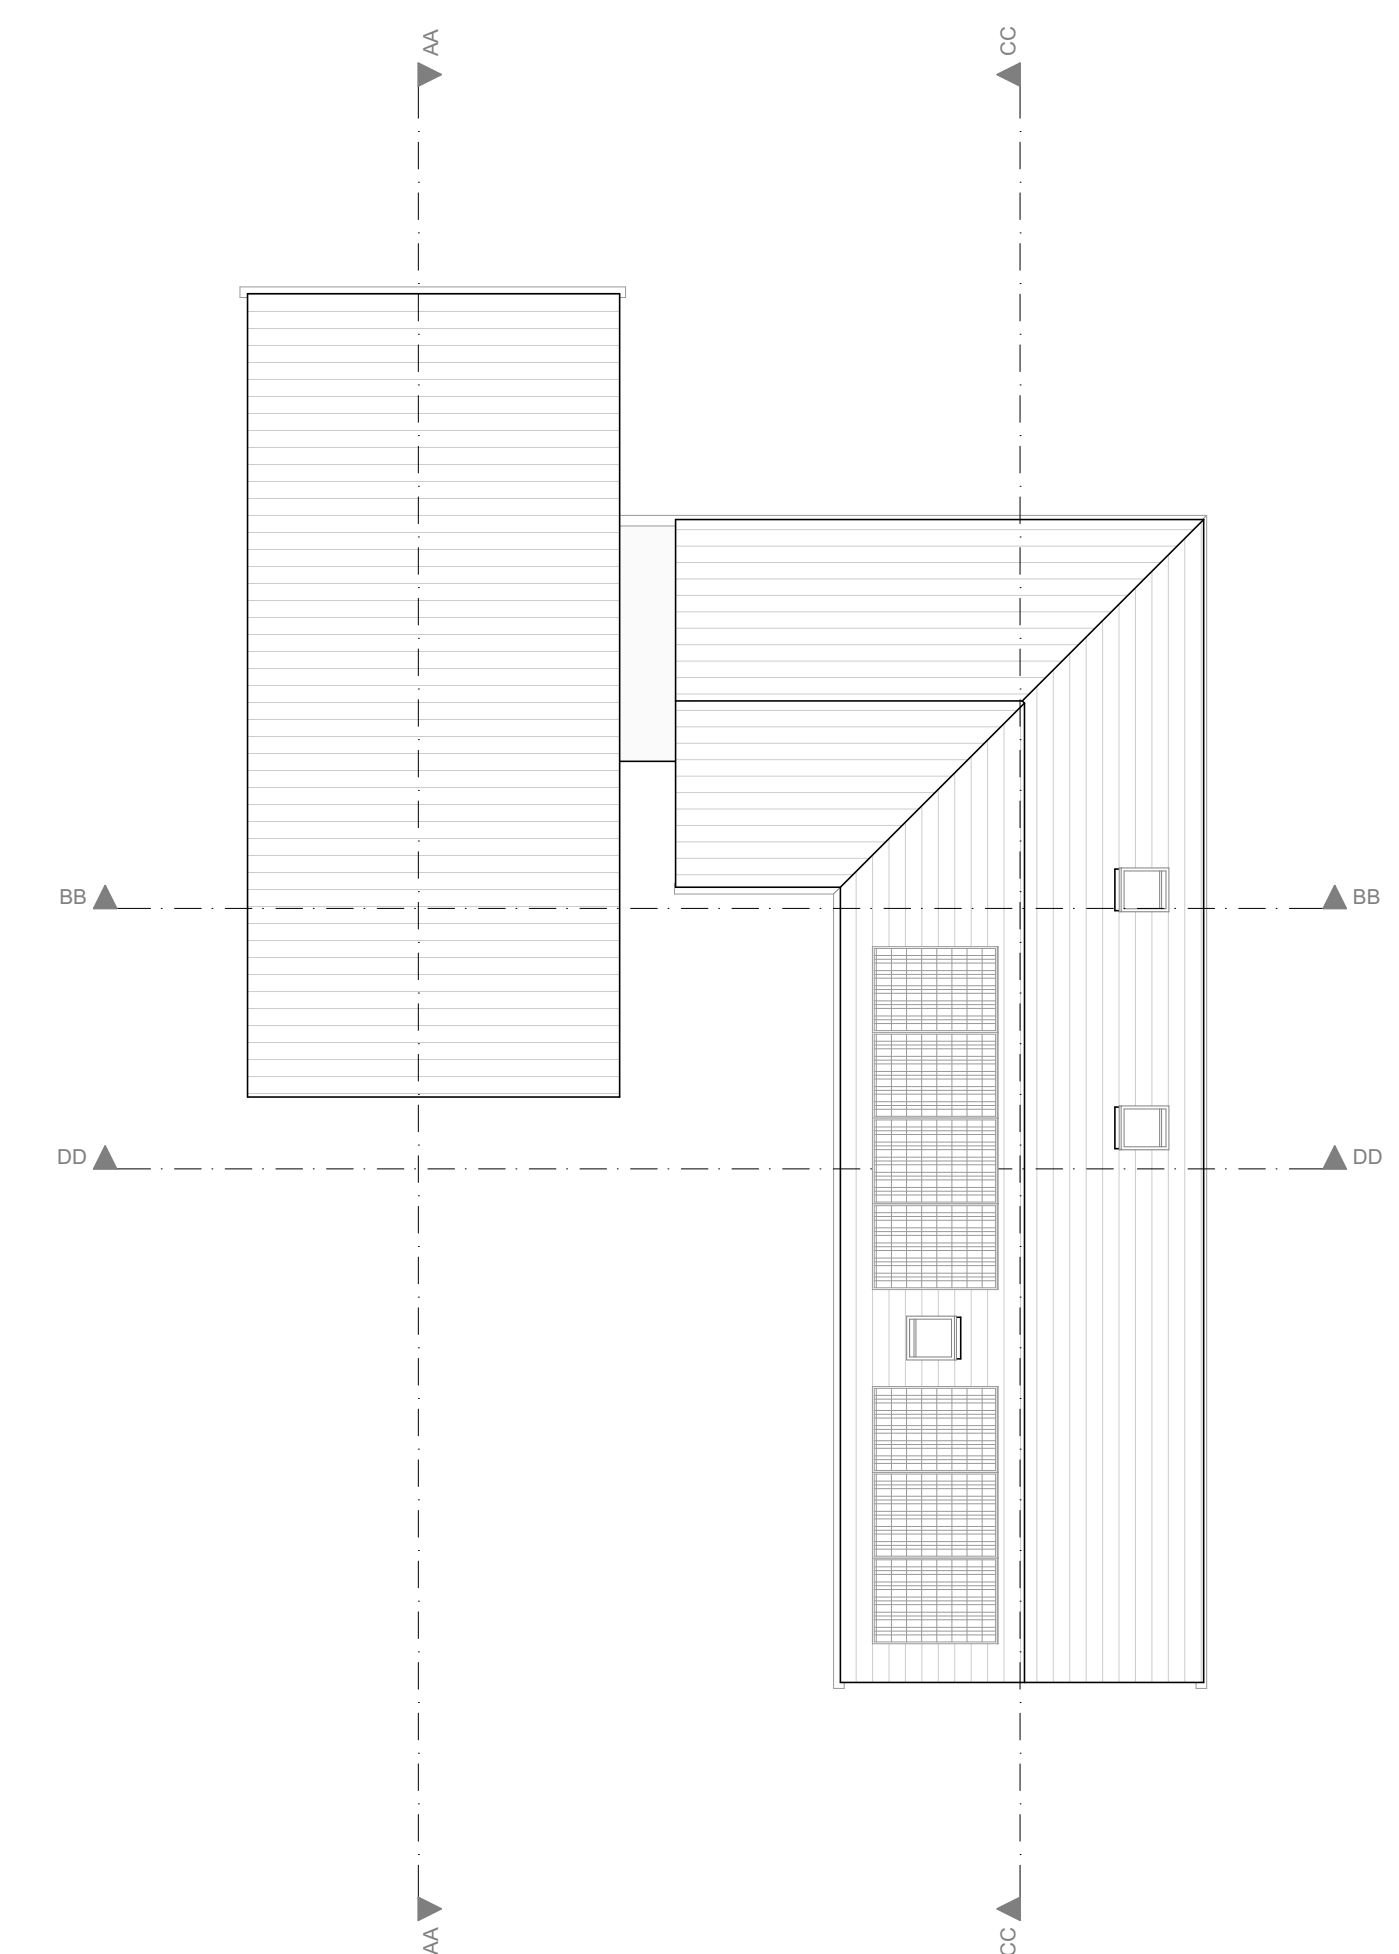

Proposed First Floor

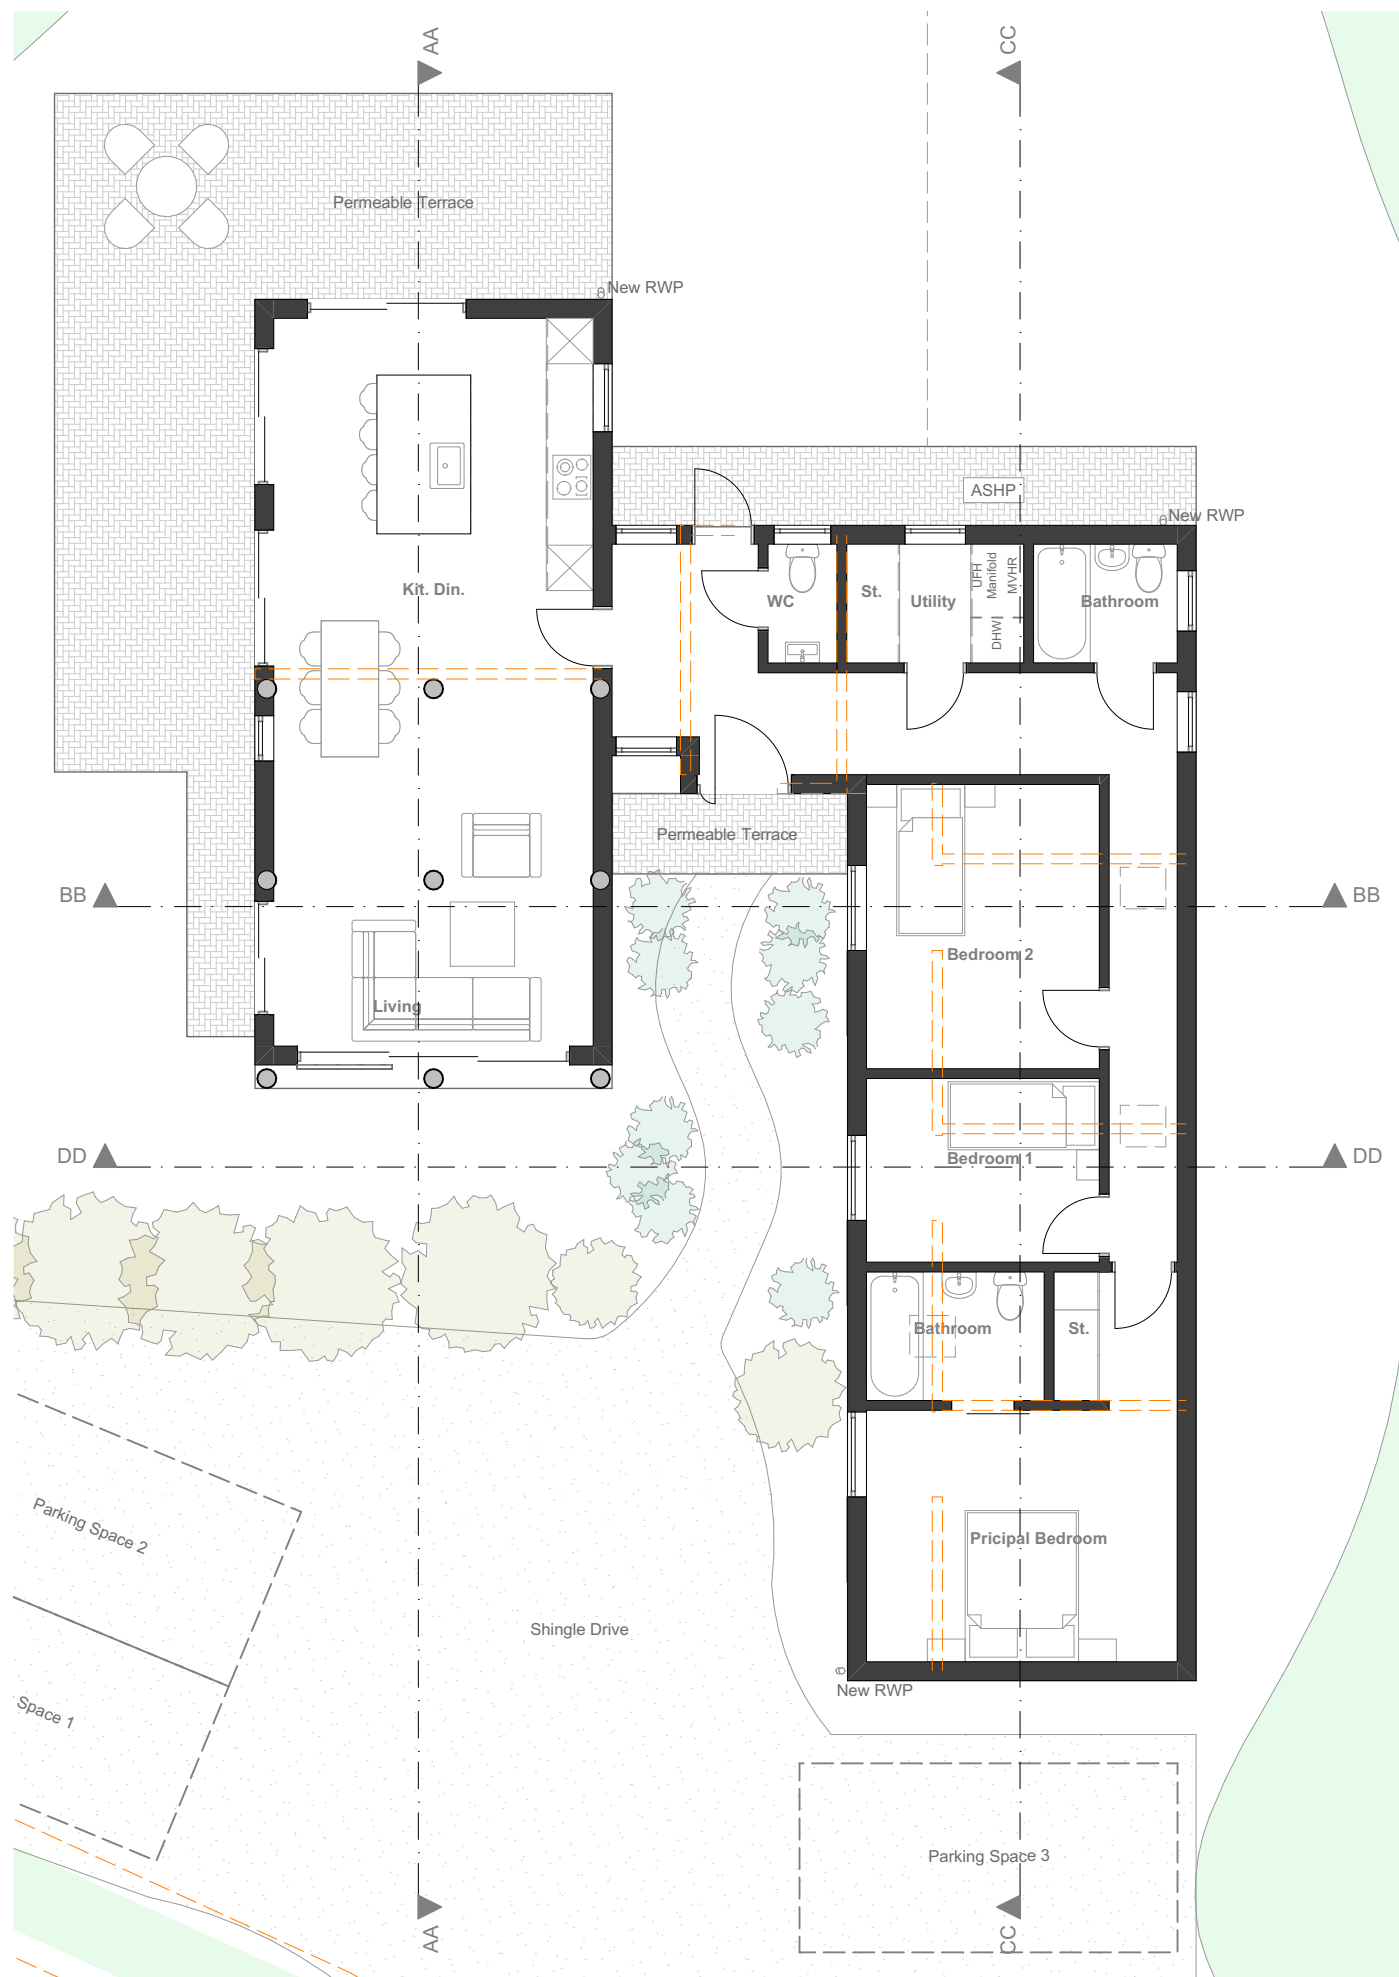


Proposed Ground Floor




Proposed North Elevation



Proposed South Elevation

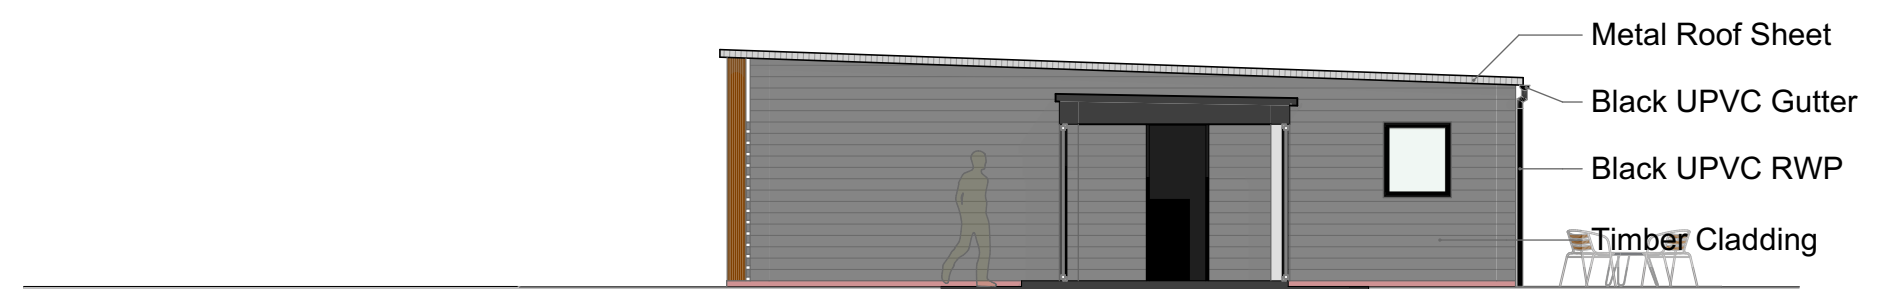


Proposed Stables East Elevations

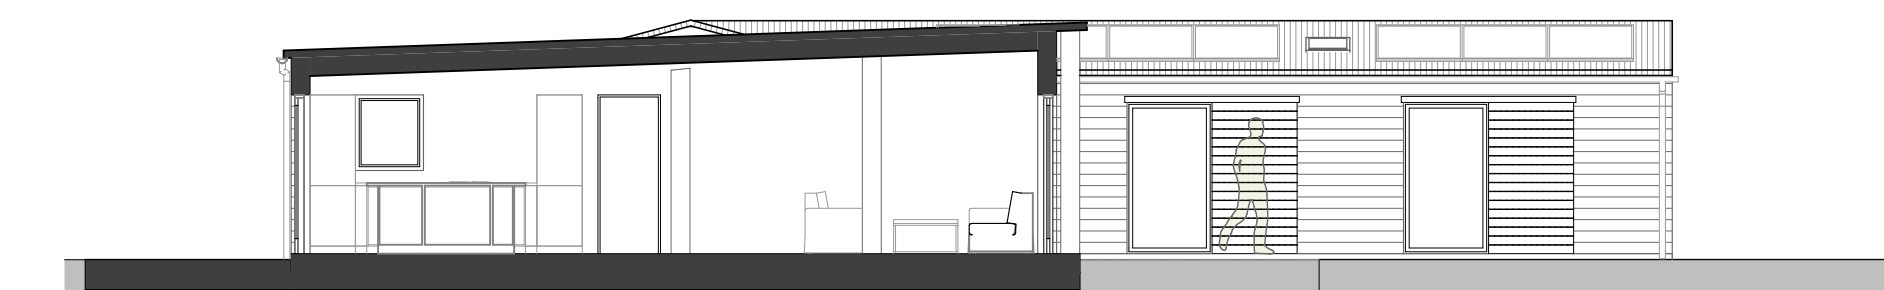


Proposed Section AA




Proposed Section BB

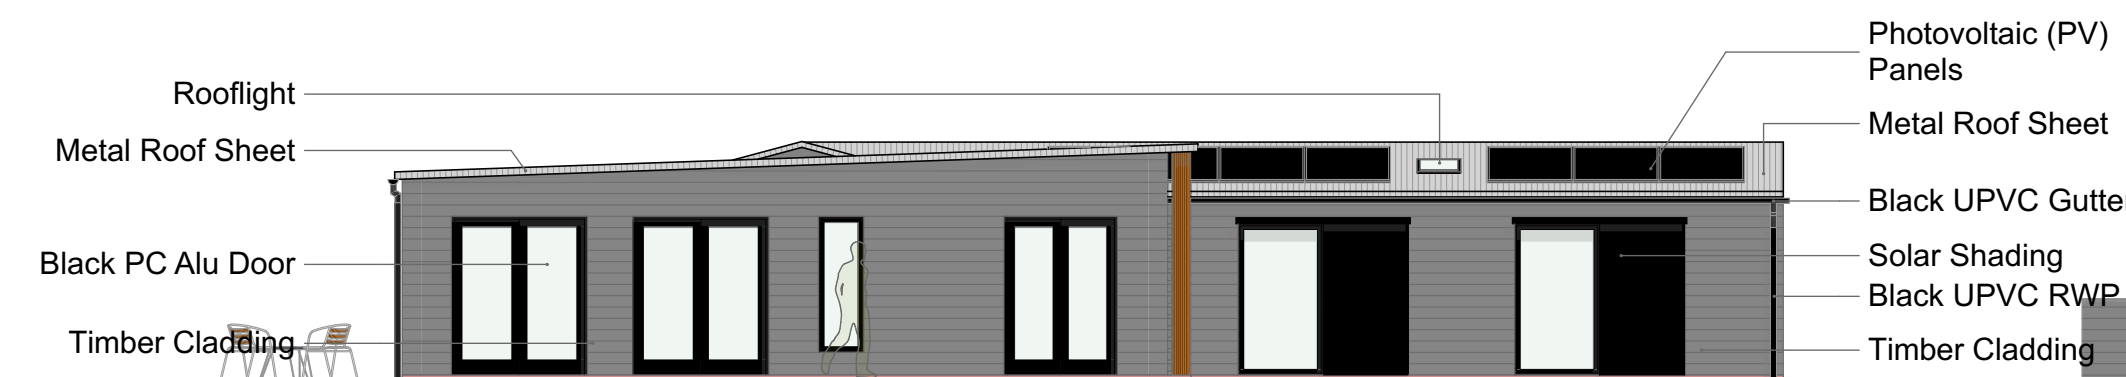


Proposed West Elevation

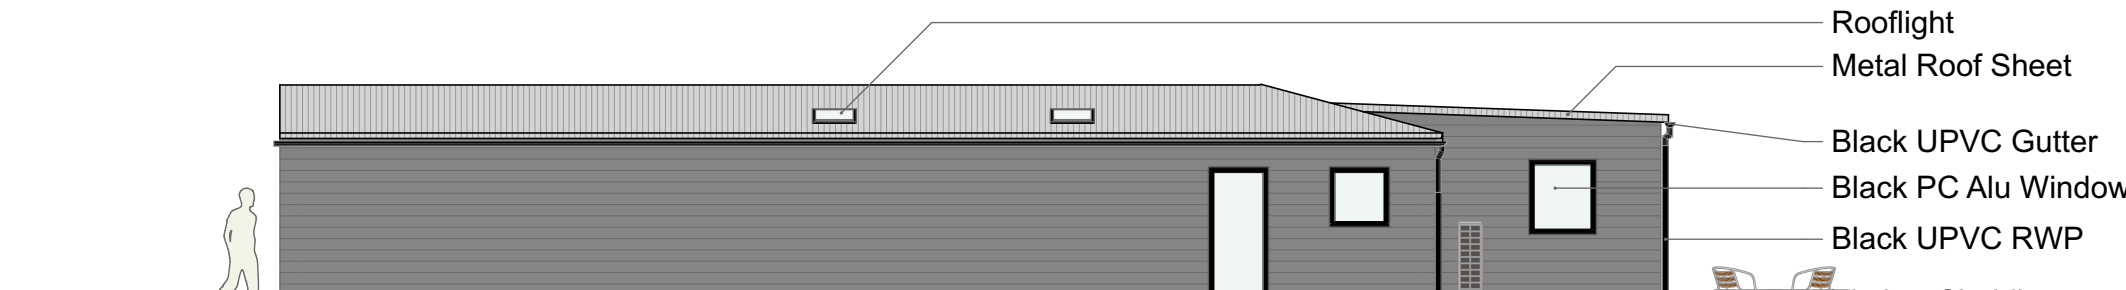


Proposed East Elevation

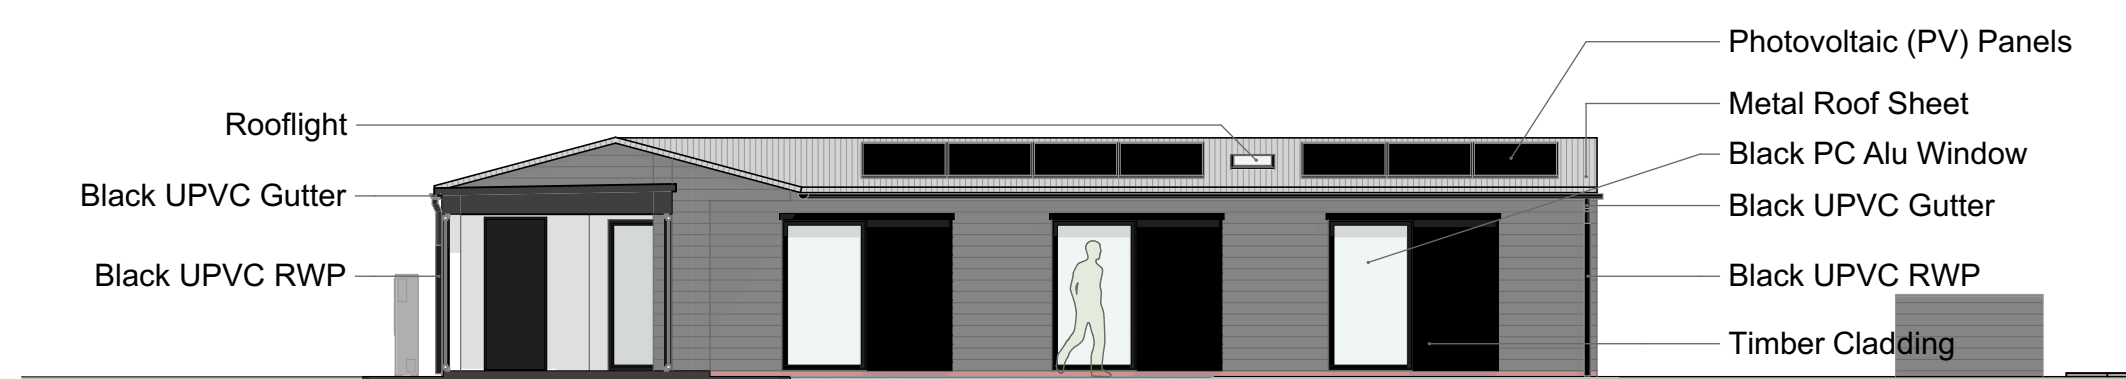

Proposed Stables West Elevations

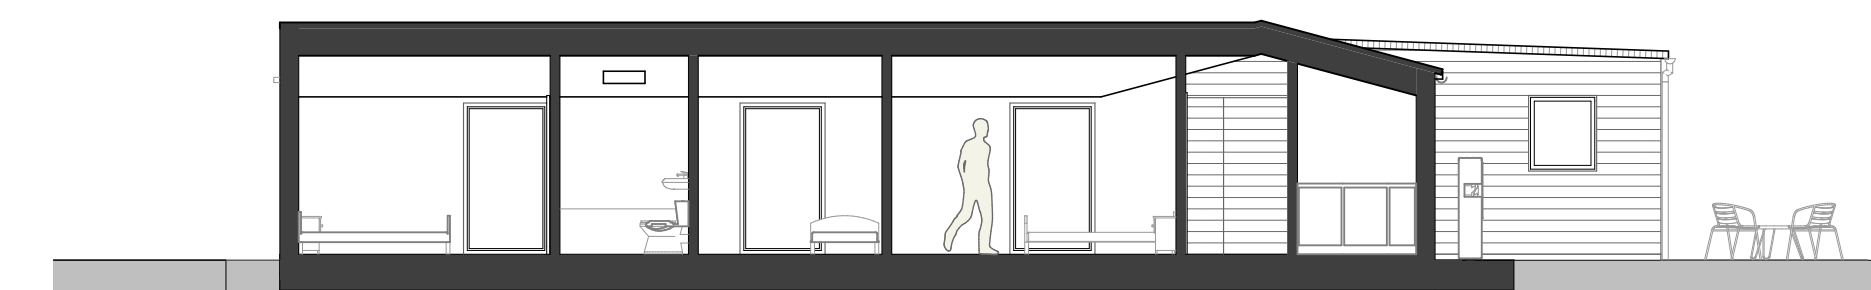

Proposed Section CC

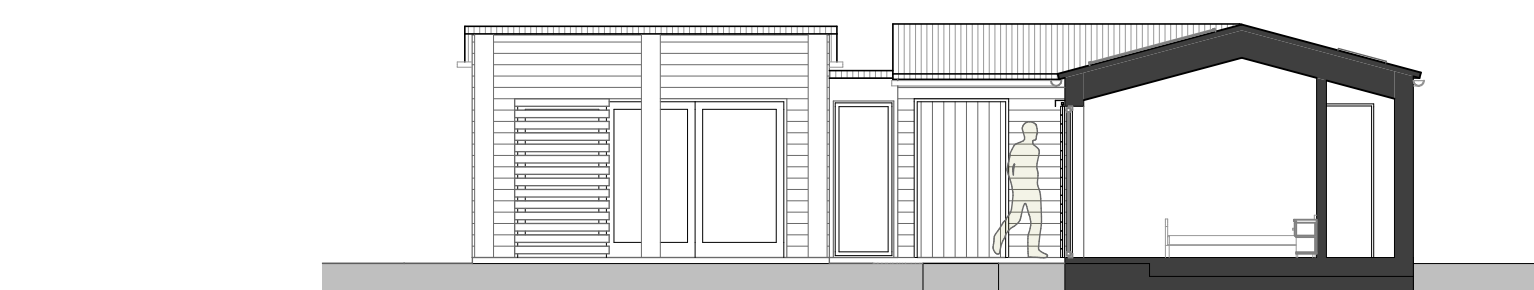

Proposed Section DD

Notes


Do not scale from this drawing except for planning purposes. All dimensions must be checked on site before any work begins.

All goods, materials, and workmanship must comply with current Building Regulations, British Standards, and relevant Codes of Practice.

© Ecotecture Ecological Design Limited.

All rights reserved. This drawing and its design are the property of Ecotecture Ecological Design Limited and may not be reproduced, copied, or used for any purpose other than that for which they were issued, without prior written consent.

Drawing to be printed A1

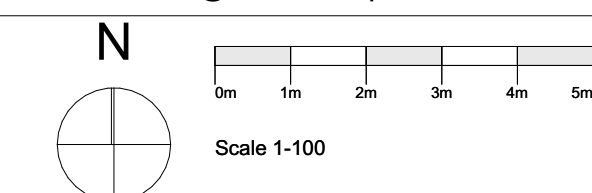

RevID	Transmitted By	Transmitted Date	Layout Comment
-------	----------------	------------------	----------------

PLANNING

ecotecture

ECOLOGICAL ARCHITECTURE

01444 416745 info@ecotecture.co.uk

www.ecotecture.co.uk

31 Sussex Road Haywards Heath

West Sussex RH16 4DZ

Client: Tatiana Lancaster

Address: Costells Stables,

Haywards Heath

West Sussex

RH17 7NH

Description: Proposed Plans, Elevations and Sections

Scale: 1:100

Date:

Drawn: BI

Checked: JS

Drawing No:

845/303