



NOTES

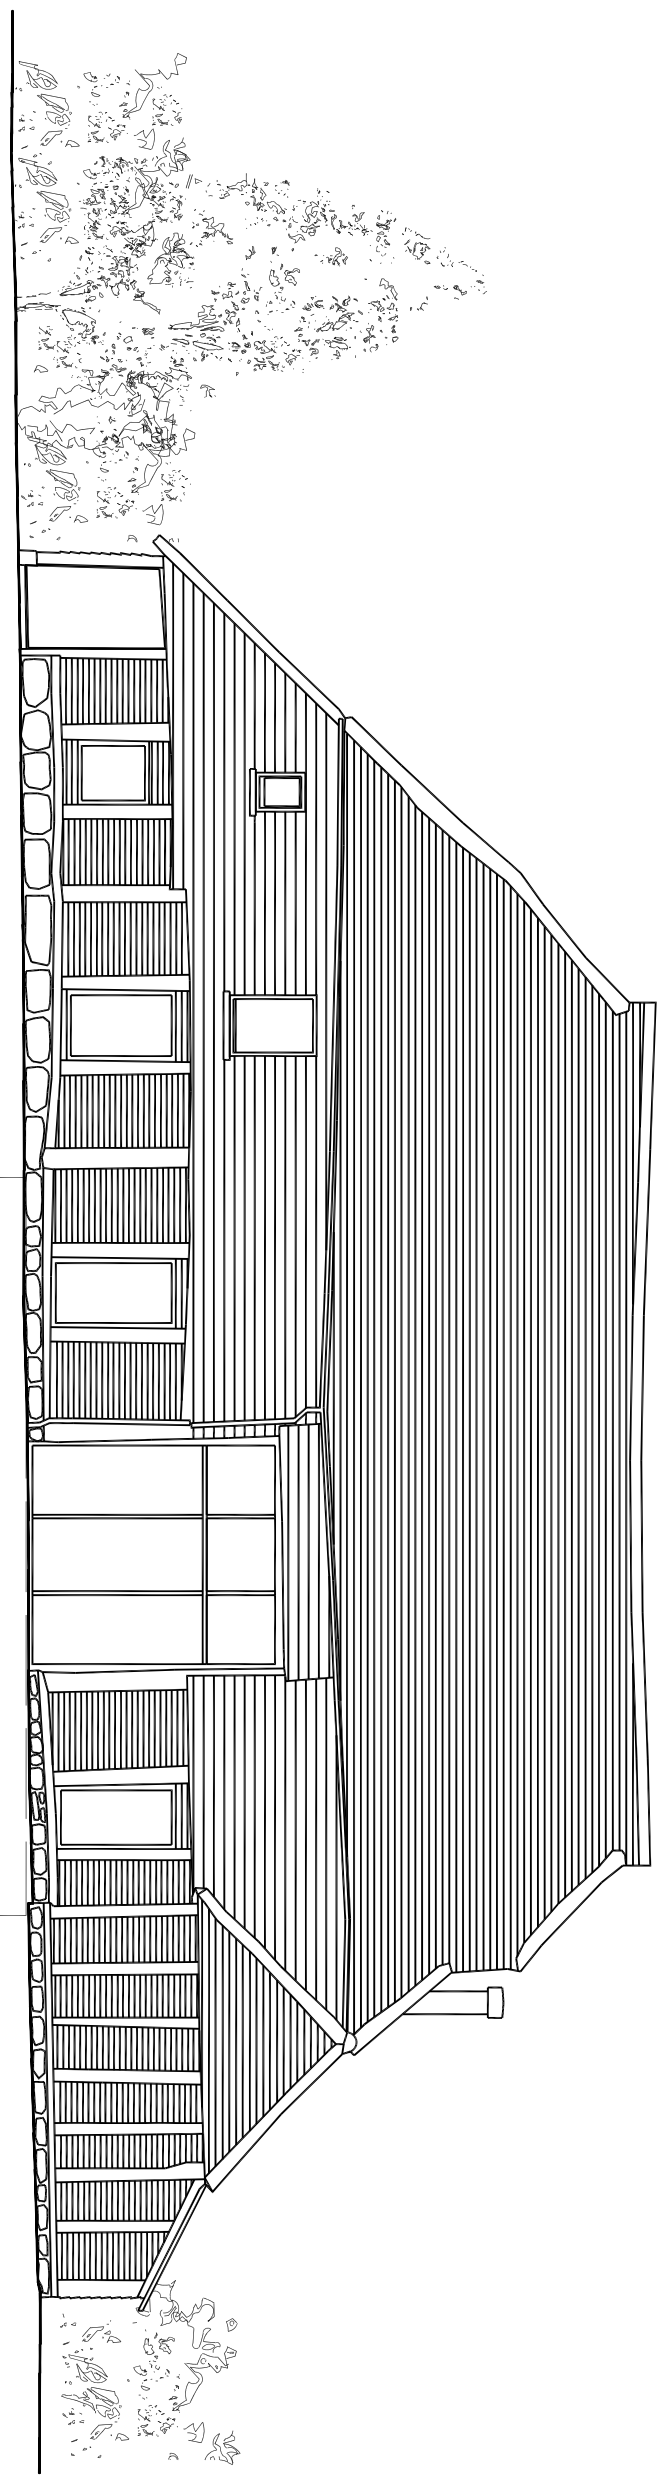


North Elevation

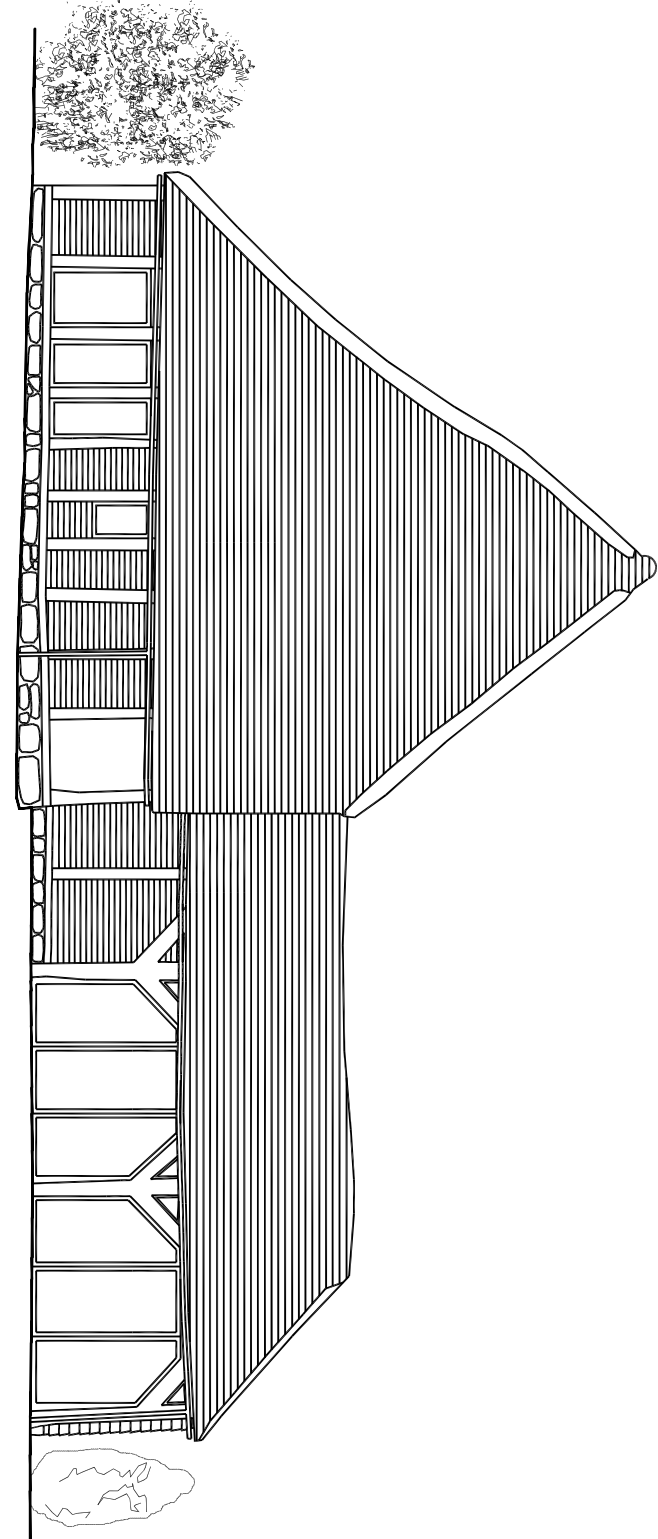


East Elevation

- Approved plain clay tile roofing
- Stainless steel chimney
- Dark grey framed velux roof windows
- Feather-edged oak weatherboarding
- Black cast aluminium gutters & downpipes
- Dark grey framed metal windows
- Natural finish/existing timber frame with approved stock brick infill panels
- Stone plinth refurbished to match existing

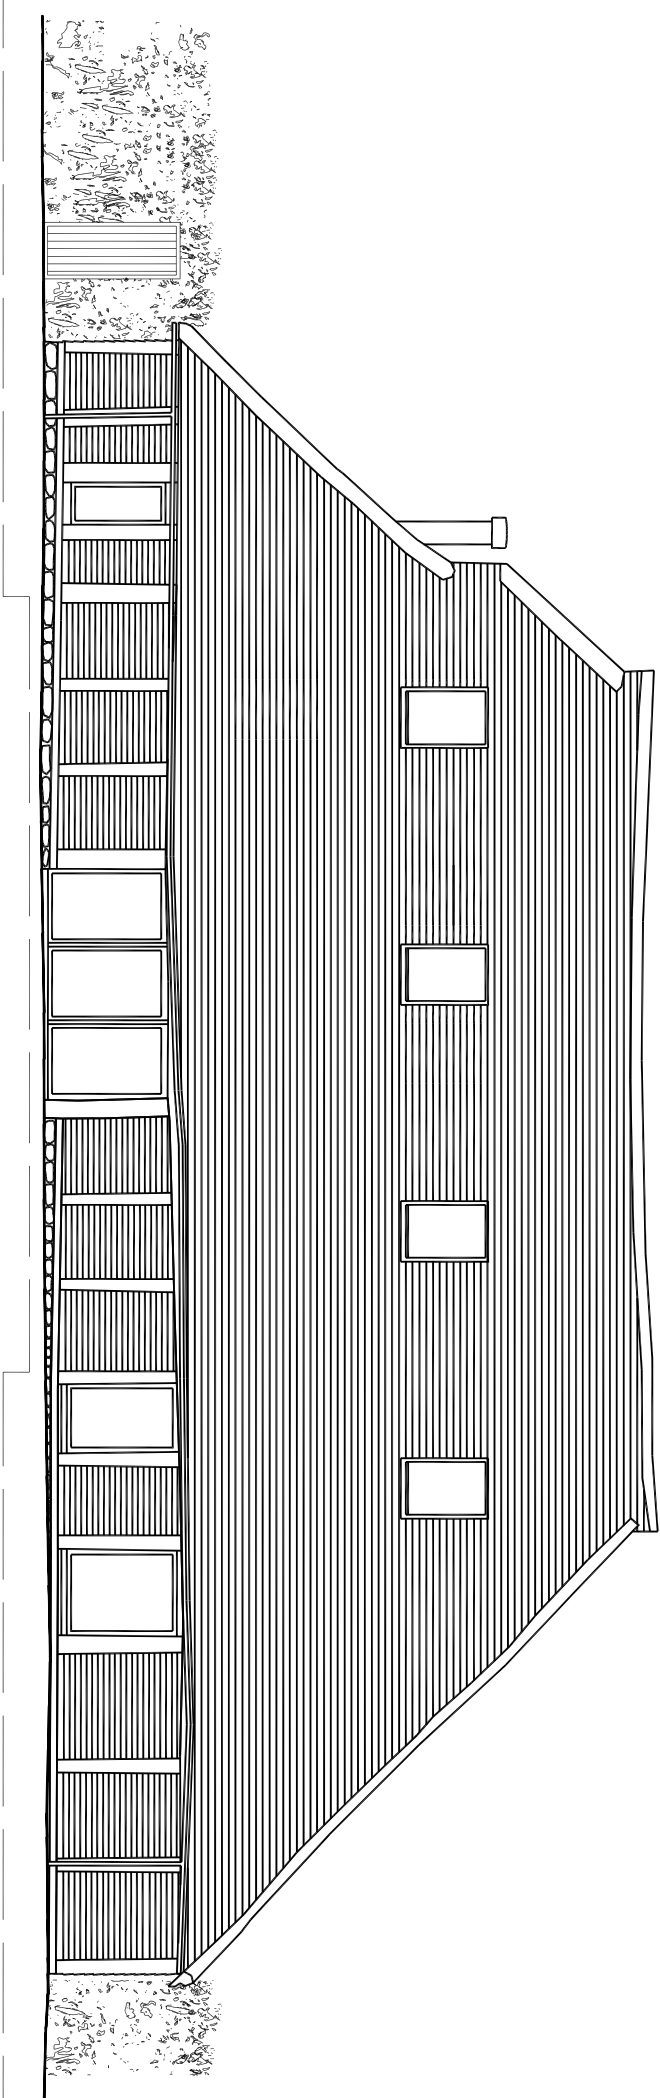


South Elevation

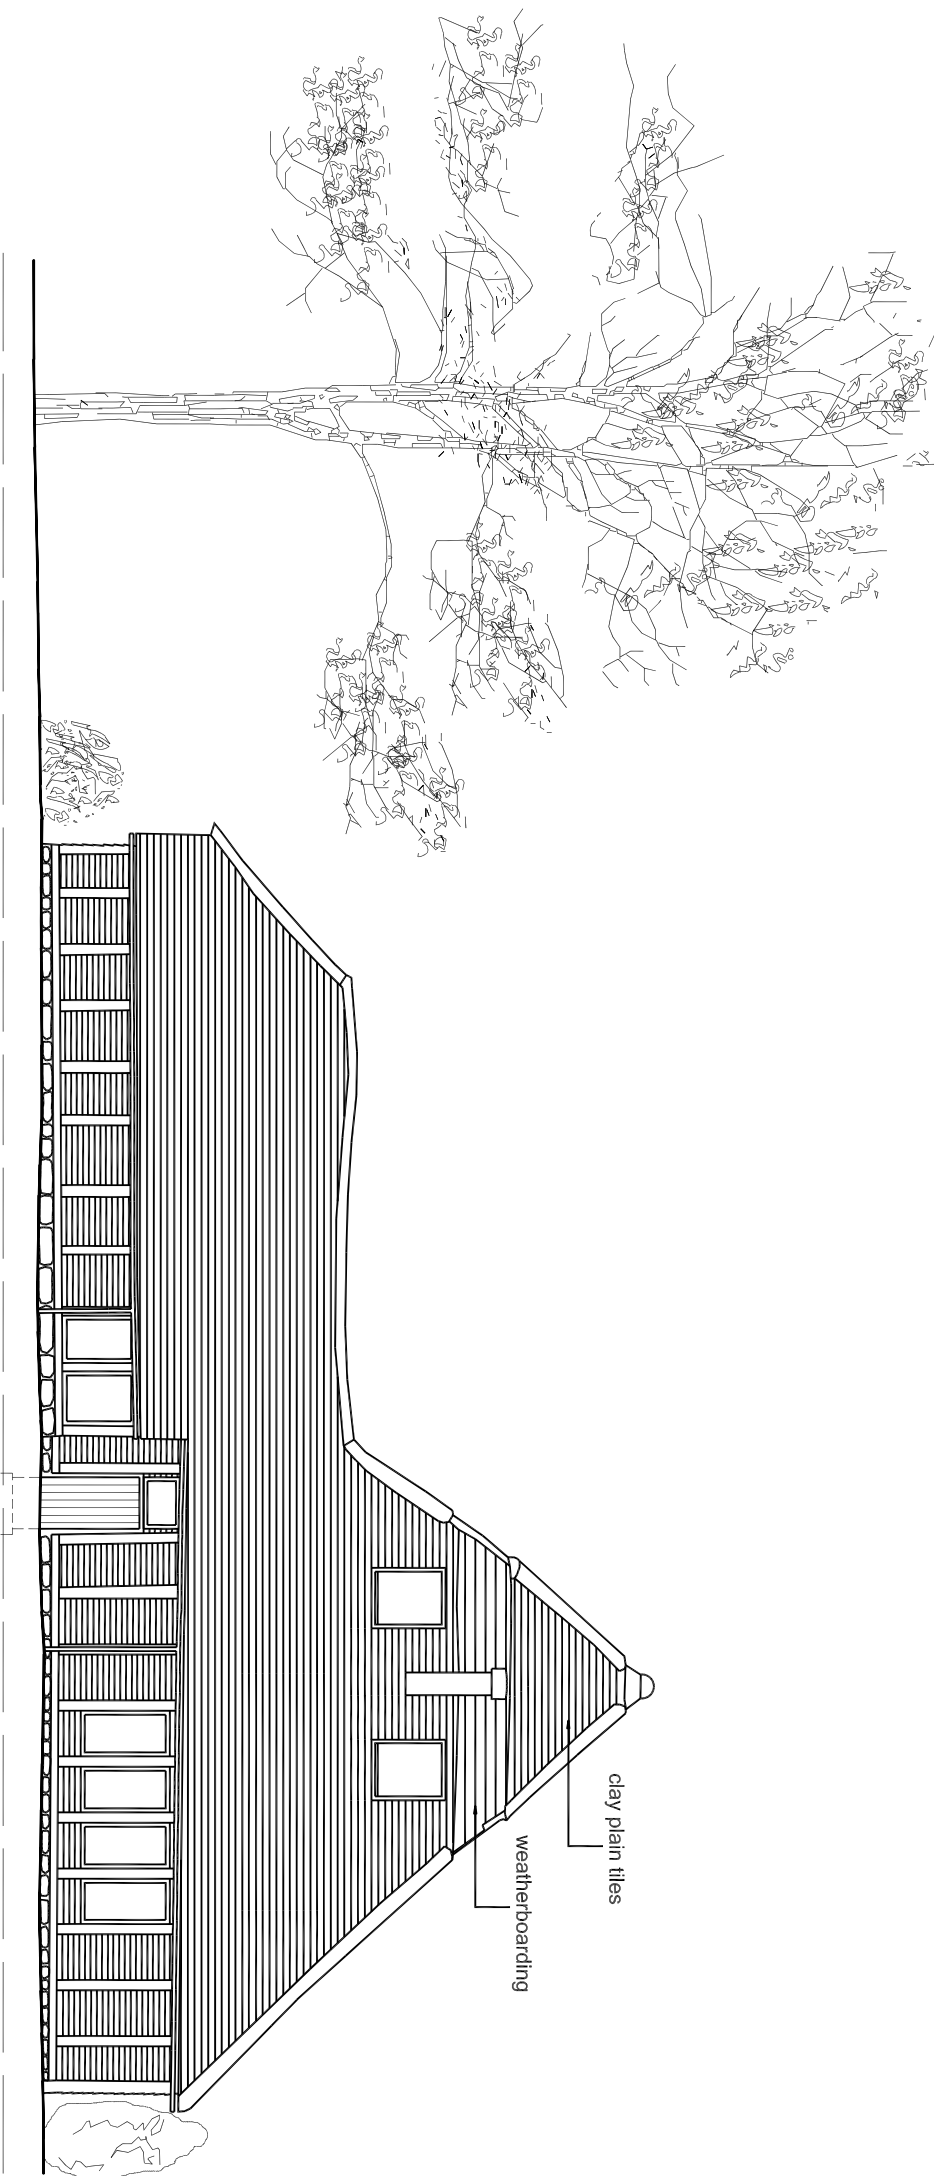

West Elevation

Executive Architects

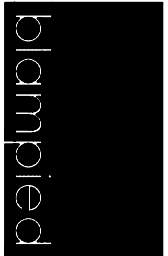

252 Kings Street, London, W8 5JF
020 7298 6539
email: blimpied@blimpied.co.uk web: www.blimpied.co.uk

Chartered Architectural Technicians
& Partners Ltd

CLIENT
Mosaic(Felbridge)LTD

PROJECT
Gibbshaven Farm
Felbridge East Grinstead

TITLE
Bain Conversion Proposal-Elevations

SCALE	DRAWING		DATE
1:100@A1	BA	AB	APRIL09
JOB NO.	DRAWING NO.		REV.
B-304	12		C

