




PROPOSED 1000 x 1000mm
CONCRETE PAD FOUNDATION &
90 X 90mm RHS FOLDING
GALVANISED STEEL RADIO MAST
& HORIZONTAL ANTENNA

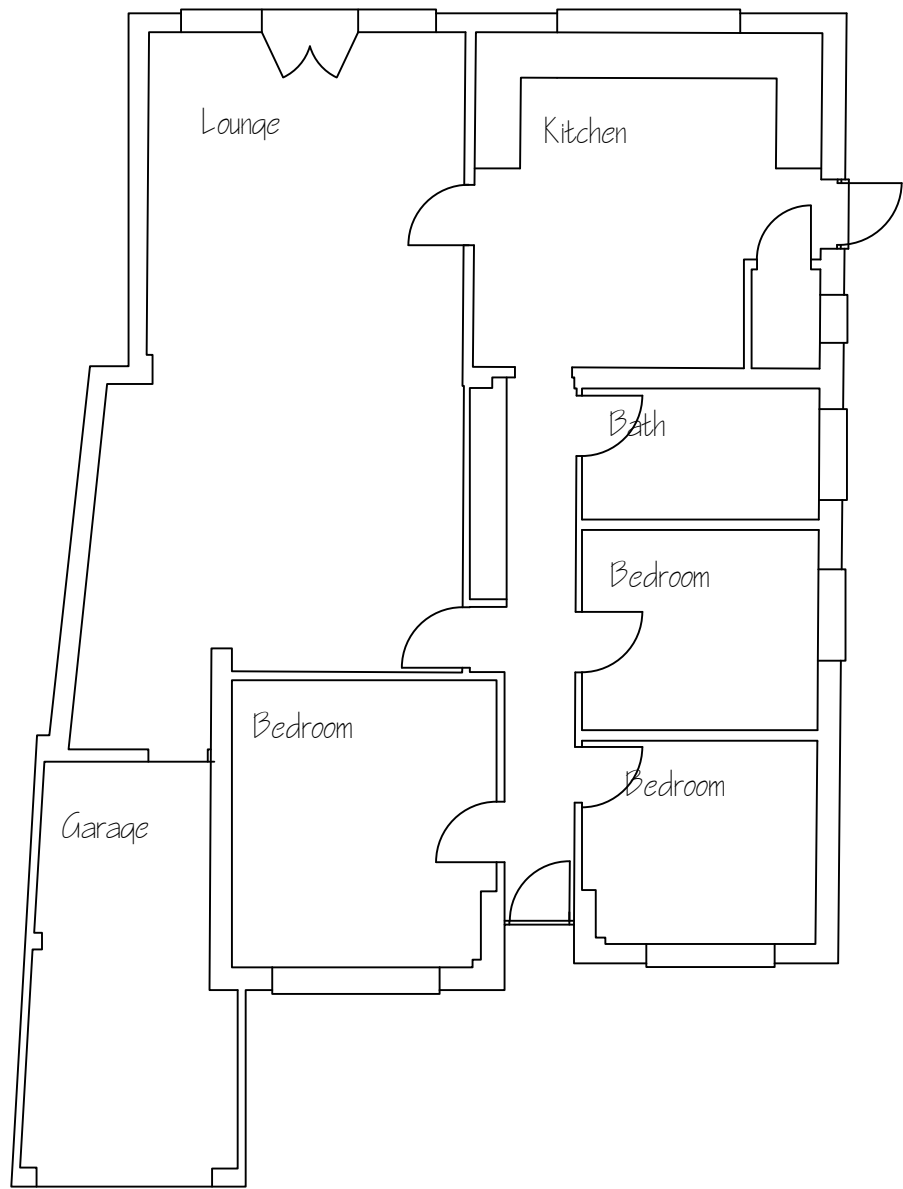

PROPOSED LAYOUT

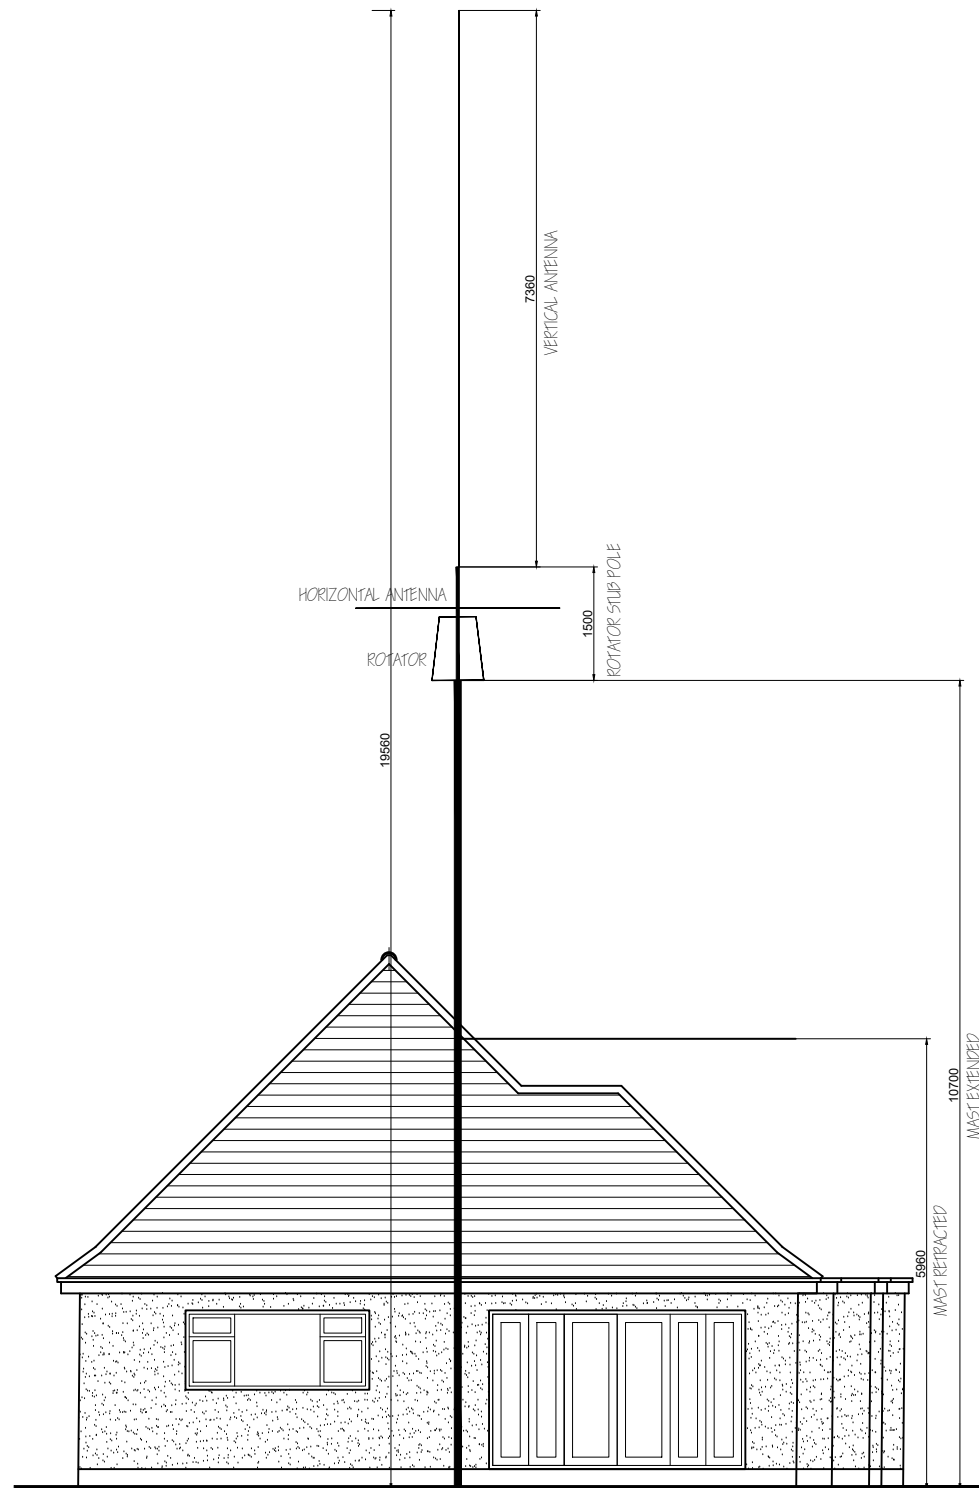

PROPOSED REAR ELEVATION

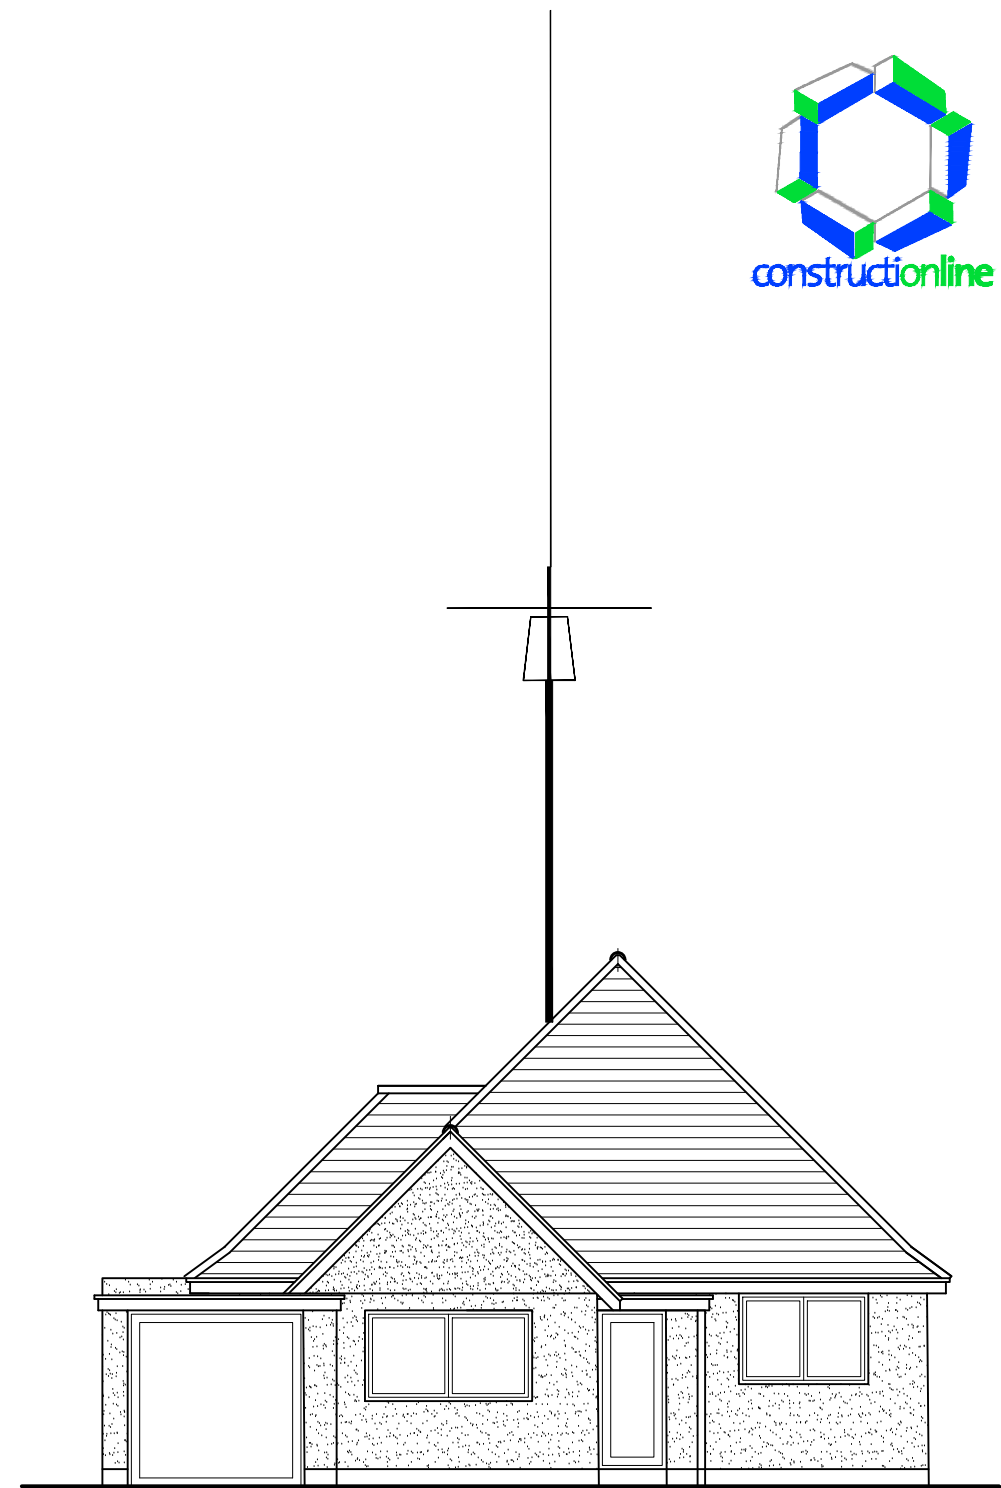

PROPOSED FRONT ELEVATION

Project
Proposed Replacement Radio Mast
The Lynns
Turners Hill Road
Crawley Down
West Sussex
RH10 4HA

Drawing
Proposed Layout, Front & Rear Elevations



Architects & Planning Consultants

Clock Tower House, Lewes Road
Lindfield, West Sussex. RH16 2LH
Telephone 01444 - 484711

Client
Mr D Southam

Drawing no. 0726.P02	date May 26	scale 1:100	drawn ARM
	revisions	A	