




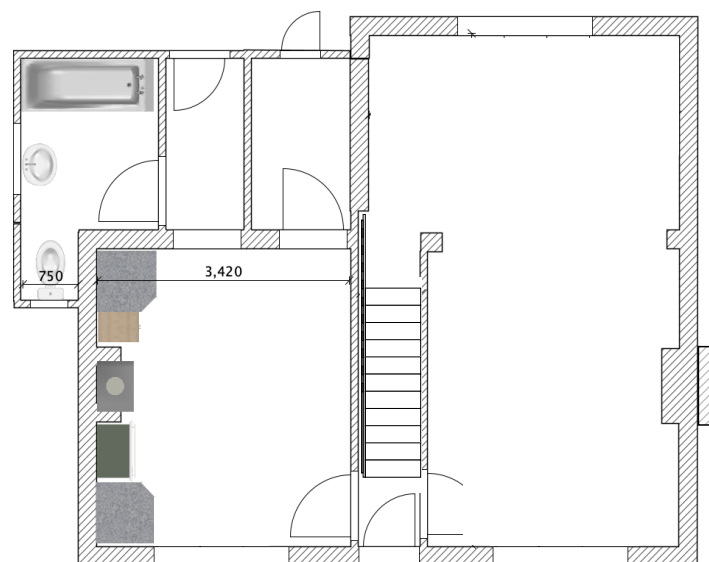

Ground Floor Plan

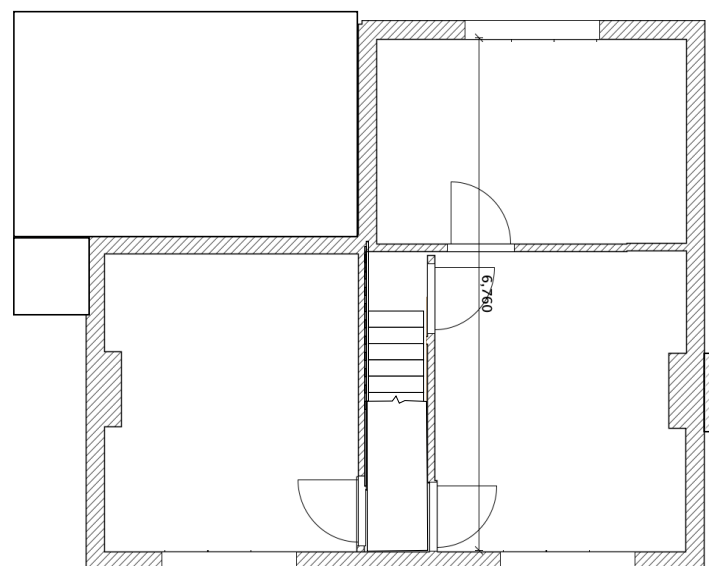

1st Floor Plan

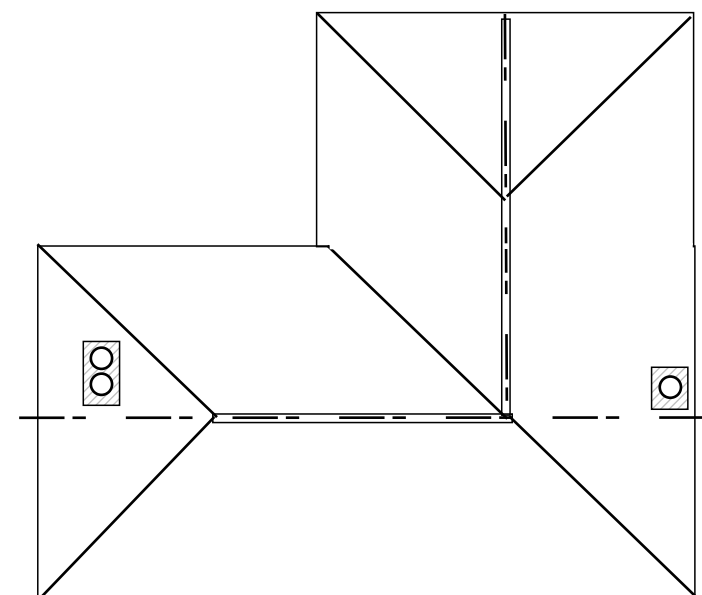


Roof Plan





East Elevation



West Elevation

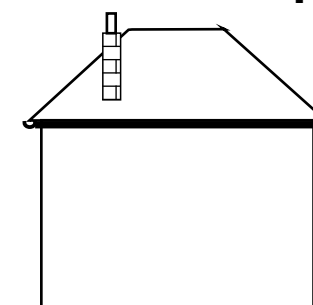

North Elevation
1:200

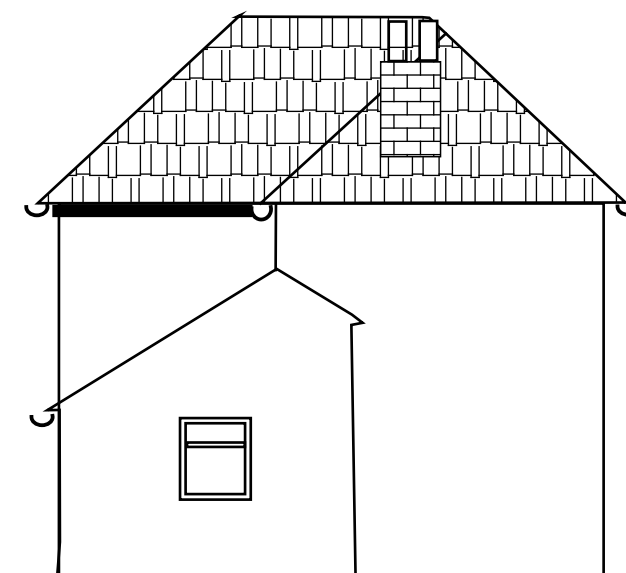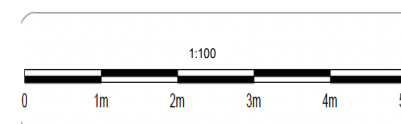

South Elevation

RM Consult
2 Fairlight Cottage

**Existing Plans
and Elevations**

Drawing No. 2 FLC EX P01

Scale 1: 100 & 1:200 @A3

Date: 29th May 2026