




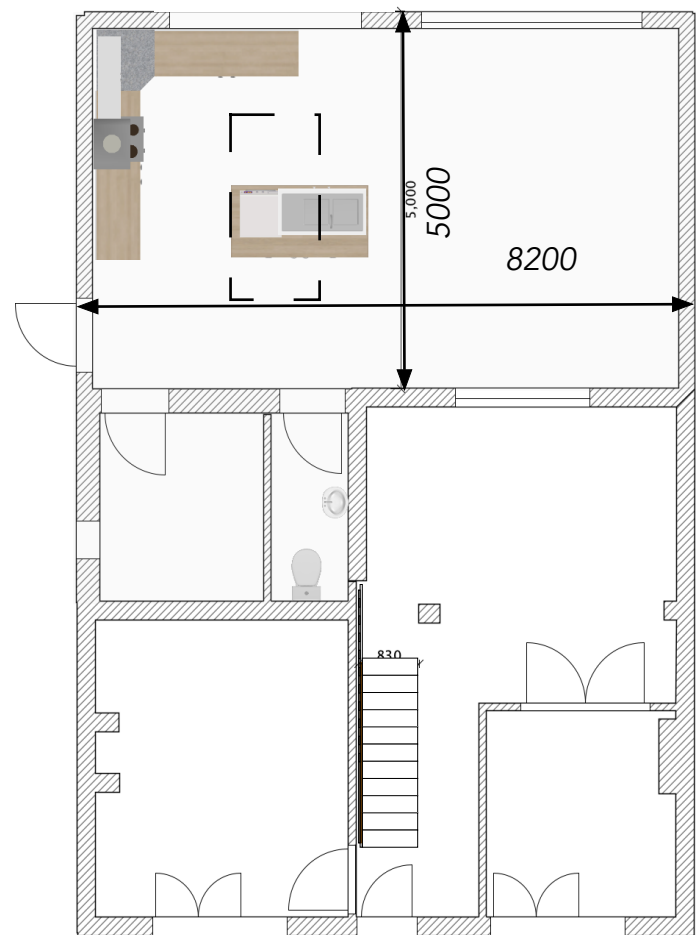

Ground Floor Plan

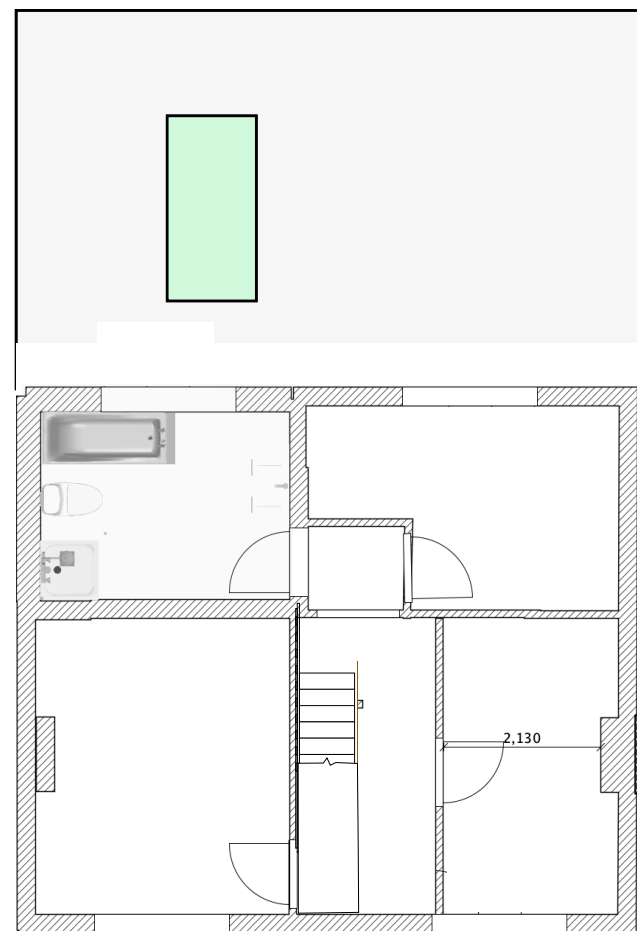


1st Floor Plan

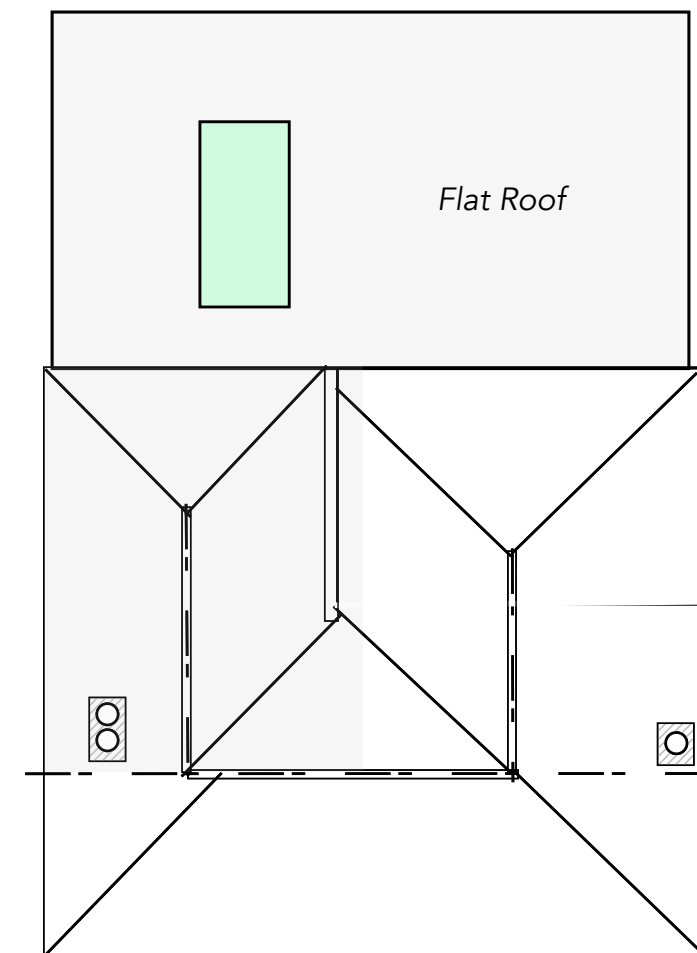


Roof Plan



East Elevation


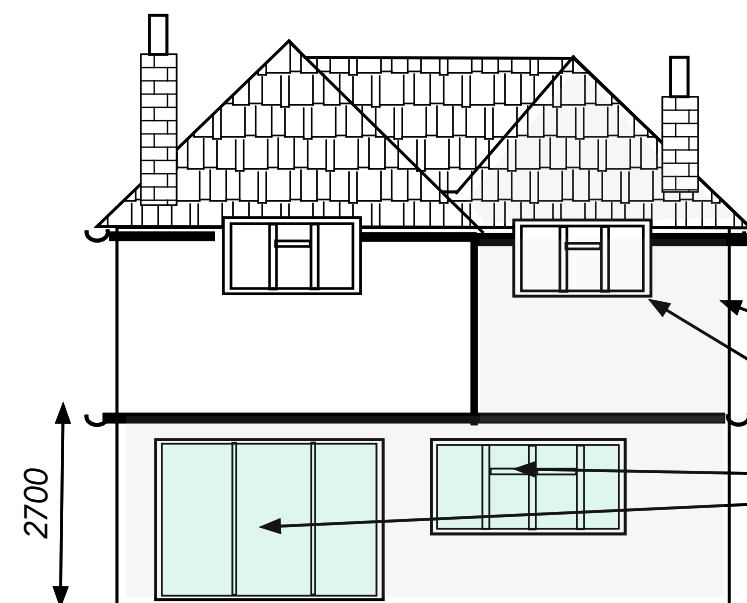


West Elevation

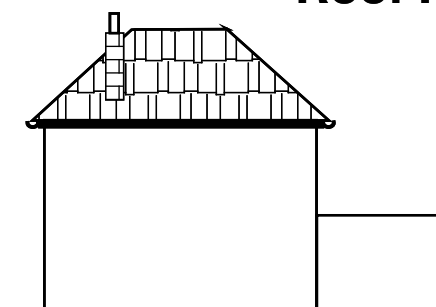

North Elevation
1:200

Brickwork to match existing
White uPVC glazing and doors

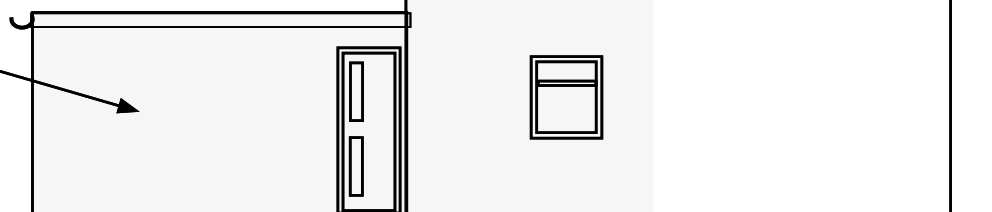 

South Elevation

RM Consult
2 Fairlight Cottage
Extension

**Proposed Plans
and Elevations**

Drawing No. 2 FLC PROP P02
Scale 1: 100 & 1:200 @A3
Date: 3rd June 2026