


© this drawing and the building works depicted are the copyright of idp. and may not be reproduced or amended except by written permission. no liability will be accepted for amendments made by other persons.

all dimensions to be checked on site and architect notified of any discrepancies prior to commencement.
do not scale.

any and all elements relating to the fire safety of the building will require separate confirmation and approval by a fully accredited fire engineering consultant who has to be appointed by the Client.

Single Garage for:
Plot 13, 27, 38, 39, 50, 51, 52, 319, 351, 352, 353, 354, 348, 359

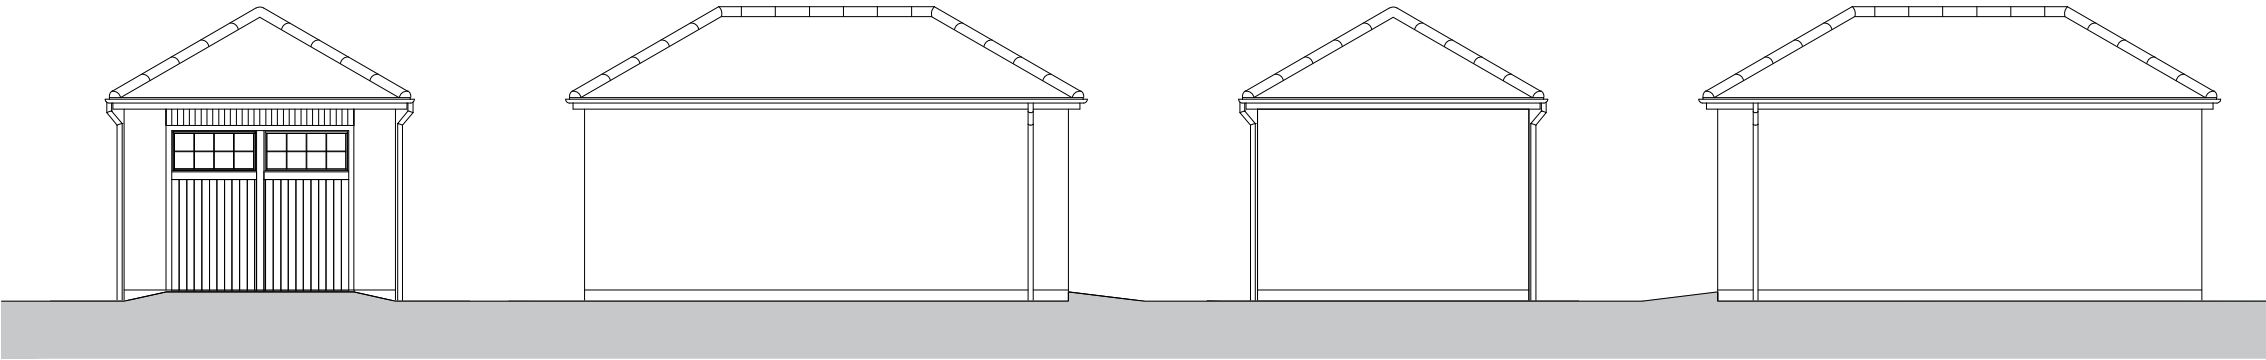


Front Elevation

Side Elevation

Rear Elevation

Side Elevation

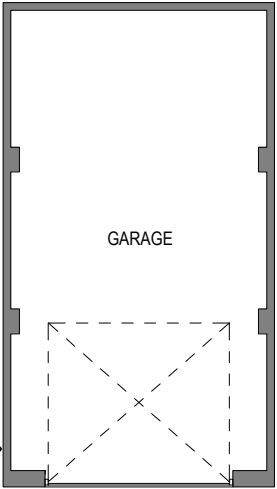

Floor Plan

rev: date: comment(s): name: check:



ARCHITECTS.
URBAN DESIGNERS.
PROJECT MANAGERS.
LANDSCAPE ARCHITECTS.
WE ARE IDP.

status: **PLANNING** RIBA Stage: 3

client: **Barratt Redrow**

job: **Hurst Farm**

title: **SGS1 Garage Plans & Elevations**

drawn: **KL** date: **15.12.25**

checked: **TJ** scale @ a3: **1:100**

job no: **C5990** drg no: **PL500_010 Rev -**

IDP GROUP 27 SPON STREET COVENTRY CV1 3BA
T: +44 (0)24 7652 7600 E:info@idpgroup.com
www.weareidp.com