



EXISTING FRONT EAST FACING ELEVATION

Plinth Bricks: Retrospective Consent
Removal of the impervious paint finish
using 'DOFF' Steam Cleaning System.




RETROSPECTIVE CONSENT AND PROPOSED WORKS:
FRONT EAST FACING ELEVATION

Proposed Works: DG-02
Reinstatement of the "Earlier" front door
that was previously hung as the door to
the Bakery and that has been located
and salvaged from the previous owner


Proposed Works: Plinth Bricks
Following the removal of the impervious paint layer
it was deemed that the exposed brick are in a good
condition and would benefit from being left exposed.
Improve the flow of water vapour through the wall to
help reduce the damp levels within the cellar space
and visually the exposed bricks, contrast
the rendered side elevation and reveal the historic
treatment of that plinth.

PROPOSED FRONT DOOR

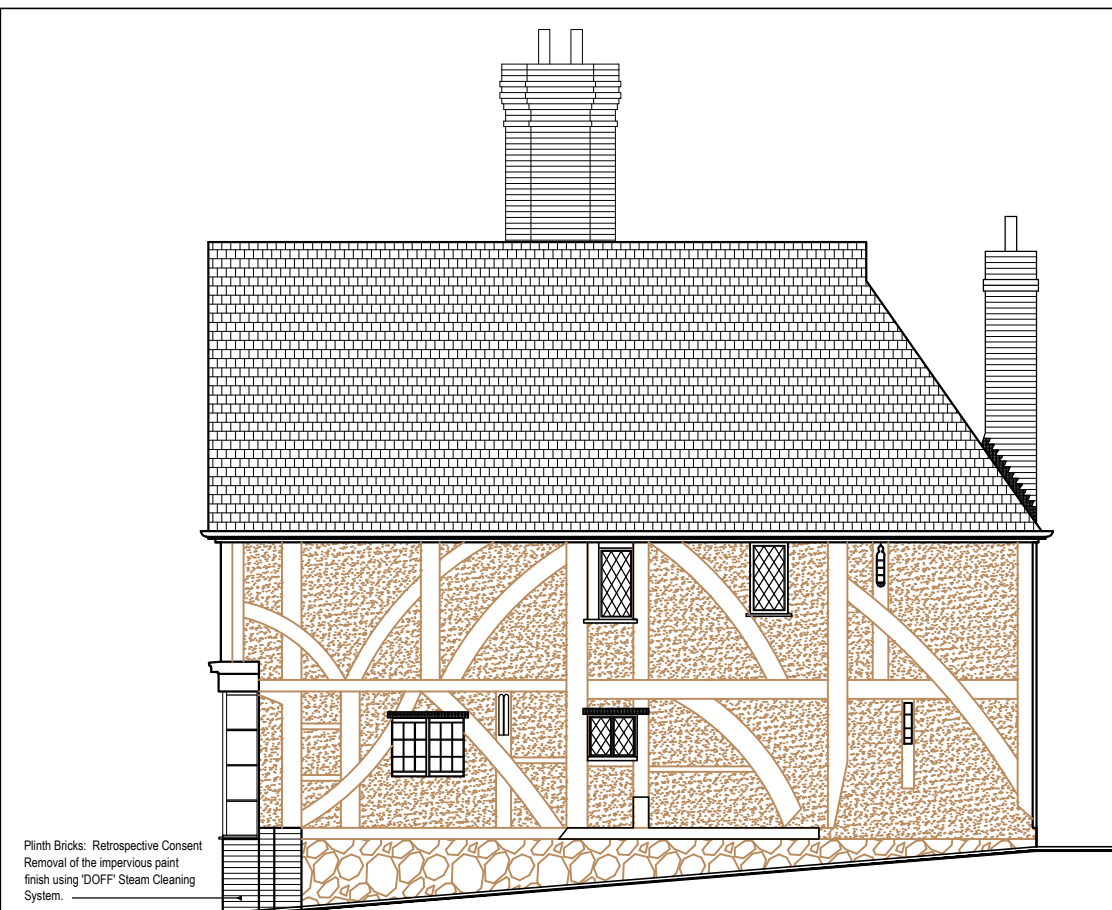

EXISTING SIDE NORTH FACING ELEVATION

Plinth Bricks: Retrospective Consent
Removal of the impervious paint
finish using 'DOFF' Steam Cleaning
System.

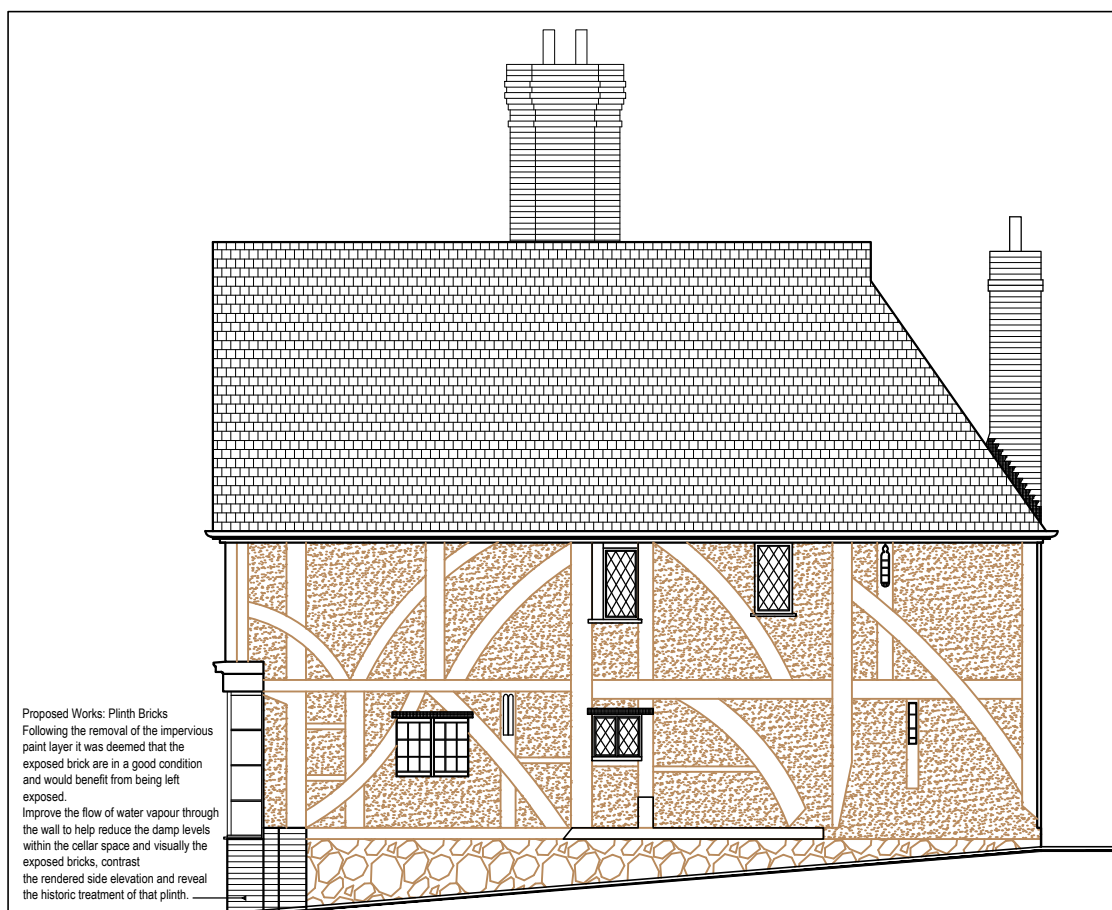

RETROSPECTIVE CONSENT & PROPOSED WORKS:
SIDE NORTH FACING ELEVATION

Proposed Works: Plinth Bricks
Following the removal of the impervious
paint layer it was deemed that the
exposed brick are in a good condition
and would benefit from being left
exposed.
Improve the flow of water vapour through
the wall to help reduce the damp levels
within the cellar space and visually the
exposed bricks, contrast
the rendered side elevation and reveal
the historic treatment of that plinth.

DRAWING ISSUE STATUS

PLANNING

ALL COPYRIGHT RESERVED TO
LYL ARCHITECTURAL DESIGNS LTD.

REV	DATE	COMMENTS

CLIENT

STEPHEN YEOMANS

PROJECT

THE OLD BAKERY
65-65A HIGH STREET
LINDFIELD, WEST SUSSEX
RH16 2HN

DRAWING TITLE


EXISTING & PROPOSED:
FRONT ELEVATION &
SIDE NORTH FACING
ELEVATION

REVISION

SCALE 1:100 @ A3

DRAWING NUMBER

LI9-P-22

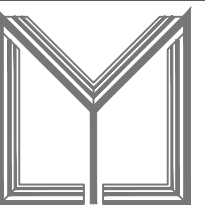

ARCHITECTURAL
DESIGNS LTD.

LYL ARCHITECTURAL DESIGNS LTD.
KERENSA, ORCHARD DRIVE
MAIDSTONE, KENT
ME14 5JG
TEL: 07968040397
EMAIL: lana@lylarchitecturaldesigns.co.uk