

FOR PLANNING PURPOSES ONLY

NOT FOR CONSTRUCTION

TO BE READ IN CONJUNCTION WITH STRUCTURAL ENGINEER'S DRAWINGS, DETAILS AND SPECIFICATIONS

- ALLOWANCE FOR NEW DORMER WINDOW TO MATCH EXISTING. SEE EXTERIOR ELEVATIONS FOR FURTHER INFORMATION

- ALLOWANCE FOR REPLACEMENT CONSERVATION ROOF LIGHT, SEE DAS FOR FURTHER INFORMATION

- ALLOWANCE FOR NEW DORMER WINDOW TO MATCH EXISTING. SEE EXTERIOR ELEVATIONS FOR FURTHER INFORMATION

- DASHED LINE DENOTES INTERNAL WALLS TO BE DEMOLISHED. SEE MEASURED SURVEY FOR FURTHER INFORMATION

- ALLOWANCE FOR INTERNAL PARTITIONS TO FORM NEW WC AND UTILITY ROOM. SEE MEASURED SURVEY FOR FURTHER INFORMATION

- ALLOWANCE TO REINSTATE EXISTING CHIMNEY STACK AND FIREPLACE. ALLOWANCE FOR WOOD BURNER TO BE SET WITHIN OPENING. SPECIFICATION TO BE CONFIRMED

- DASHED LINE DENOTES INTERNAL WALLS TO BE DEMOLISHED. SEE MEASURED SURVEY FOR FURTHER INFORMATION

- ALLOWANCE FOR REPLACEMENT FRONT DOOR, SEE EXTERIOR ELEVATION AS PROPOSED FOR FURTHER INFORMATION

- ALLOWANCE FOR NEW INTERNAL GLAZED DOOR TO BE CRITIAL STYLE, SEE DAS FOR FURTHER INFORMATION.

- ALLOWANCE FOR EXISTING TIMBER DOORS TO BE REPLACED WITH CRITIAL STYLE GLAZED DOORS TO MAXIMISE CONNECTIVITY TO THE COURTYARD. SEE EXTERIOR ELEVATIONS AND DAS FOR FURTHER INFORMATION

- ALLOWANCE FOR ORIGINAL GATES TO BE REINSTATED AND FIXED OPEN. SEE HERITAGE REPORT FOR FURTHER INFORMATION

- DASHED LINE DENOTES INTERNAL JOINERY TO BE DEMOLISHED. SEE MEASURED SURVEY FOR FURTHER INFORMATION

- ALLOWANCE FOR NEW DORMER WINDOW TO MATCH EXISTING. SEE EXTERIOR ELEVATIONS FOR FURTHER INFORMATION

- ALLOWANCE FOR NEW INTERNAL WALL TO BE FORMED IN TIMBER STUDWORK SO CAN BE REMOVED WITHOUT LOSS OF FABRIC

- ALLOWANCE FOR NEW DORMER WINDOW TO MATCH EXISTING. SEE EXTERIOR ELEVATIONS FOR FURTHER INFORMATION

- ALLOWANCE FOR EXISTING CEILING TO BE REMOVED AND VAULTED. SEE HERITAGE REPORT AND SECTION FOR FURTHER INFORMATION

MULBERRY COTTAGE - GROUND FLOOR AS PROPOSED

SCALE 1:100 ON AN A1 SHEET

MULBERRY COTTAGE - FIRST FLOOR AS PROPOSED

SCALE 1:100 ON AN A1 SHEET

MULBERRY COTTAGE - ROOF PLAN AS PROPOSED

SCALE 1:200 ON AN A1 SHEET




MULBERRY COTTAGE - FRONT ELEVATION AS PROPOSED

SCALE 1:100 ON AN A1 SHEET


MULBERRY COTTAGE - SIDE ELEVATION AS PROPOSED

SCALE 1:100 ON AN A1 SHEET

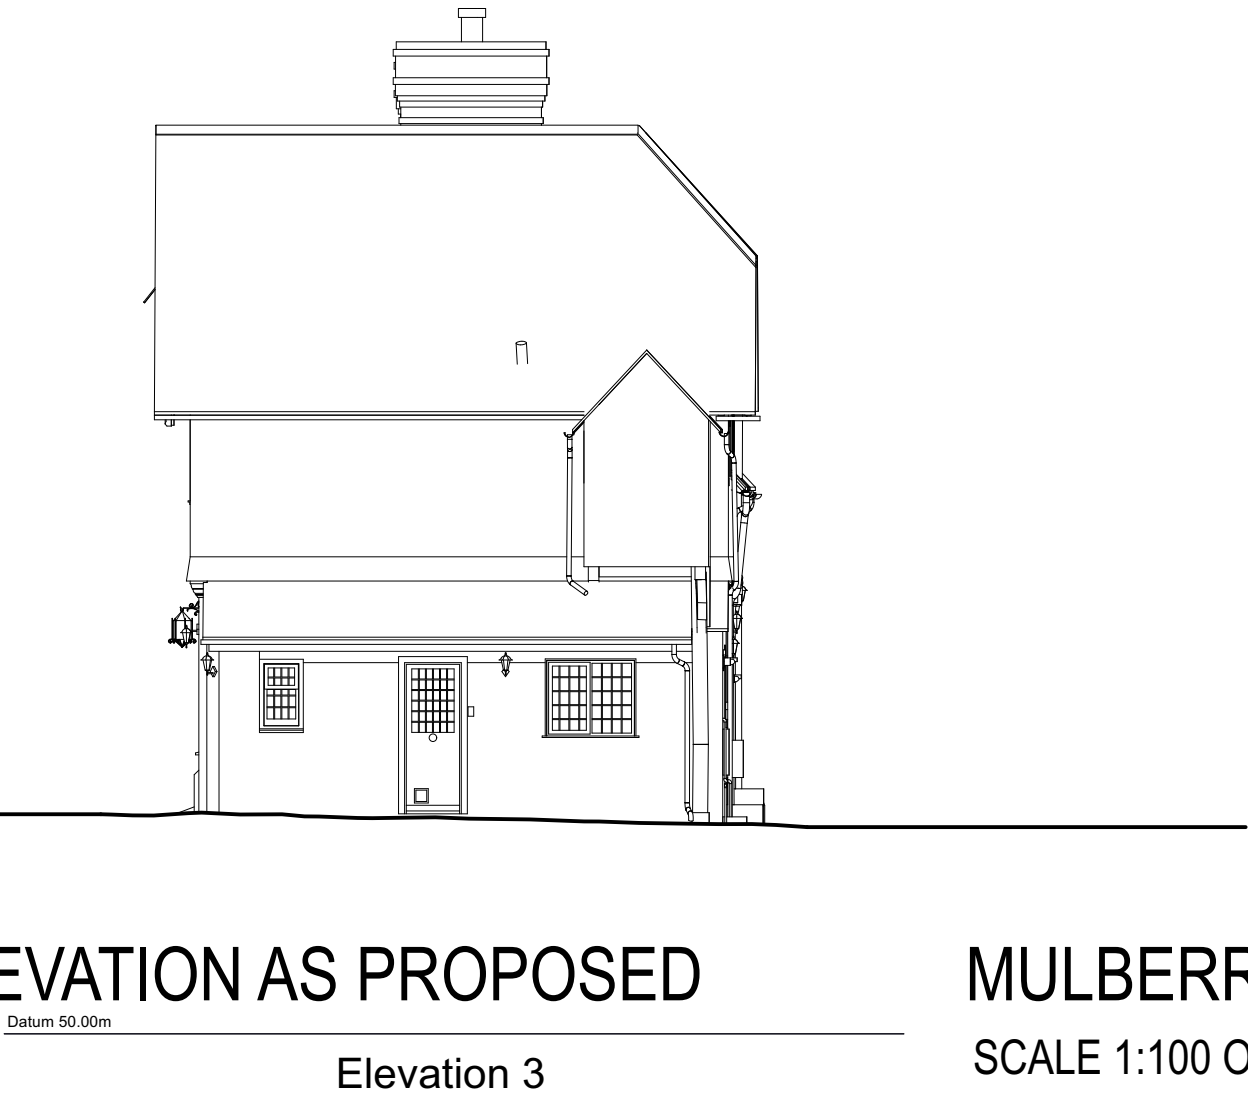

MULBERRY COTTAGE - SECTION AS PROPOSED

SCALE 1:100 ON AN A1 SHEET

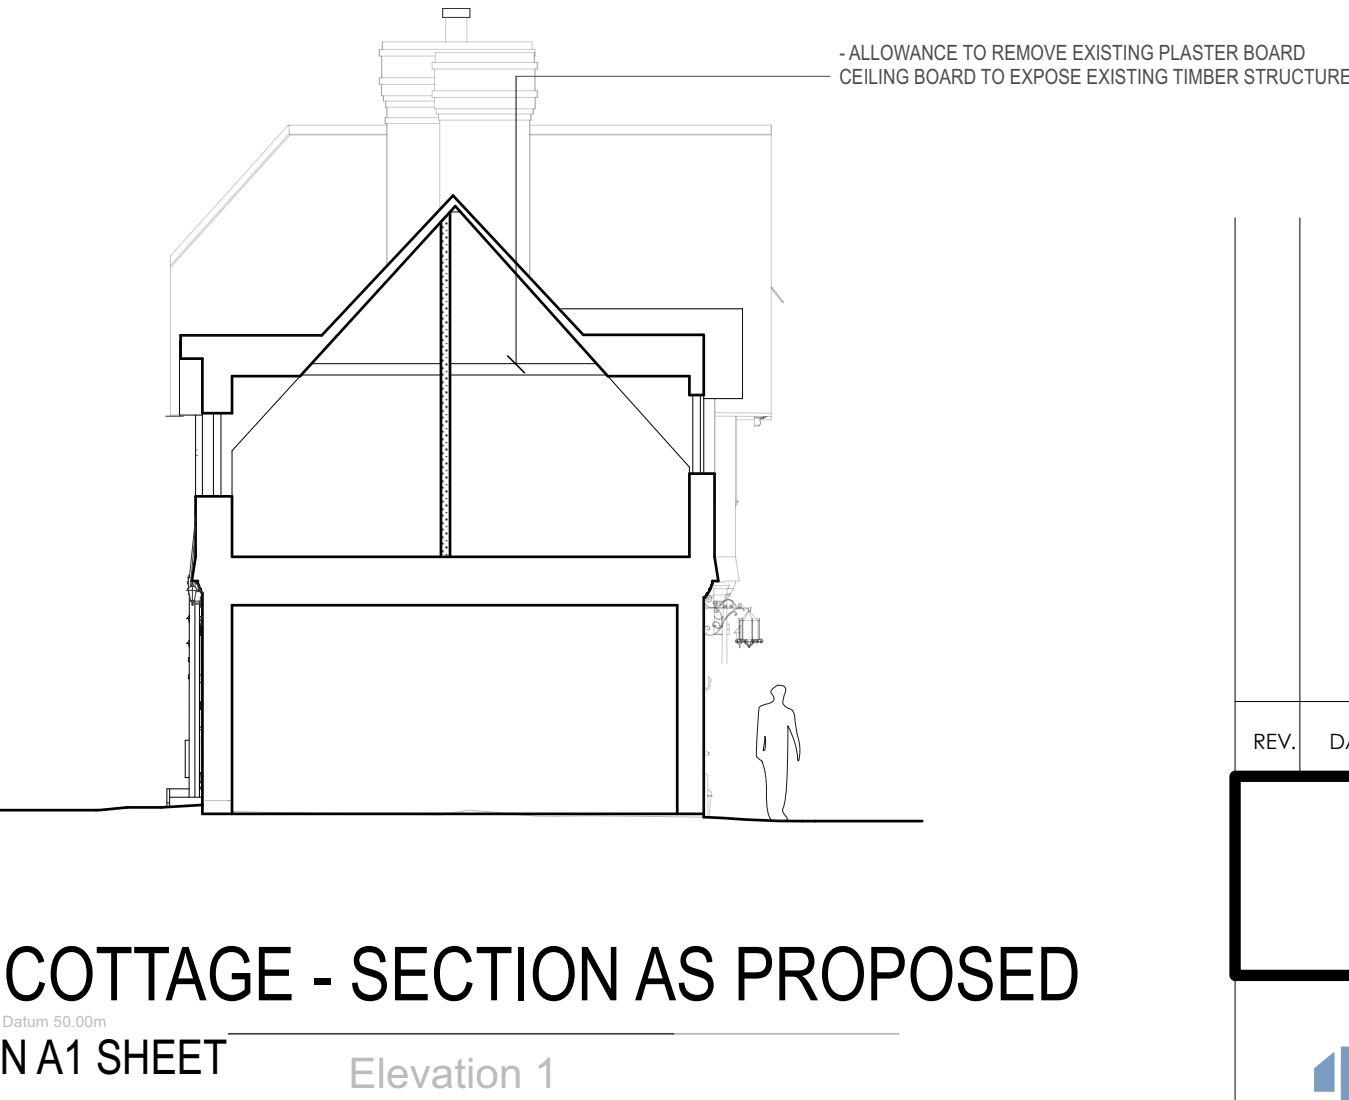

MULBERRY COTTAGE - REAR ELEVATION AS PROPOSED

SCALE 1:100 ON AN A1 SHEET

MULBERRY COTTAGE - SIDE ELEVATION AS PROPOSED

SCALE 1:100 ON AN A1 SHEET



SCALE 1:100 ON AN A1 SHEET

|      |       |     |            |      |
|------|-------|-----|------------|------|
| REV. | DATE. | BY. | AMENDMENT. | CHK. |
|------|-------|-----|------------|------|

PLANNING



2 Lucastes Mews, Paddockhall Road,  
Haywards Heath,  
West Sussex, RH16 1HE  
01444 452604  
hb@gouldbaxter.co.uk  
www.gouldbaxter.co.uk

NOTES:  
DO NOT SCALE OFF THIS DRAWING UNLESS FOR PLANNING PURPOSES.  
CHECK ALL DIMENSIONS ON SITE BEFORE ANY WORK IS COMMENCED.  
ALL GOODS MATERIALS AND WORKMANSHIP MUST CONFORM WITH  
CURRENT BUILDING REGULATIONS, BRITISH STANDARDS AND CODES OF  
PRACTICE.

COPYRIGHT OF THIS DRAWING IS RETAINED BY GOULD BAXTER AND IT MUST NOT BE REPRODUCED WITHOUT WRITTEN CONSENT.

CLIENT: MR. B PAINTER & MS E GOODWIN

PROJECT: MULBERRY COTTAGE  
OLD PLACE  
HIGH STREET  
LINDFIELD  
RH16 2HU

DRAWING: MULBERRY COTTAGE - GENERAL  
ARRANGEMENT & EXTERIOR  
ELEVATIONS AS PROPOSED

|                   |                          |                             |
|-------------------|--------------------------|-----------------------------|
| DATE.<br>22.07.25 | SCALE AT A1.<br>AS NOTED | DRAWN BY: MC<br>CHECKED BY: |
|-------------------|--------------------------|-----------------------------|

|                  |                       |      |
|------------------|-----------------------|------|
| JOB NO.<br>GH954 | DRAWING NO.<br>PL.003 | REV. |
|------------------|-----------------------|------|