




12X15m TEMPORARY CLEARSPAN ALUMINUM STRUCTURE. 4m LEG HEIGHT. 220X100X4mm IN ANODISED ROOF IN DICKSON 650 LAC MATERIAL INCLUDING AIR PUMP AND FITTINGS. INSULATED STEEL SANDWICH PANEL WALL CLADDING IN 40mm TRAPEZOIDAL FINISH, 30m uPVC GUTTERS AND DOWN PIPES. 3X3m ROLLER DOOR.

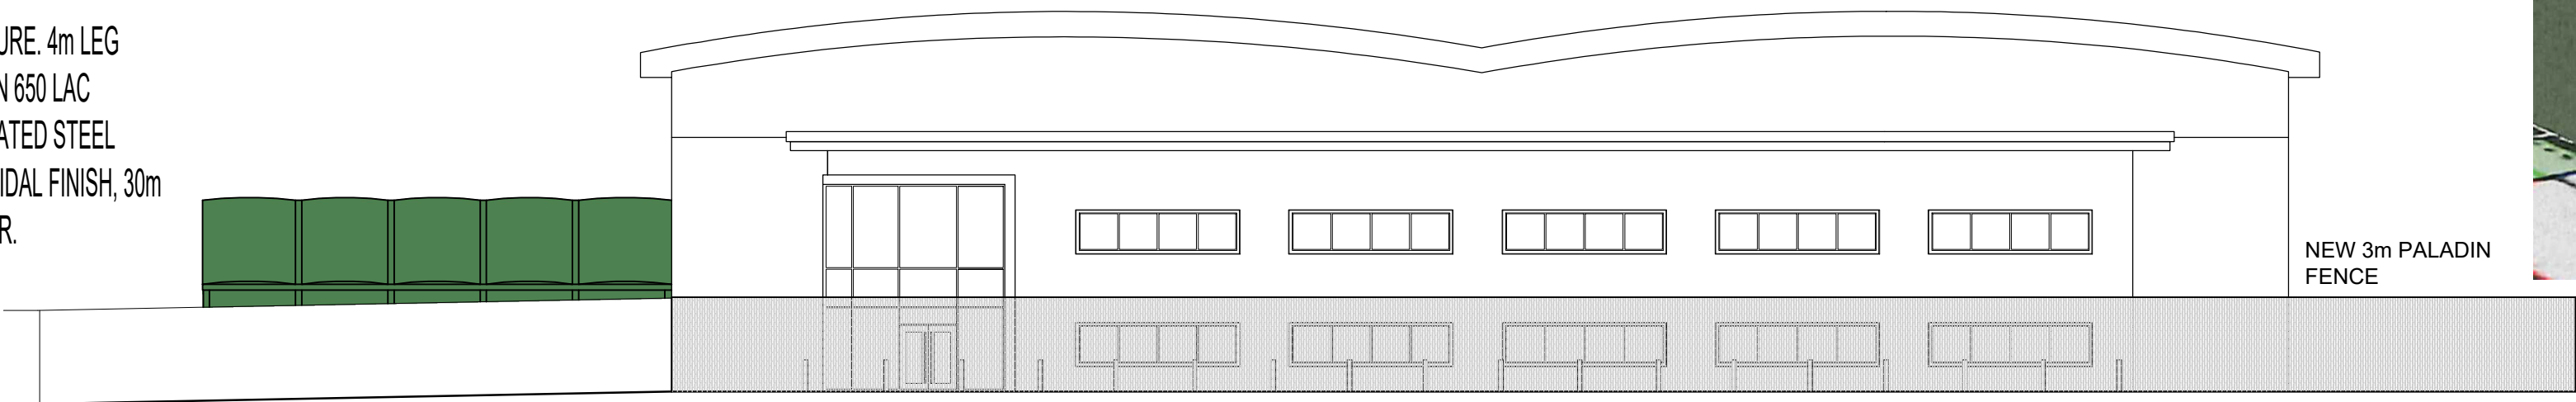


PROPOSED FRONT ELEVATION  
SCALE 1:200

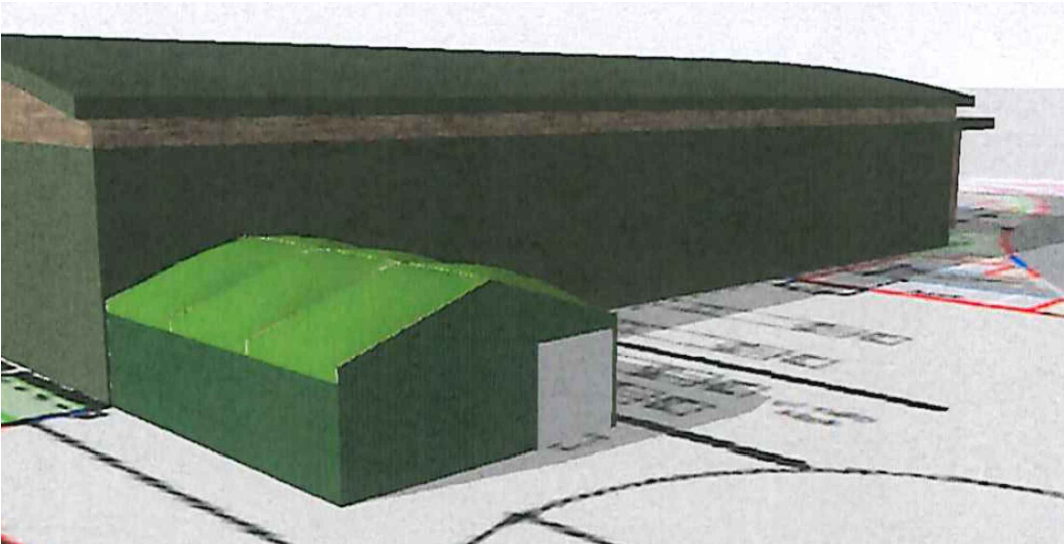


3D EXAMPLE OF STRUCTURE

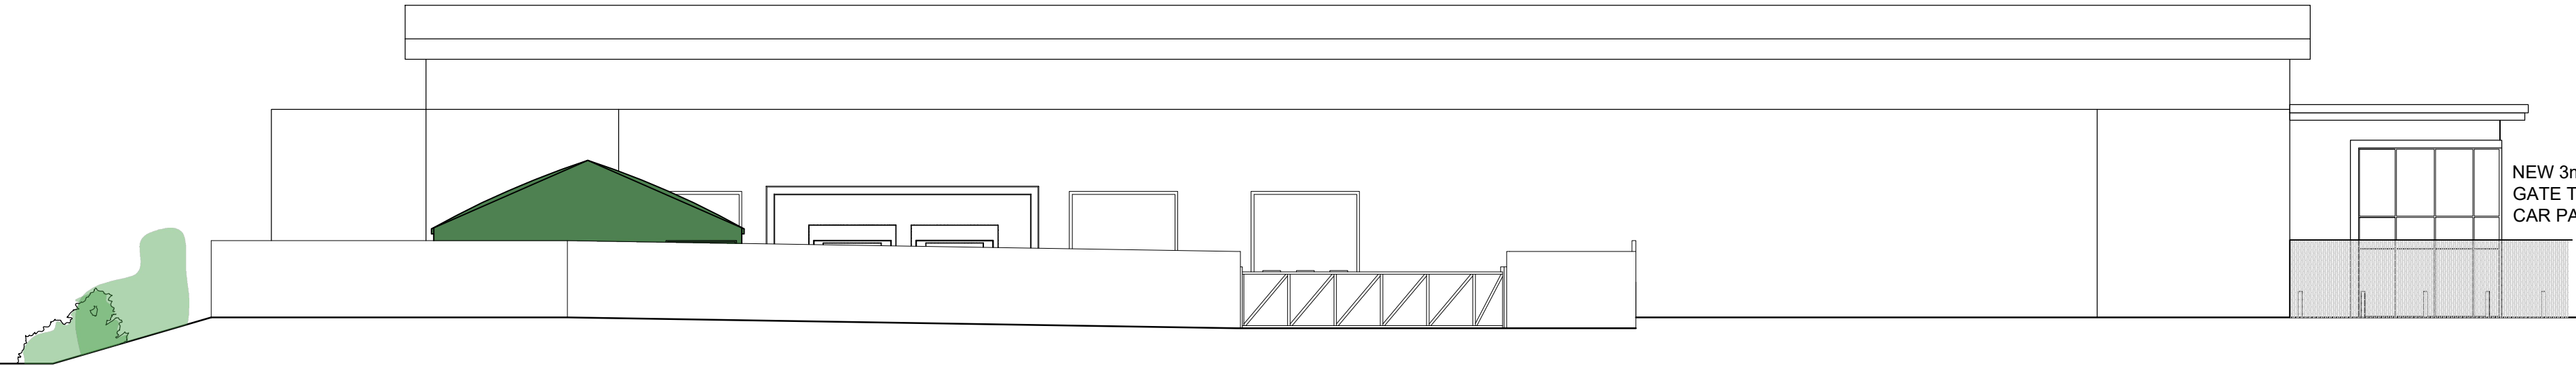


PROPOSED SIDE ELEVATION  
SCALE 1:200

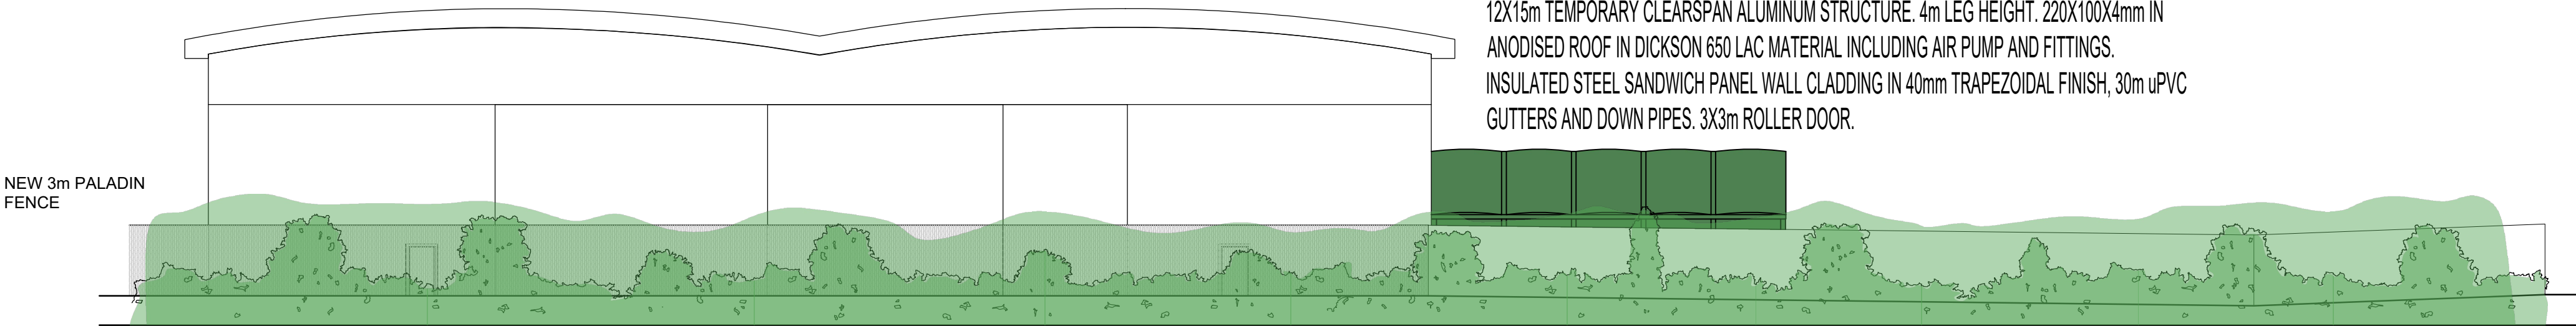


PROPOSED REAR ELEVATION  
SCALE 1:200

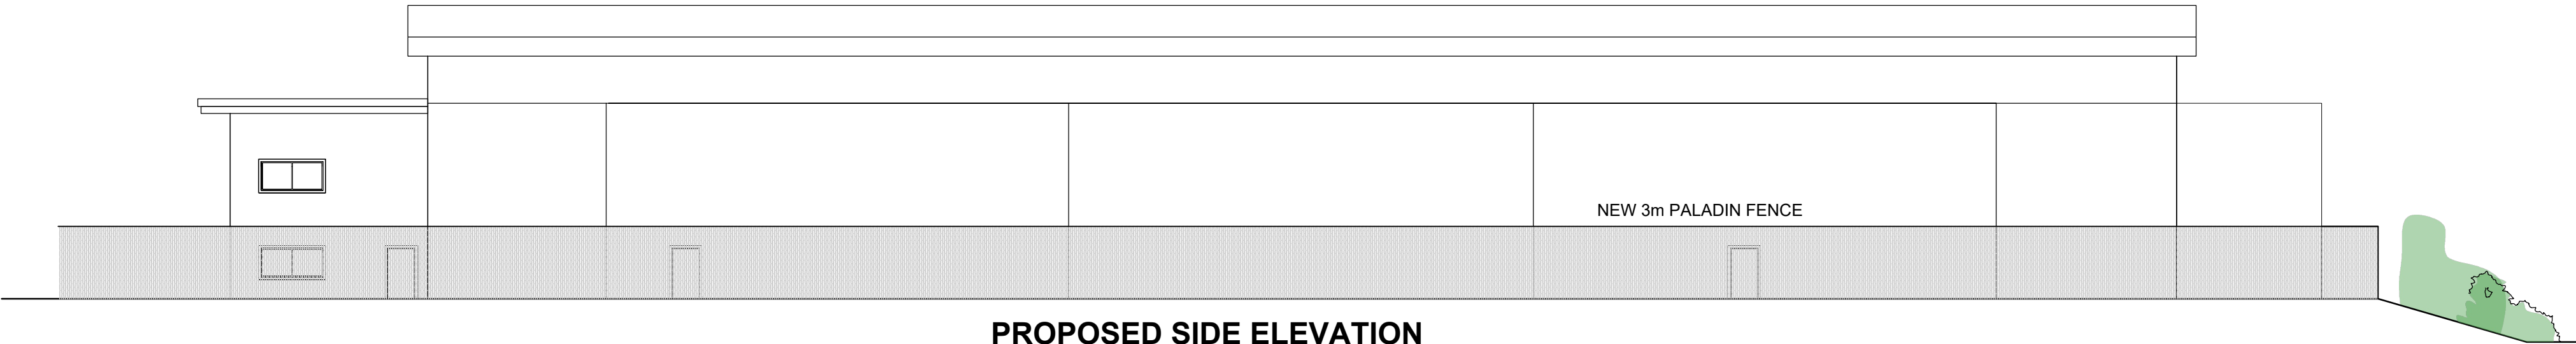


PROPOSED SIDE ELEVATION  
SCALE 1:200

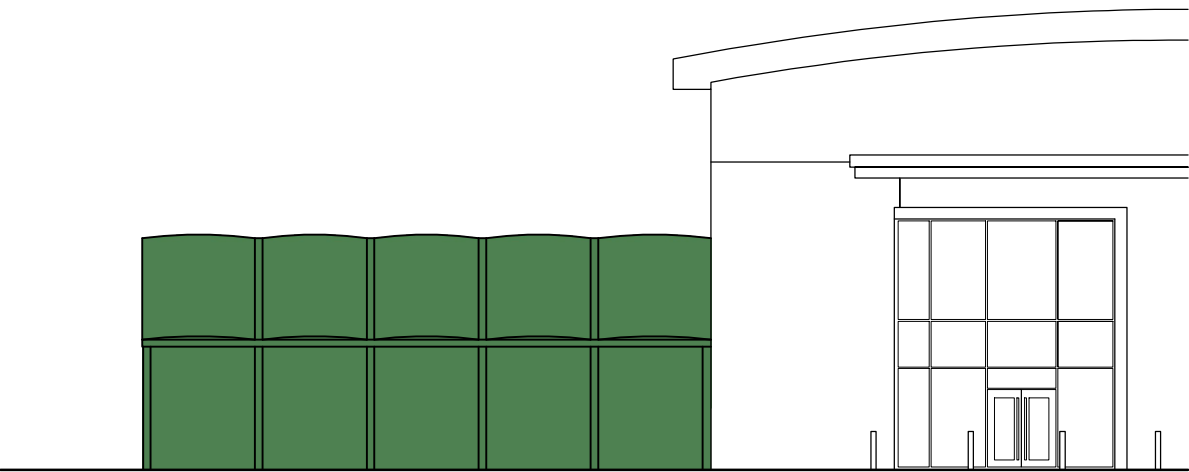


PART PROPOSED FRONT ELEVATION  
SCALE 1:200

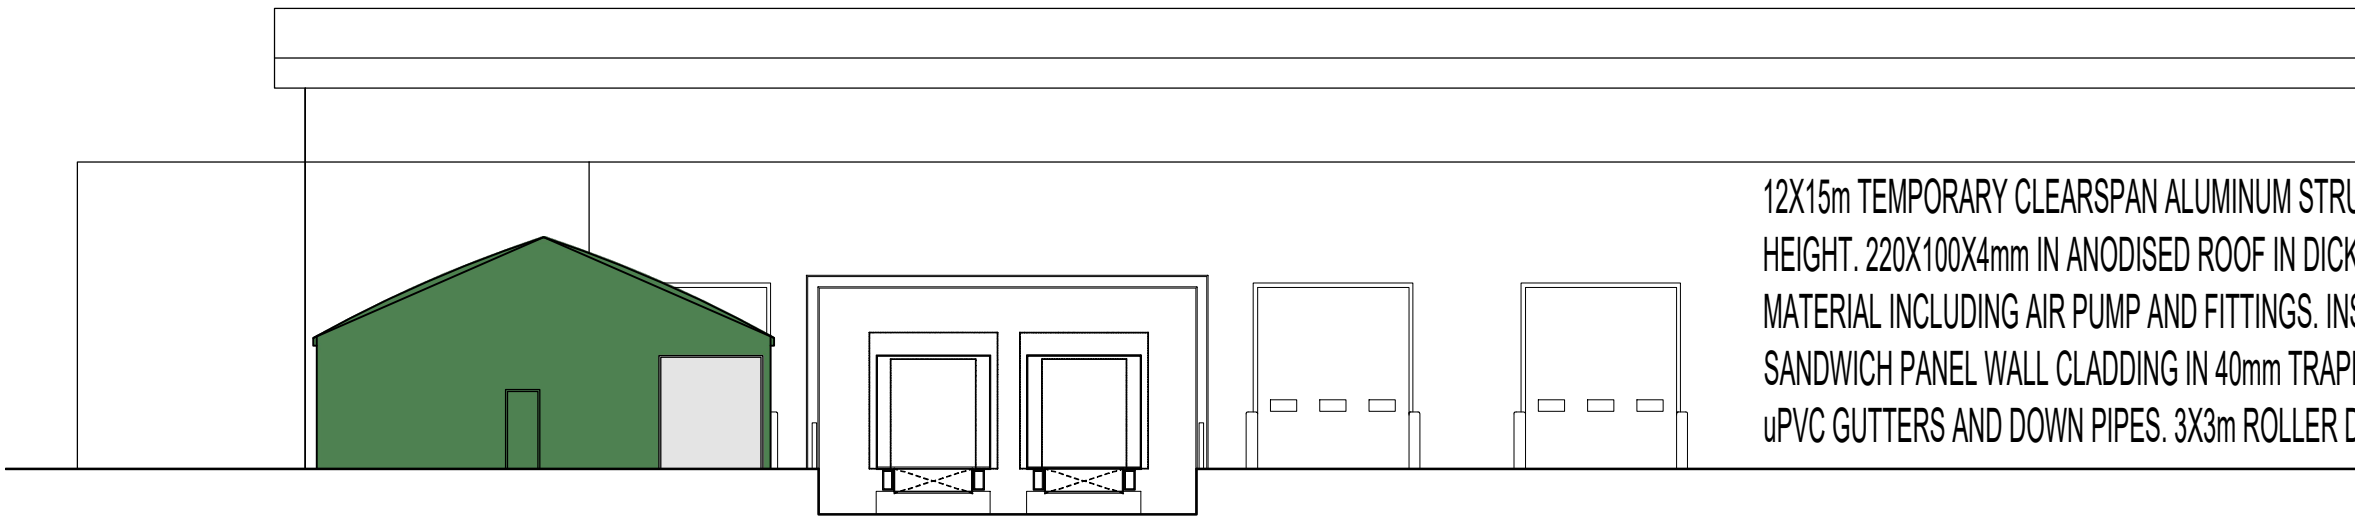

PART PROPOSED SIDE ELEVATION  
SCALE 1:200

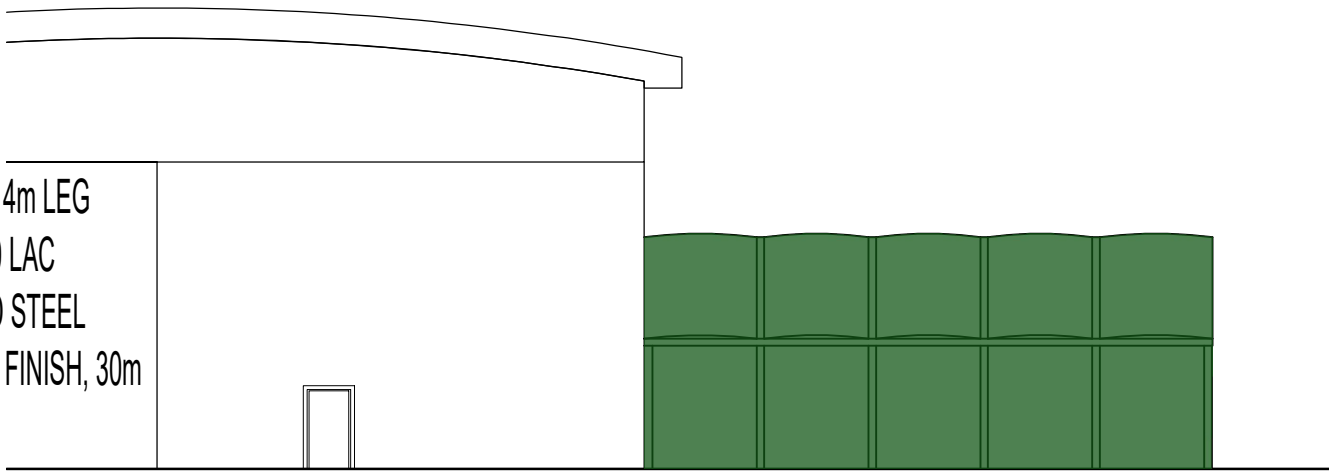

PART PROPOSED REAR ELEVATION  
SCALE 1:200

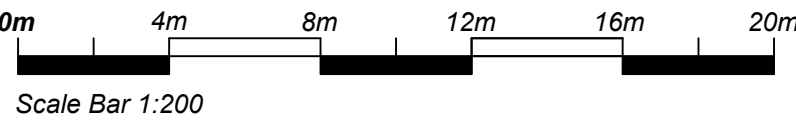

This drawing is to be read in conjunction with all other relevant drawings and specifications.  
Do not scale from this drawing. Use figured dimensions only. All levels and dimensions to be checked on site. All dimensional discrepancies are to be brought to the immediate attention of DMA BUILDING DESIGNS.  
Responsibility cannot be accepted for alteration and/or deviation from this design without prior knowledge of DMA BUILDING DESIGNS.  
Copyright reserved. This drawing may only be used for the client and location specified in the title block. It may not be copied or disclosed to any other third party without prior written consent from DMA BUILDING DESIGNS.  
Prior to any works commencing on site, DMA BUILDING DESIGNS is to be contacted regarding the current status, revision or regulatory approval of this drawing.

Notes

|     |                              |            |
|-----|------------------------------|------------|
| P1  | ISSUED FOR PLANNING APPROVAL | 24.04.2025 |
| REV | DESCRIPTION                  | DATE       |

**DMA**  
BUILDING DESIGNS

UNIT 4B, RUDGWICK BRICKWORKS, LYNNWICK ST  
RUDGWICK, HORSHAM, WEST SUSSEX, RH12 3DH.  
TEL No 01403 822220 Mobile 07730 529447  
Email - admin@dmabuildingdesigns.co.uk

CLIENT  
MR G SULLIVAN  
PROJECT  
PROPOSED 12M x 15M TEMPORARY CLEAR SPAN  
STRUCTURE TO THE SIDE OF EXISTING BUILDING AND  
NEW 3M PALADIN FENCE WITH GATE.

DRAWING  
PROPOSED ELEVATIONS  
BIRCH SUSSEX LTD, UNIT 1, BOLNEY,  
HAYWARDS HEATH RH17 5RA  
STATUS  
**PLANNING**

|                     |                    |                           |                |
|---------------------|--------------------|---------------------------|----------------|
| SCALE @ A1<br>1:200 | DATE<br>APRIL 2025 | ORG No<br>DE1328 / C / 07 | REVISION<br>P1 |
|---------------------|--------------------|---------------------------|----------------|